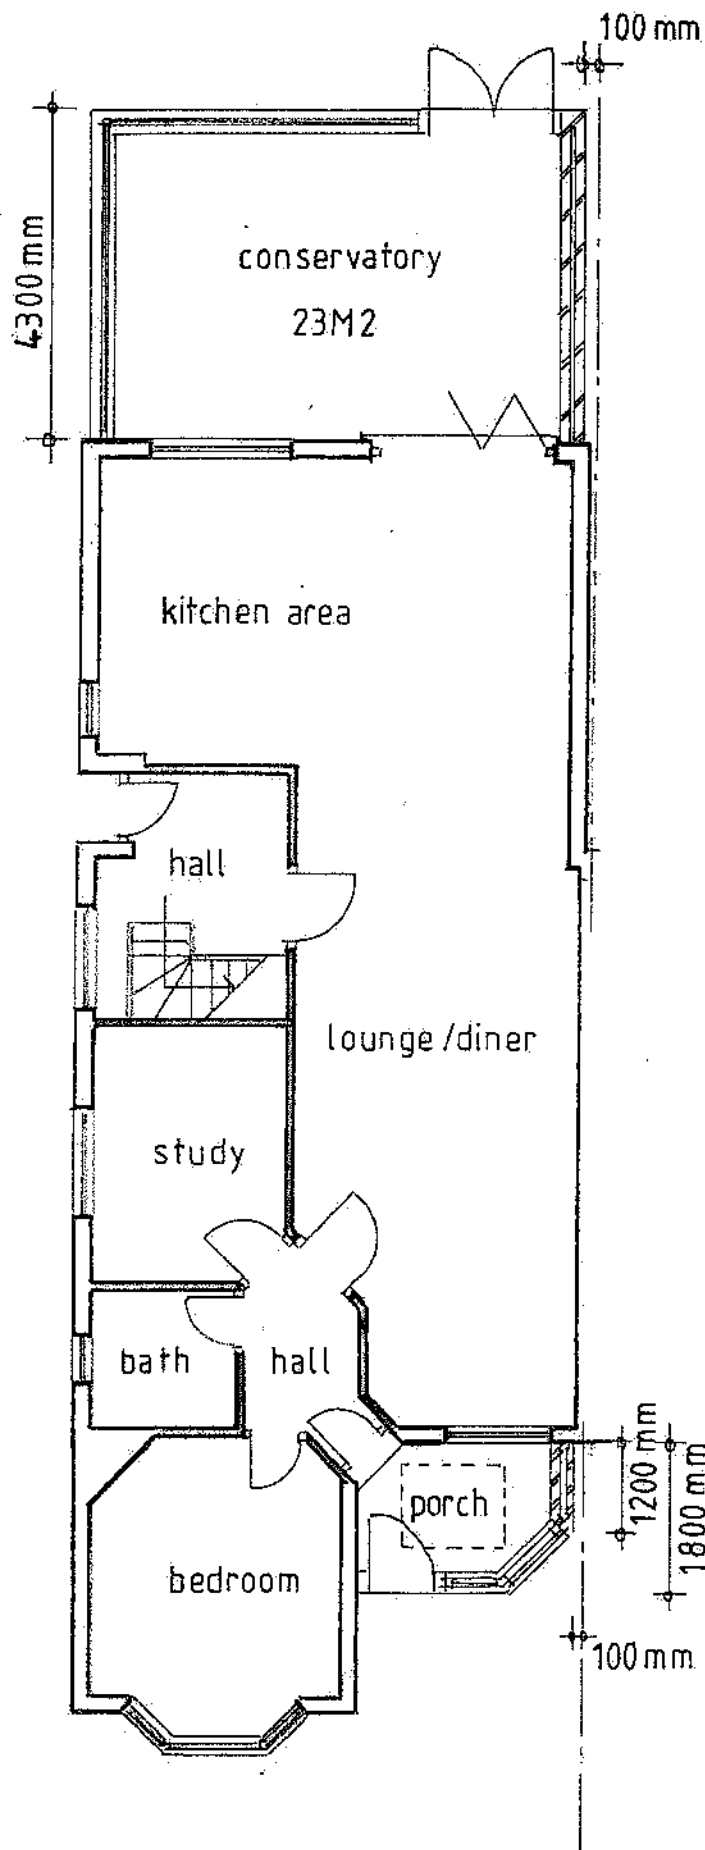


PROPOSED EXTENSIONS AT:
 8 BEECHWOOD AVENUE, WATERLOOVILLE,
 PO7 7LR.
 PROPOSED GROUND FLOOR PLAN.
 DRG. No. 03/22/BA - 5.
 SCALE: 1/100. PAPER SIZE: A4.
 FOR ACCURACY SPECIFIC MEASUREMENTS
 MUST BE TAKEN ON SITE AND NOT SCALED
 OFF THE DRAWING.