





proposed front elevation




proposed side elevation

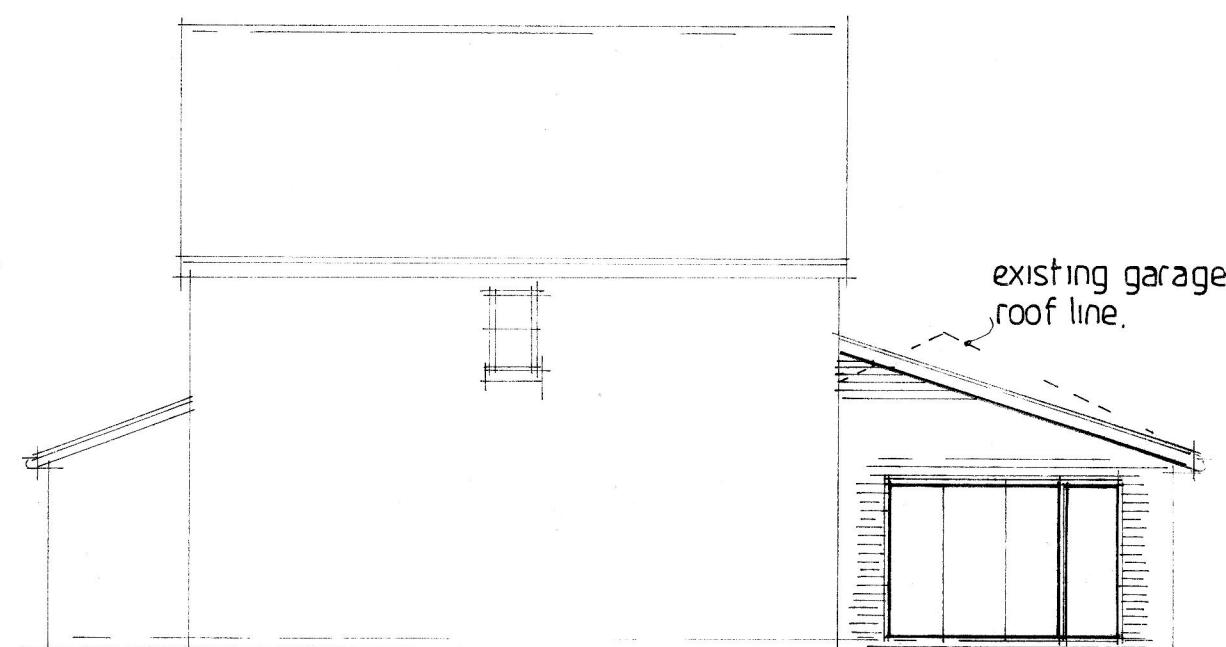


proposed rear elevation

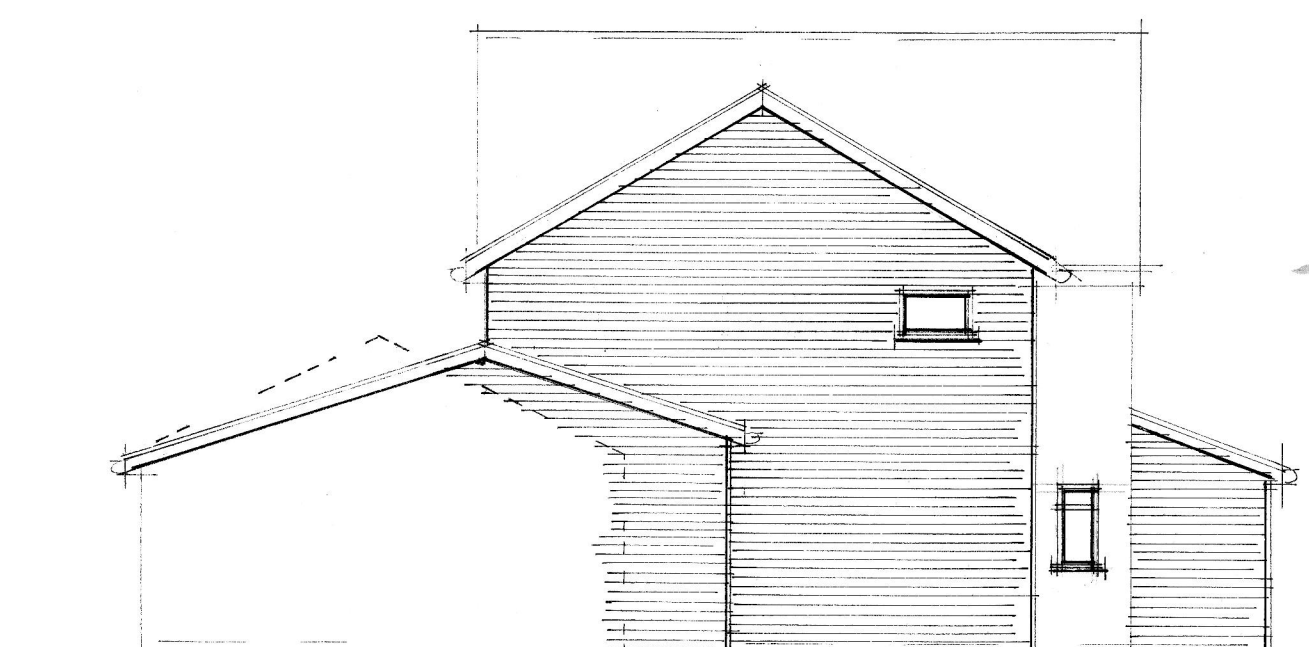


proposed side elevation

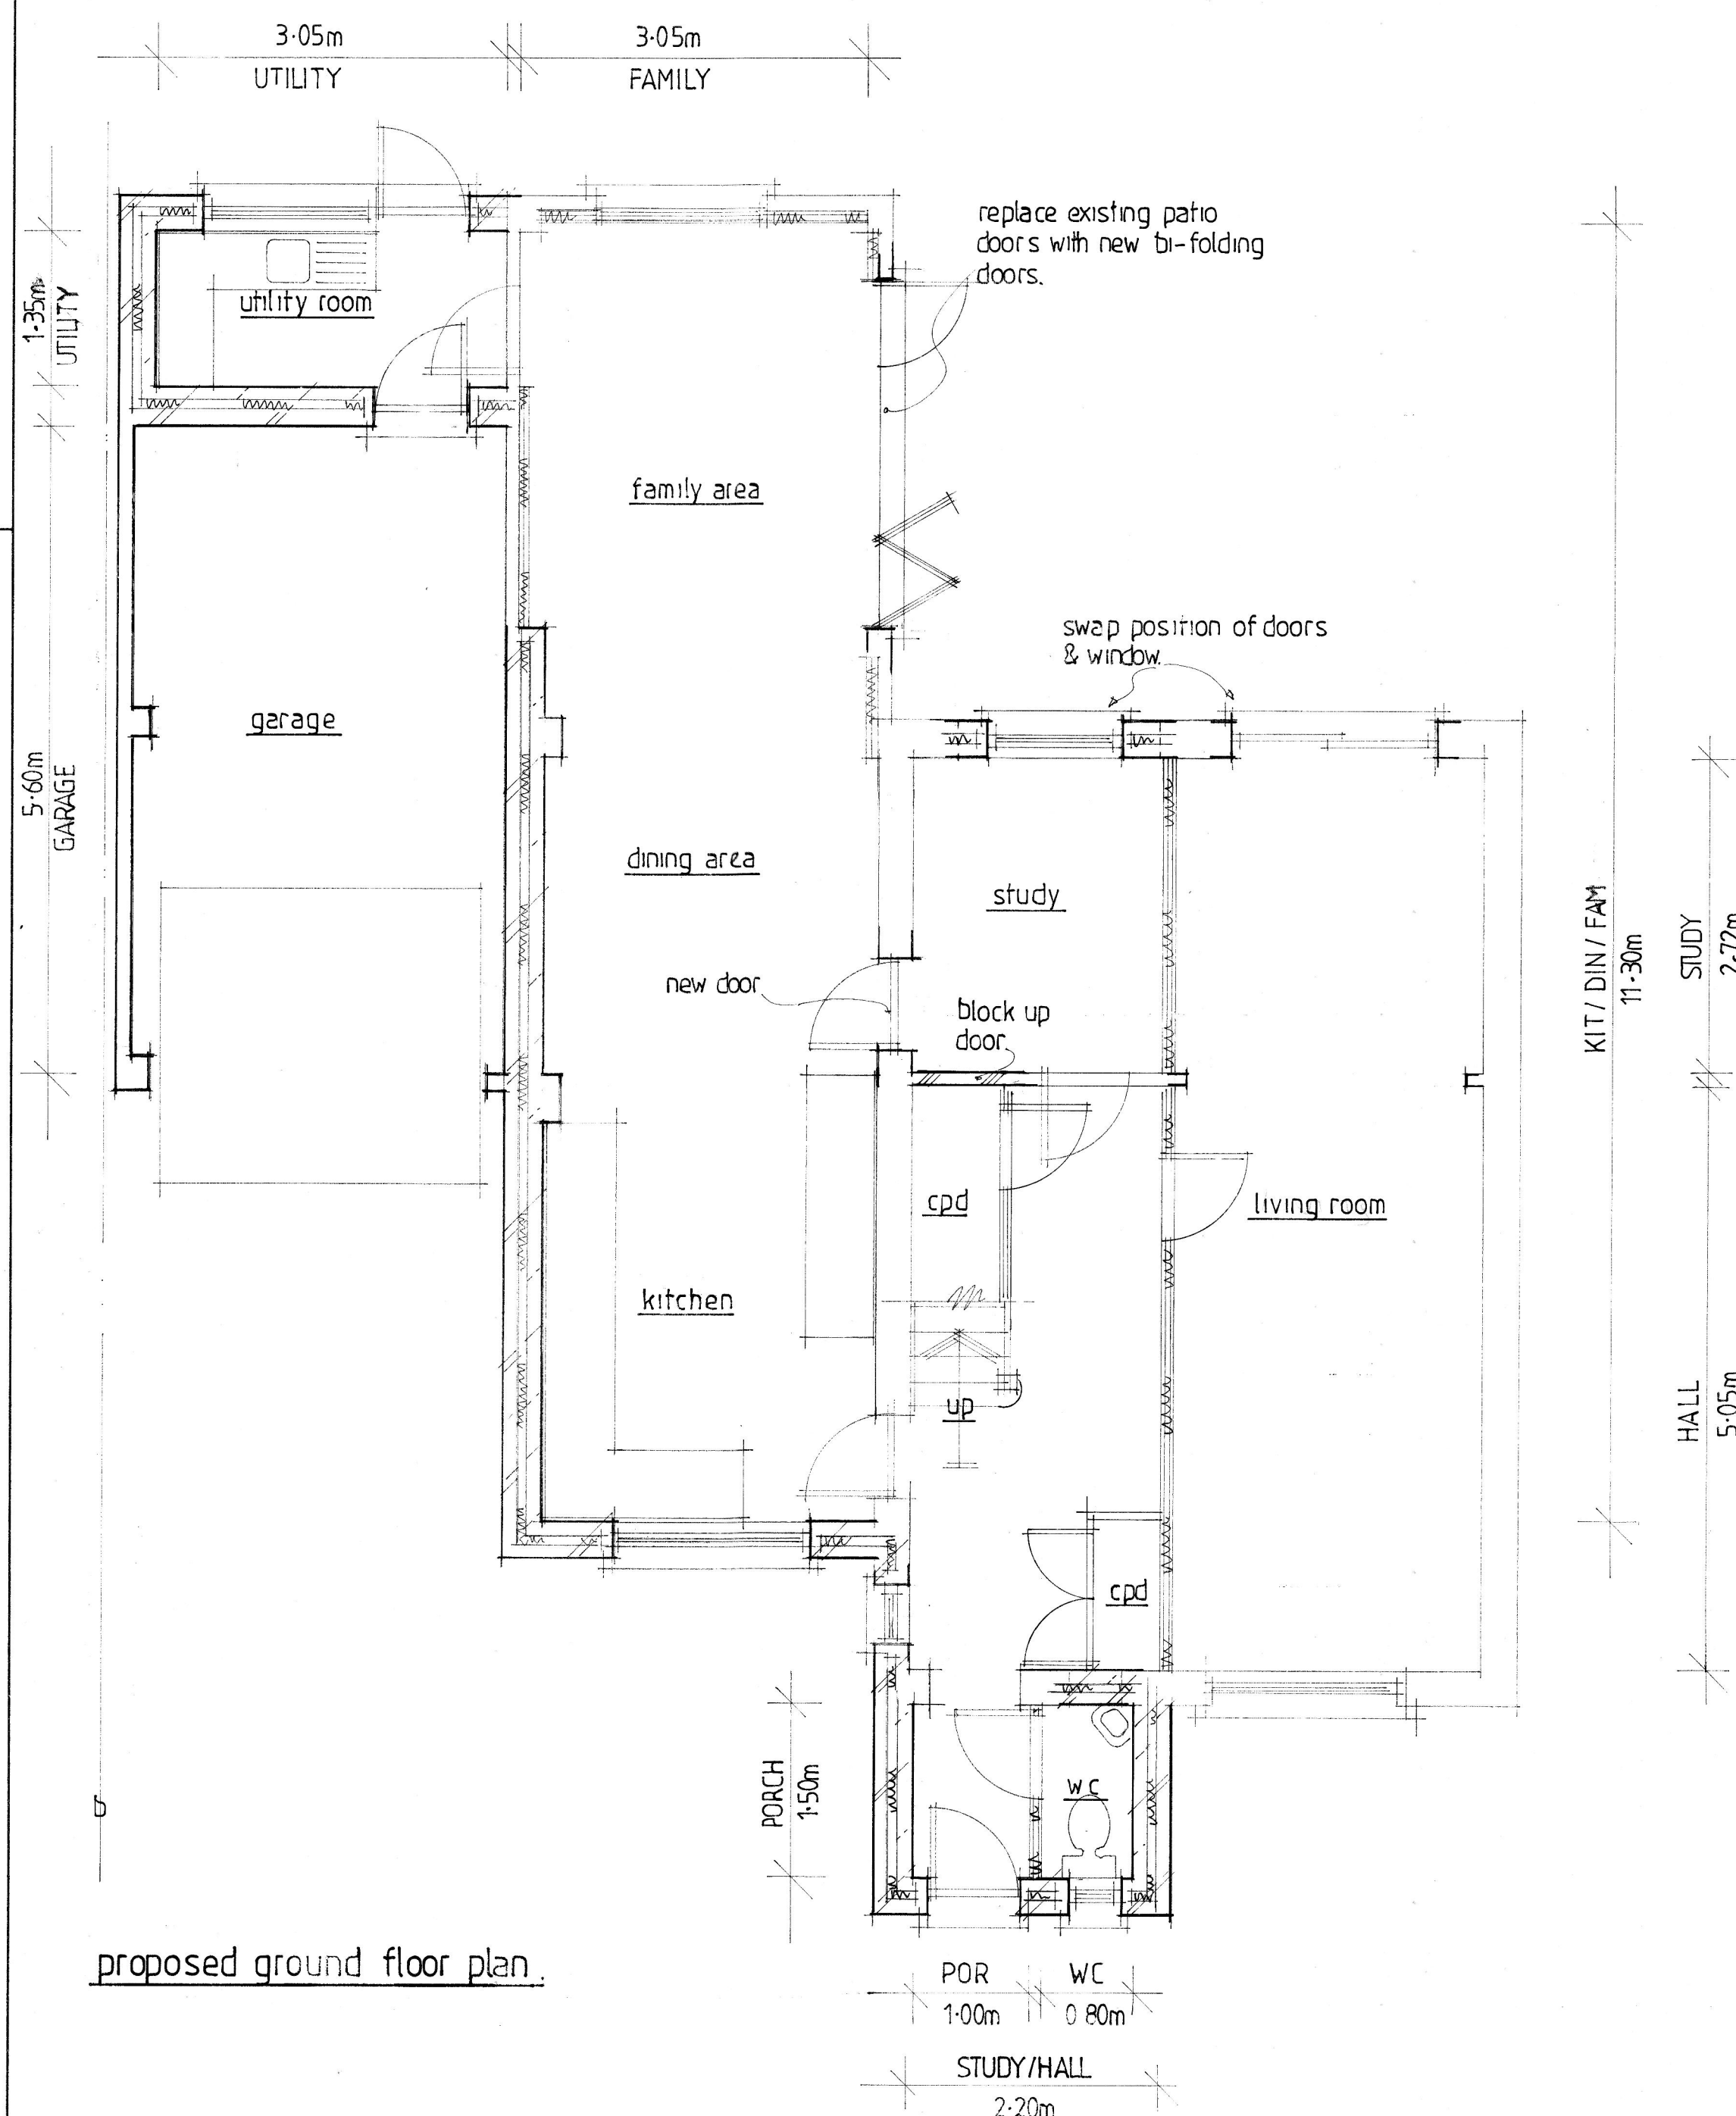

proposed ground floor plan.

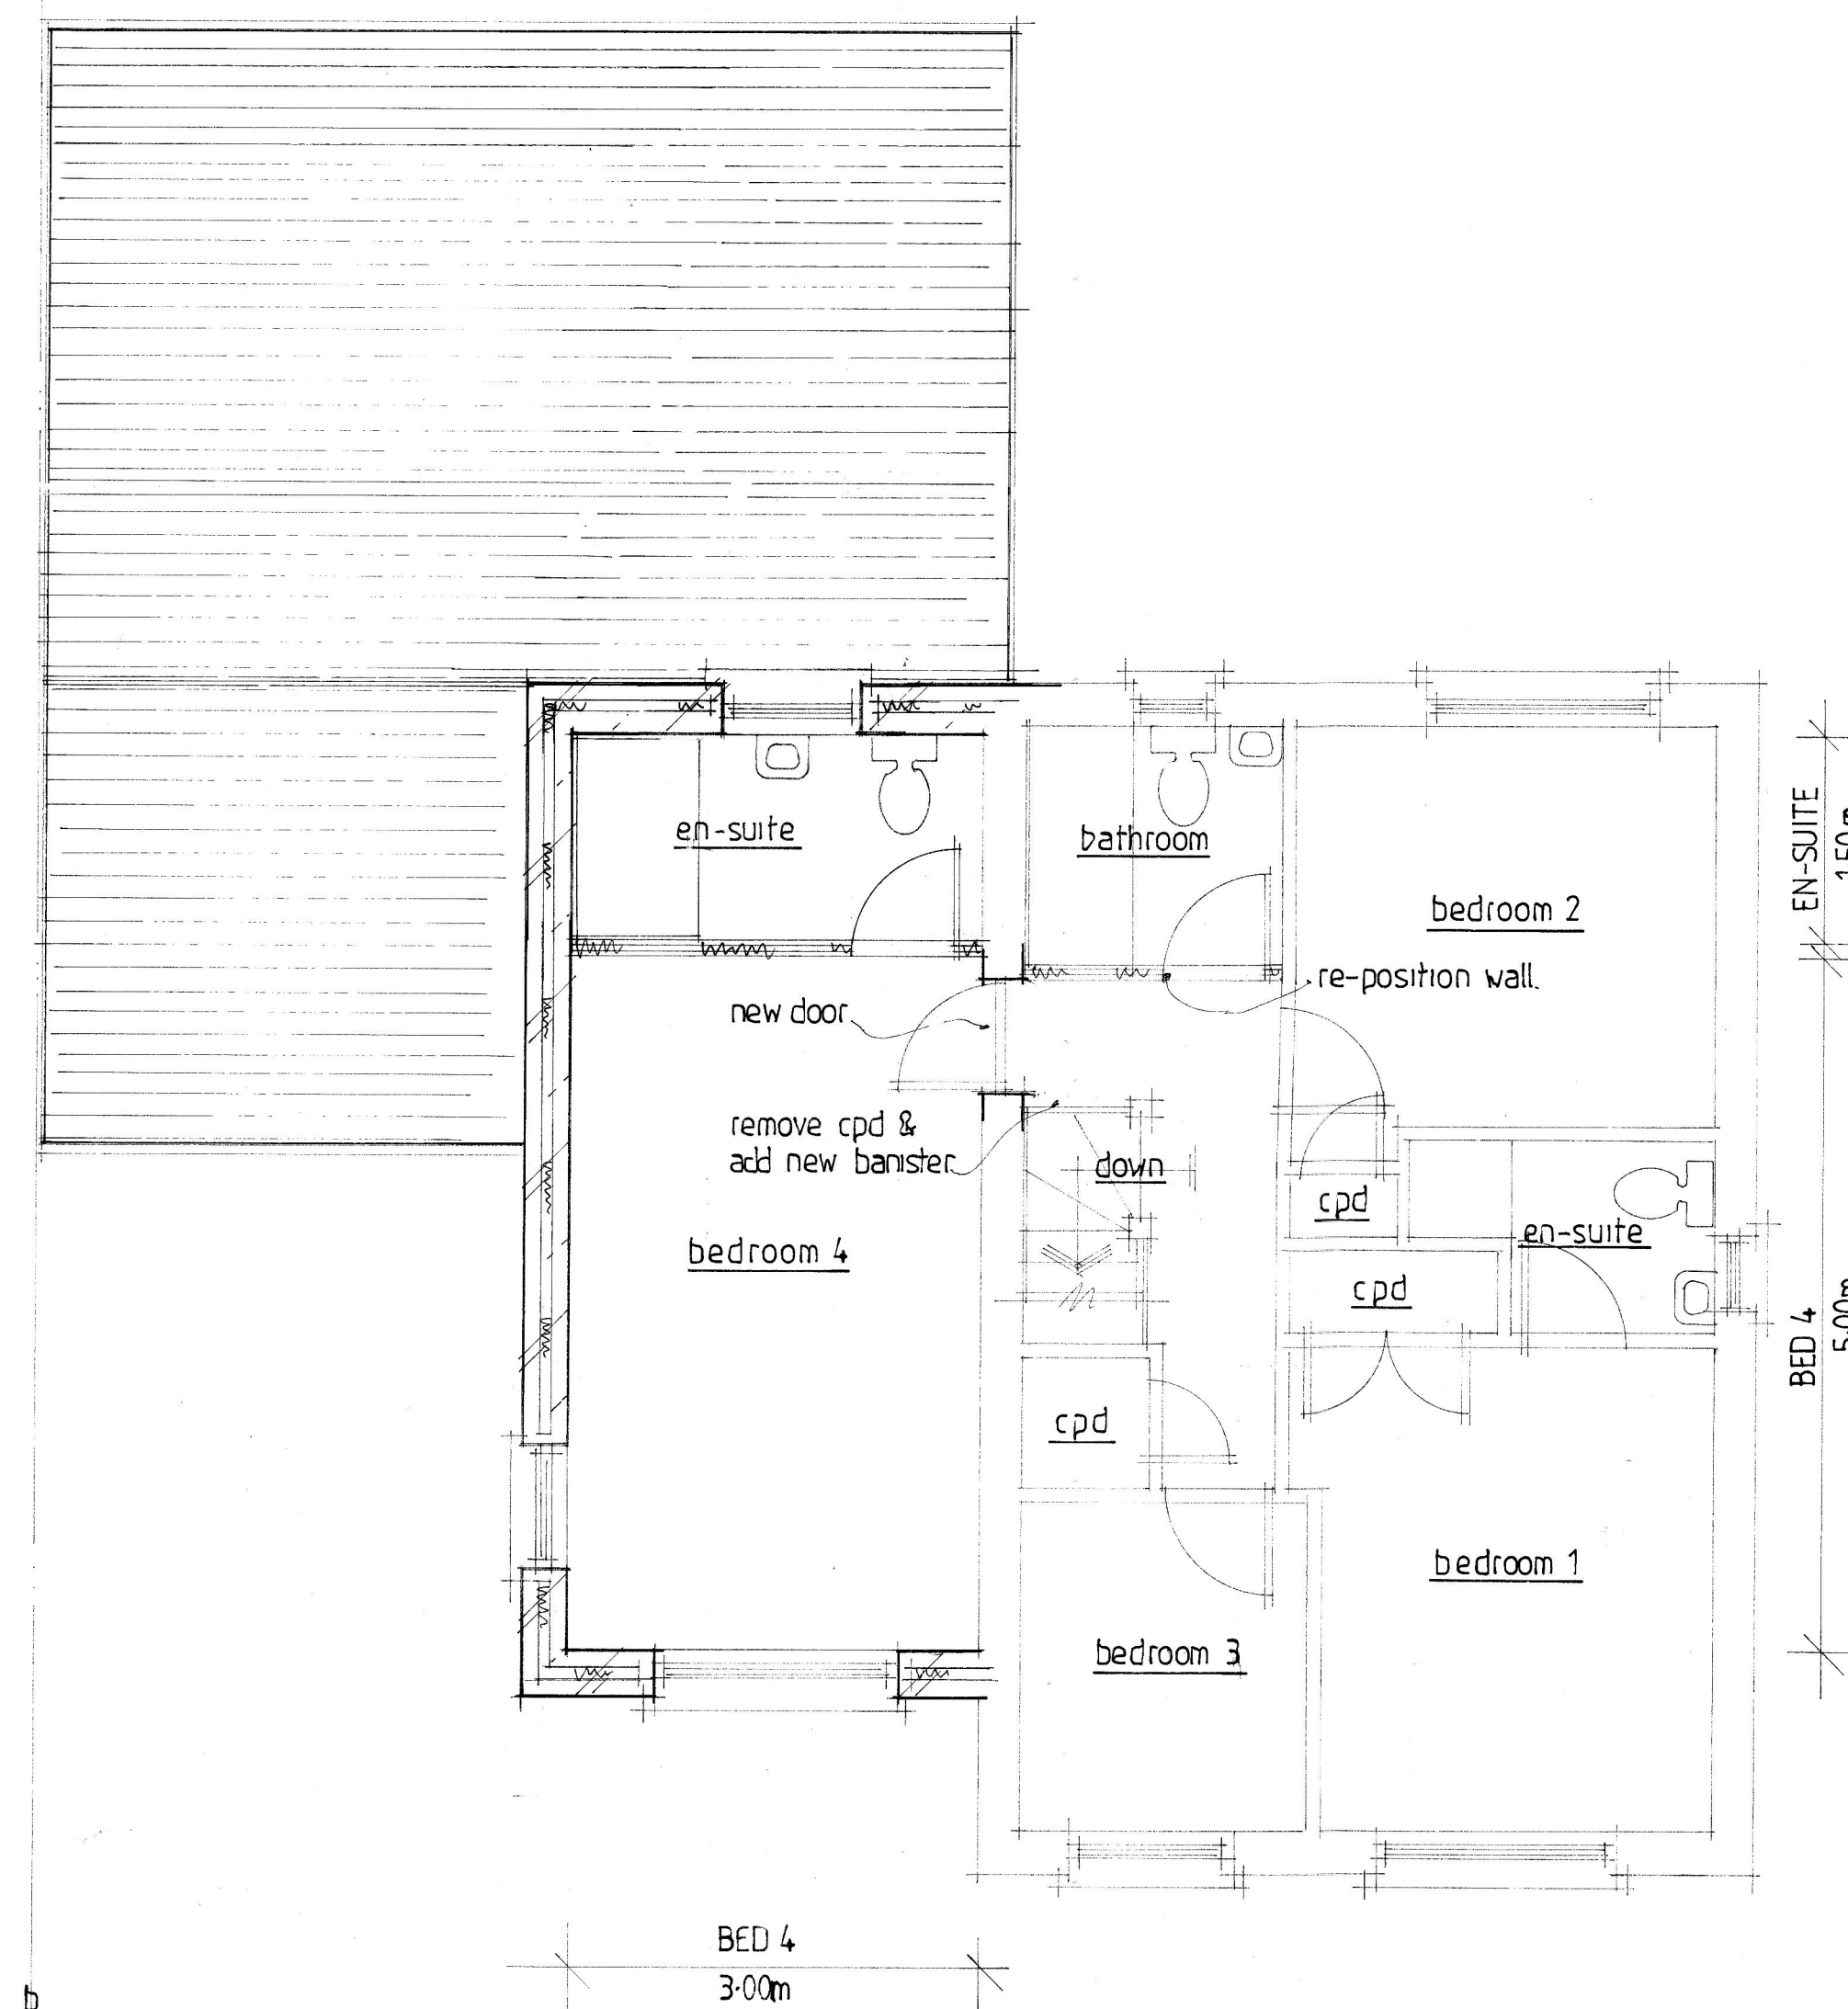

proposed first floor plan.

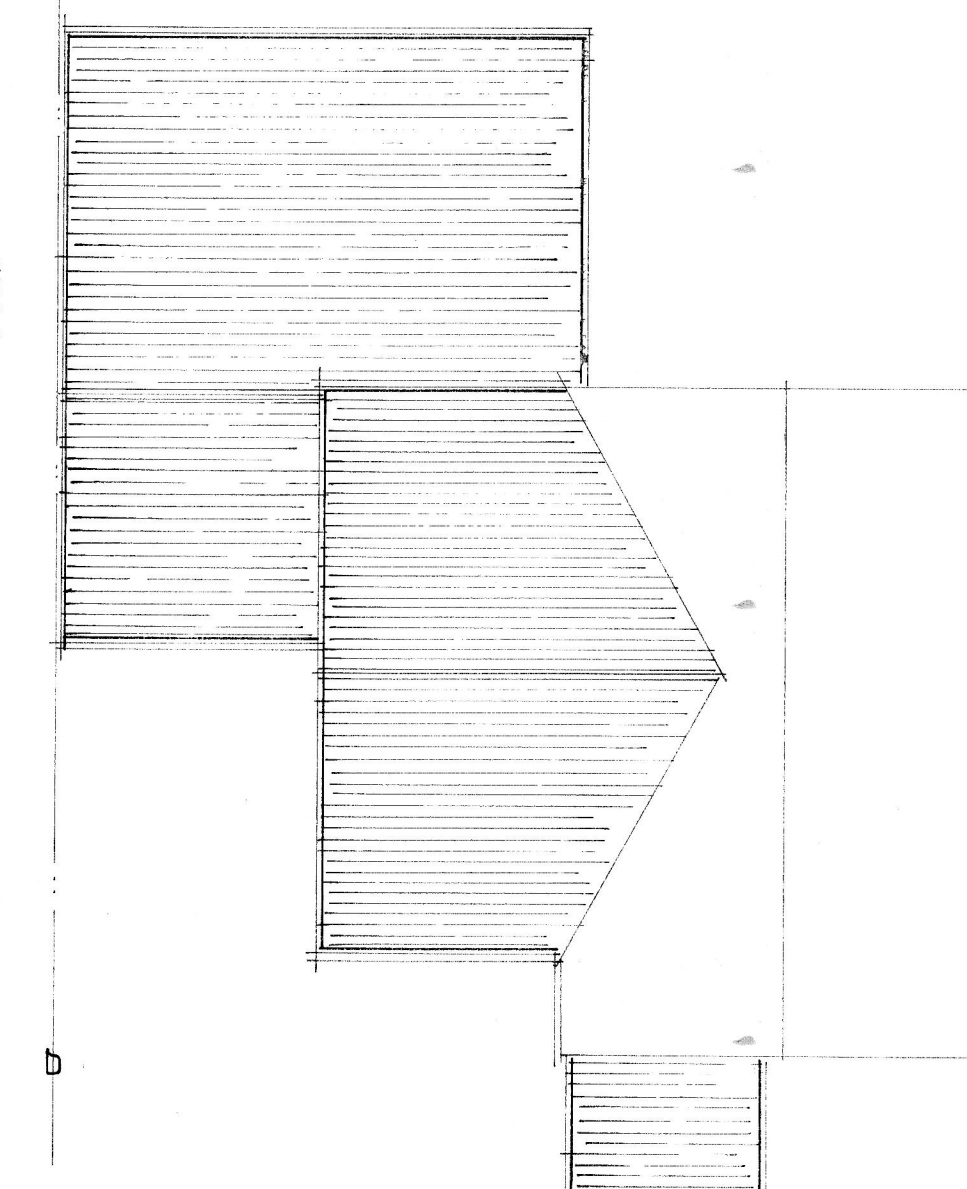

proposed roof plan

B	DEC 2013	CLIENT ADDRESS: (DIMENSIONS)
A	NOV 2013	FINAL PLANNING SCHEME
Date	Revision	

© copyright

THORNS-YOUNG
ARCHITECTURAL

THORNS-YOUNG LTD
CHARTERED BUILDING CONSULTANTS
232 London Road, North End, Portsmouth PO2 9JQ
Tel: (023) 9267 2883 Fax: (023) 9266 3457
Website: www.thornsyounge.co.uk

Client

mr bendall

Job Title

20 snowberry crescent
havant

Drawing Title

proposed floor plans,
elevations & roof plan.

Scale 1:100, 1:50 :at A1

Date oct 2013 Drawn by sa

Drg. No. 6182.13.2. Rev. B.