




IF IN DOUBT - ASK

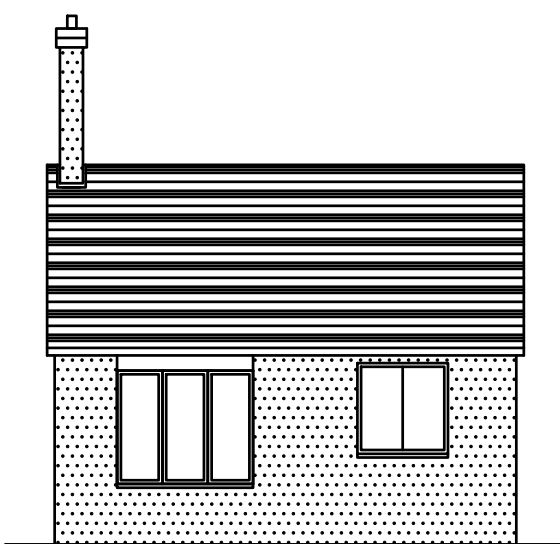


Existing front elevation

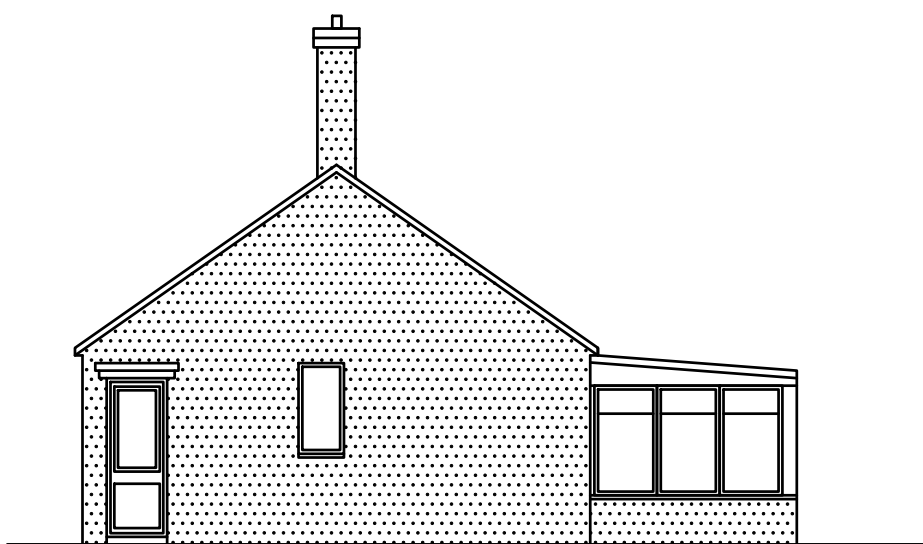


Existing side elevation

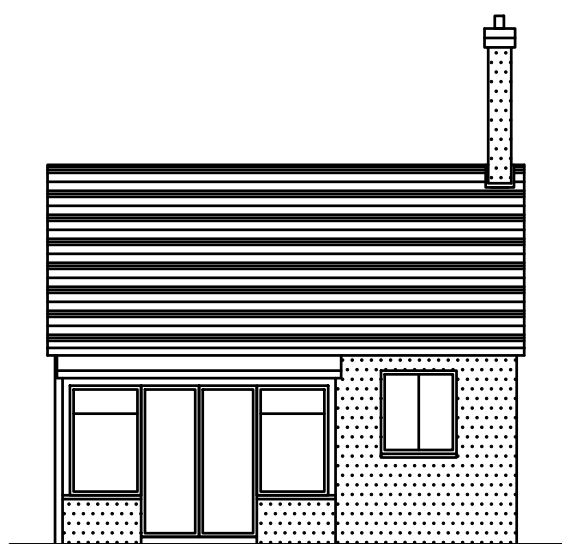

Existing rear elevation

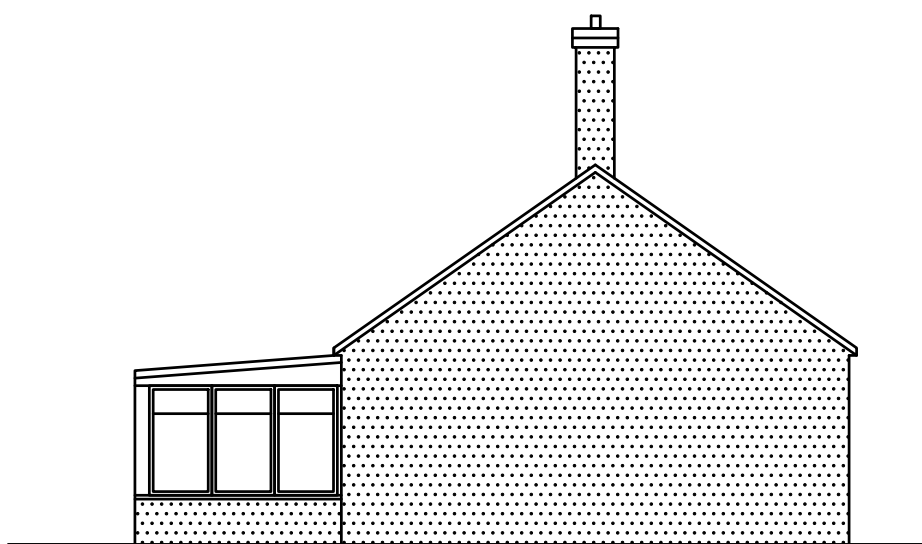


Existing side elevation

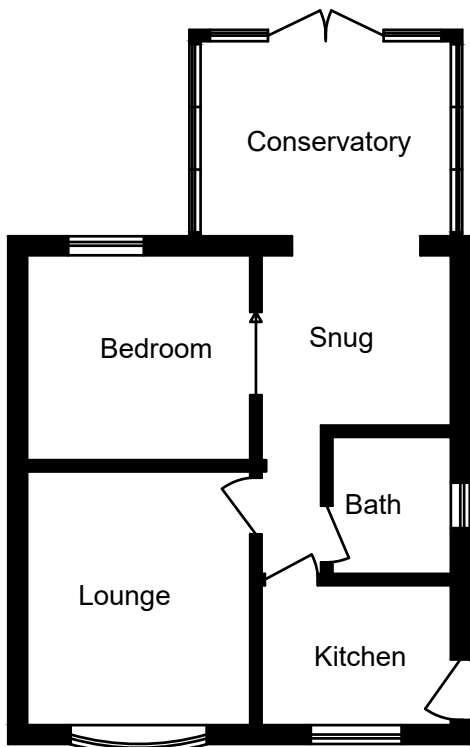


Existing floor plan




Proposed front elevation

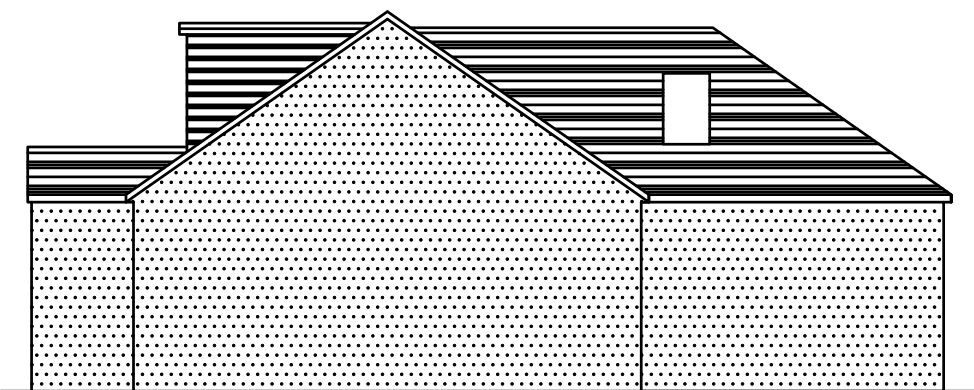


Proposed side elevation

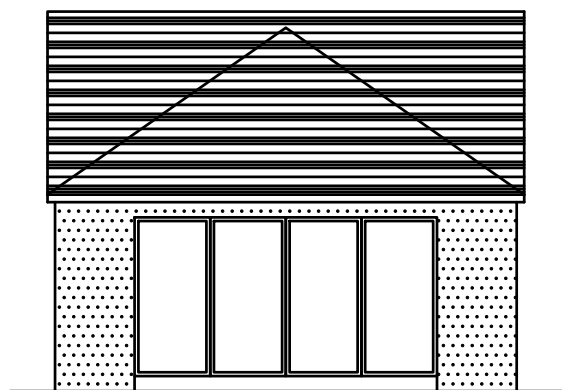


Proposed rear elevation

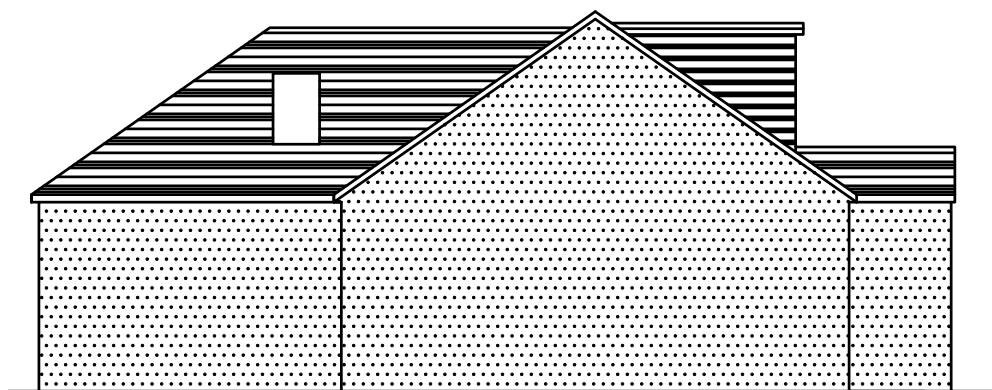

Proposed side elevation

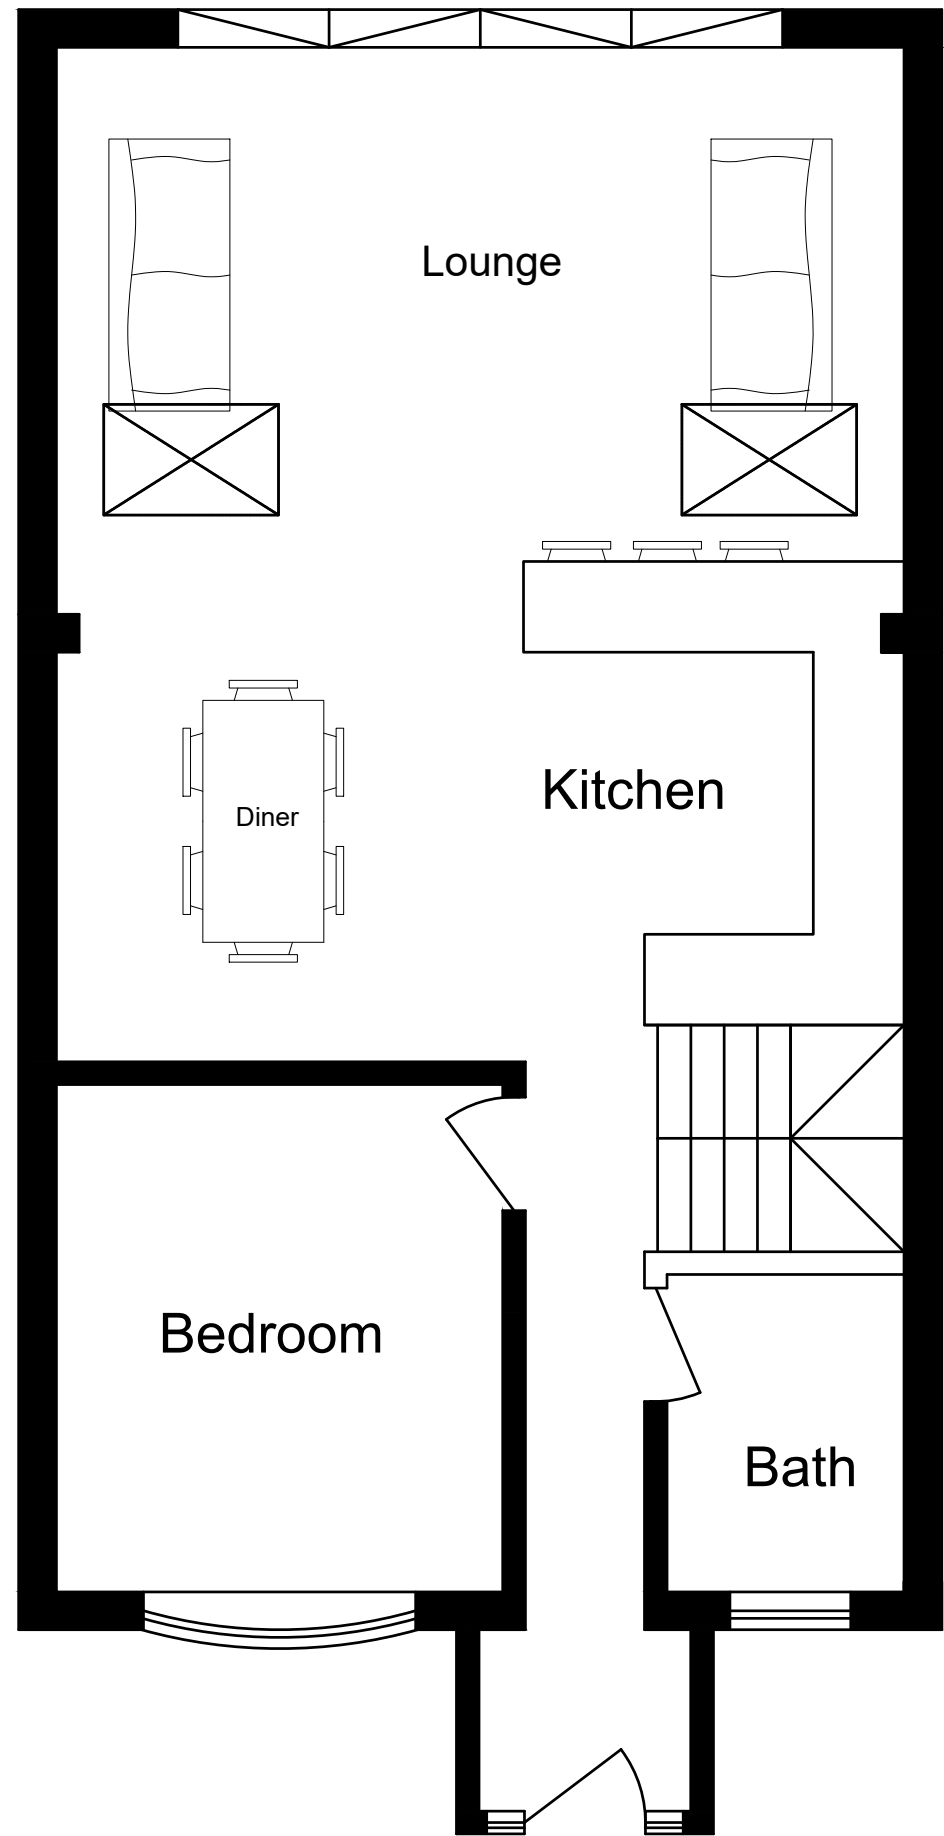

Proposed floor plan

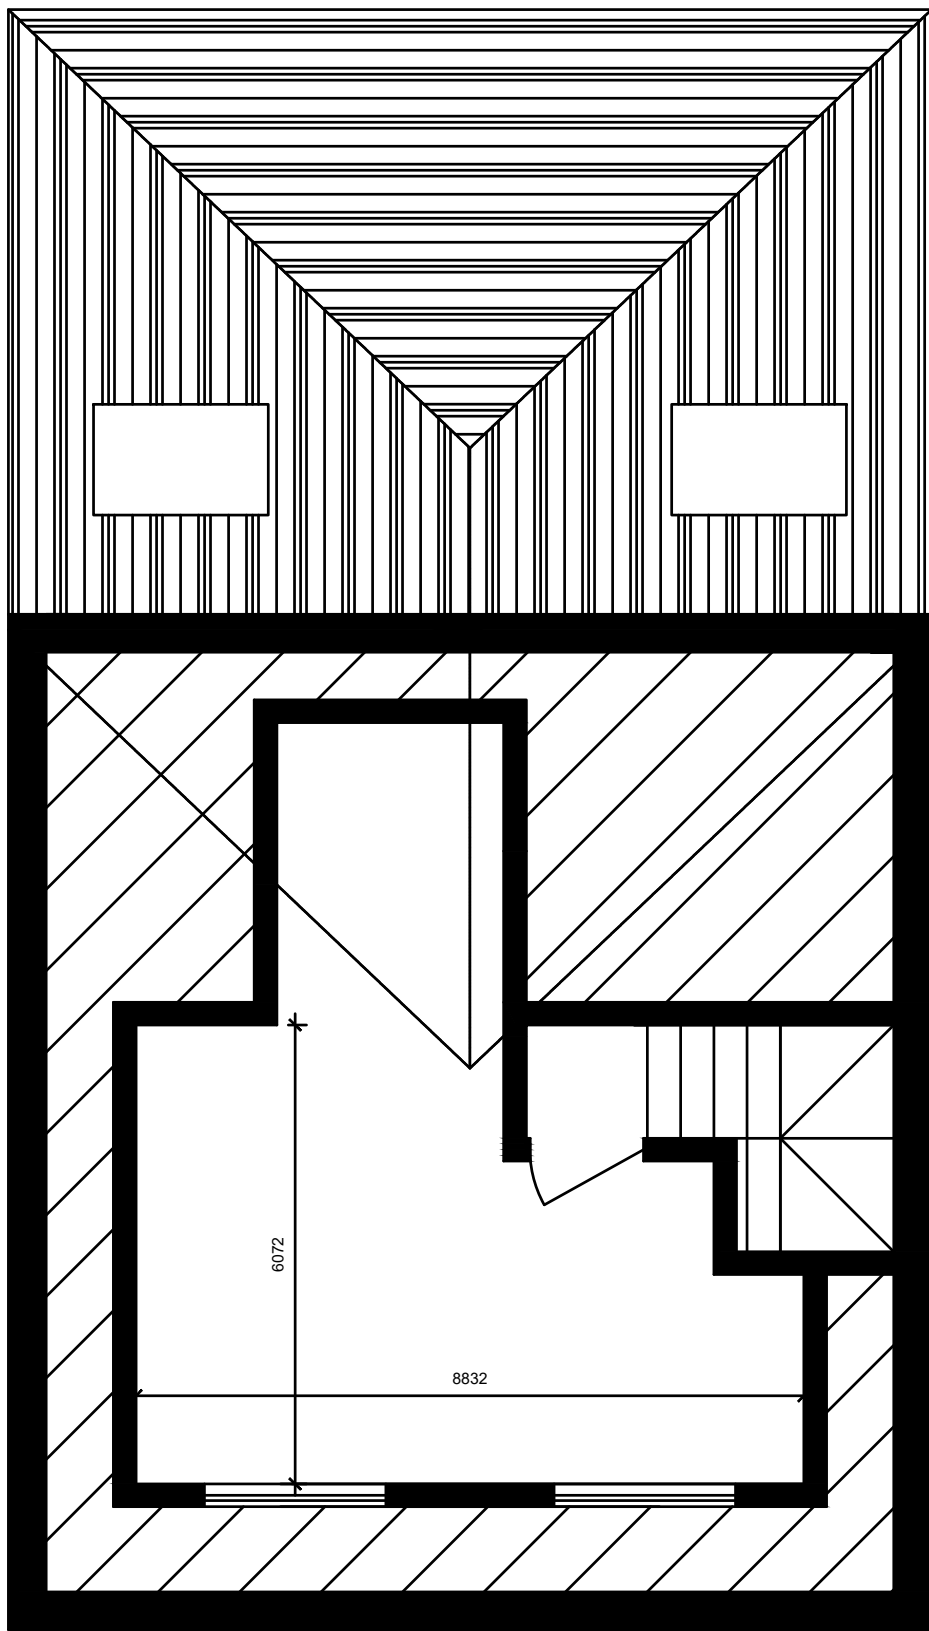


Proposed first floor plan



EXISTING SITE PLAN - 1 : 500



PROPOSED SITE PLAN - 1 : 500

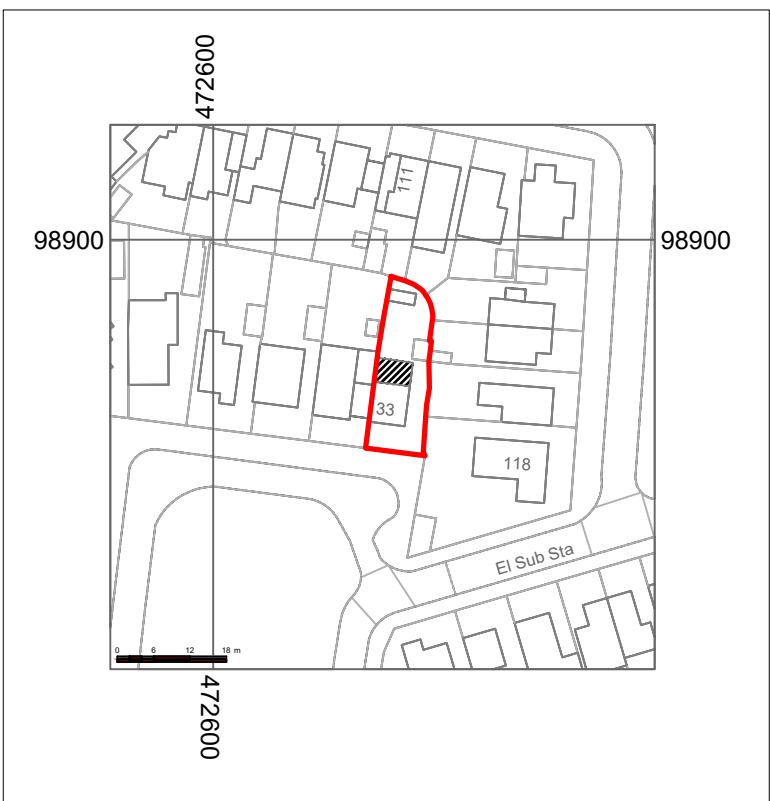

LOCATION PLAN - 1 : 1250

NOTE!
ALL MAPS REPRODUCED UNDER LICENCE No 100047474.

NOTE
ALL MATERIALS USED ON THE PROPOSED STRUCTURE WILL BE IN KEEPING WITH THE ADJOINING AND SURROUNDING DWELLINGS.

COPYRIGHT NOTICE
DRAWING REMAINS THE PROPERTY OF MT PLANNING AND MAY NOT BE REPRODUCED OR ALTERED WITHOUT THE PRIOR CONSENT OF MARK TUSON.

Date January 2022	Approved by
Drawn by Mark Tuson	Scale - 1 : 50
Notes	
Client Mr R Warren	Site 33 Sea Front Estate Hayling Island Hants PO11 9JJ

MT Planning & design
For all your planning needs

07950 887579 mtplanning@hotmail.co.uk

REVISION:- A

DRAWING NO:- MT / 1547 / 2