



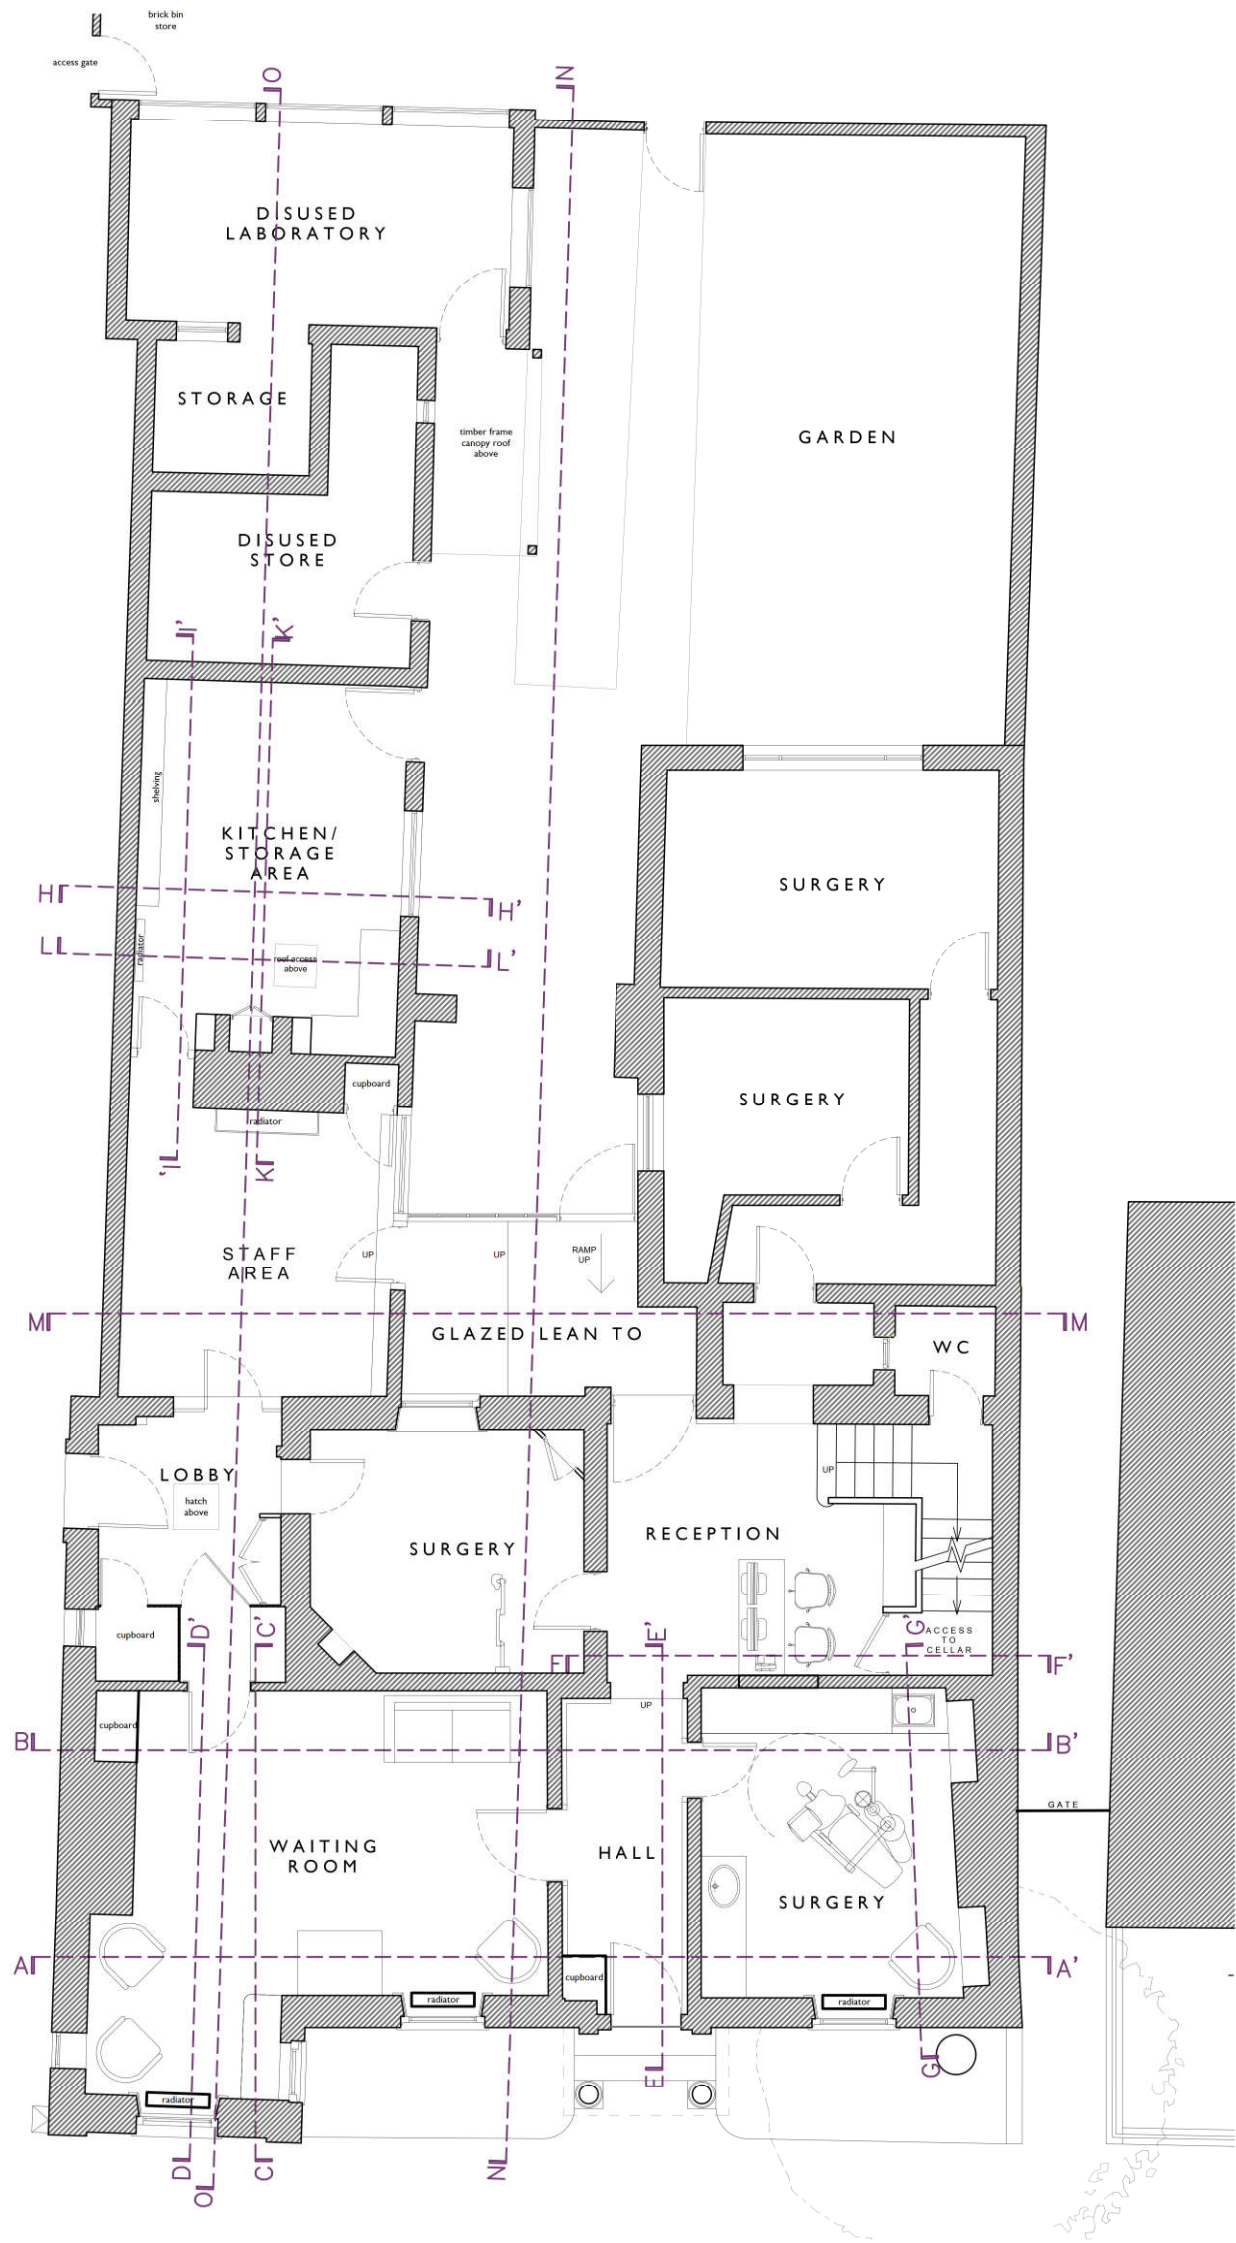

EXISTING SITE PLAN 1:100

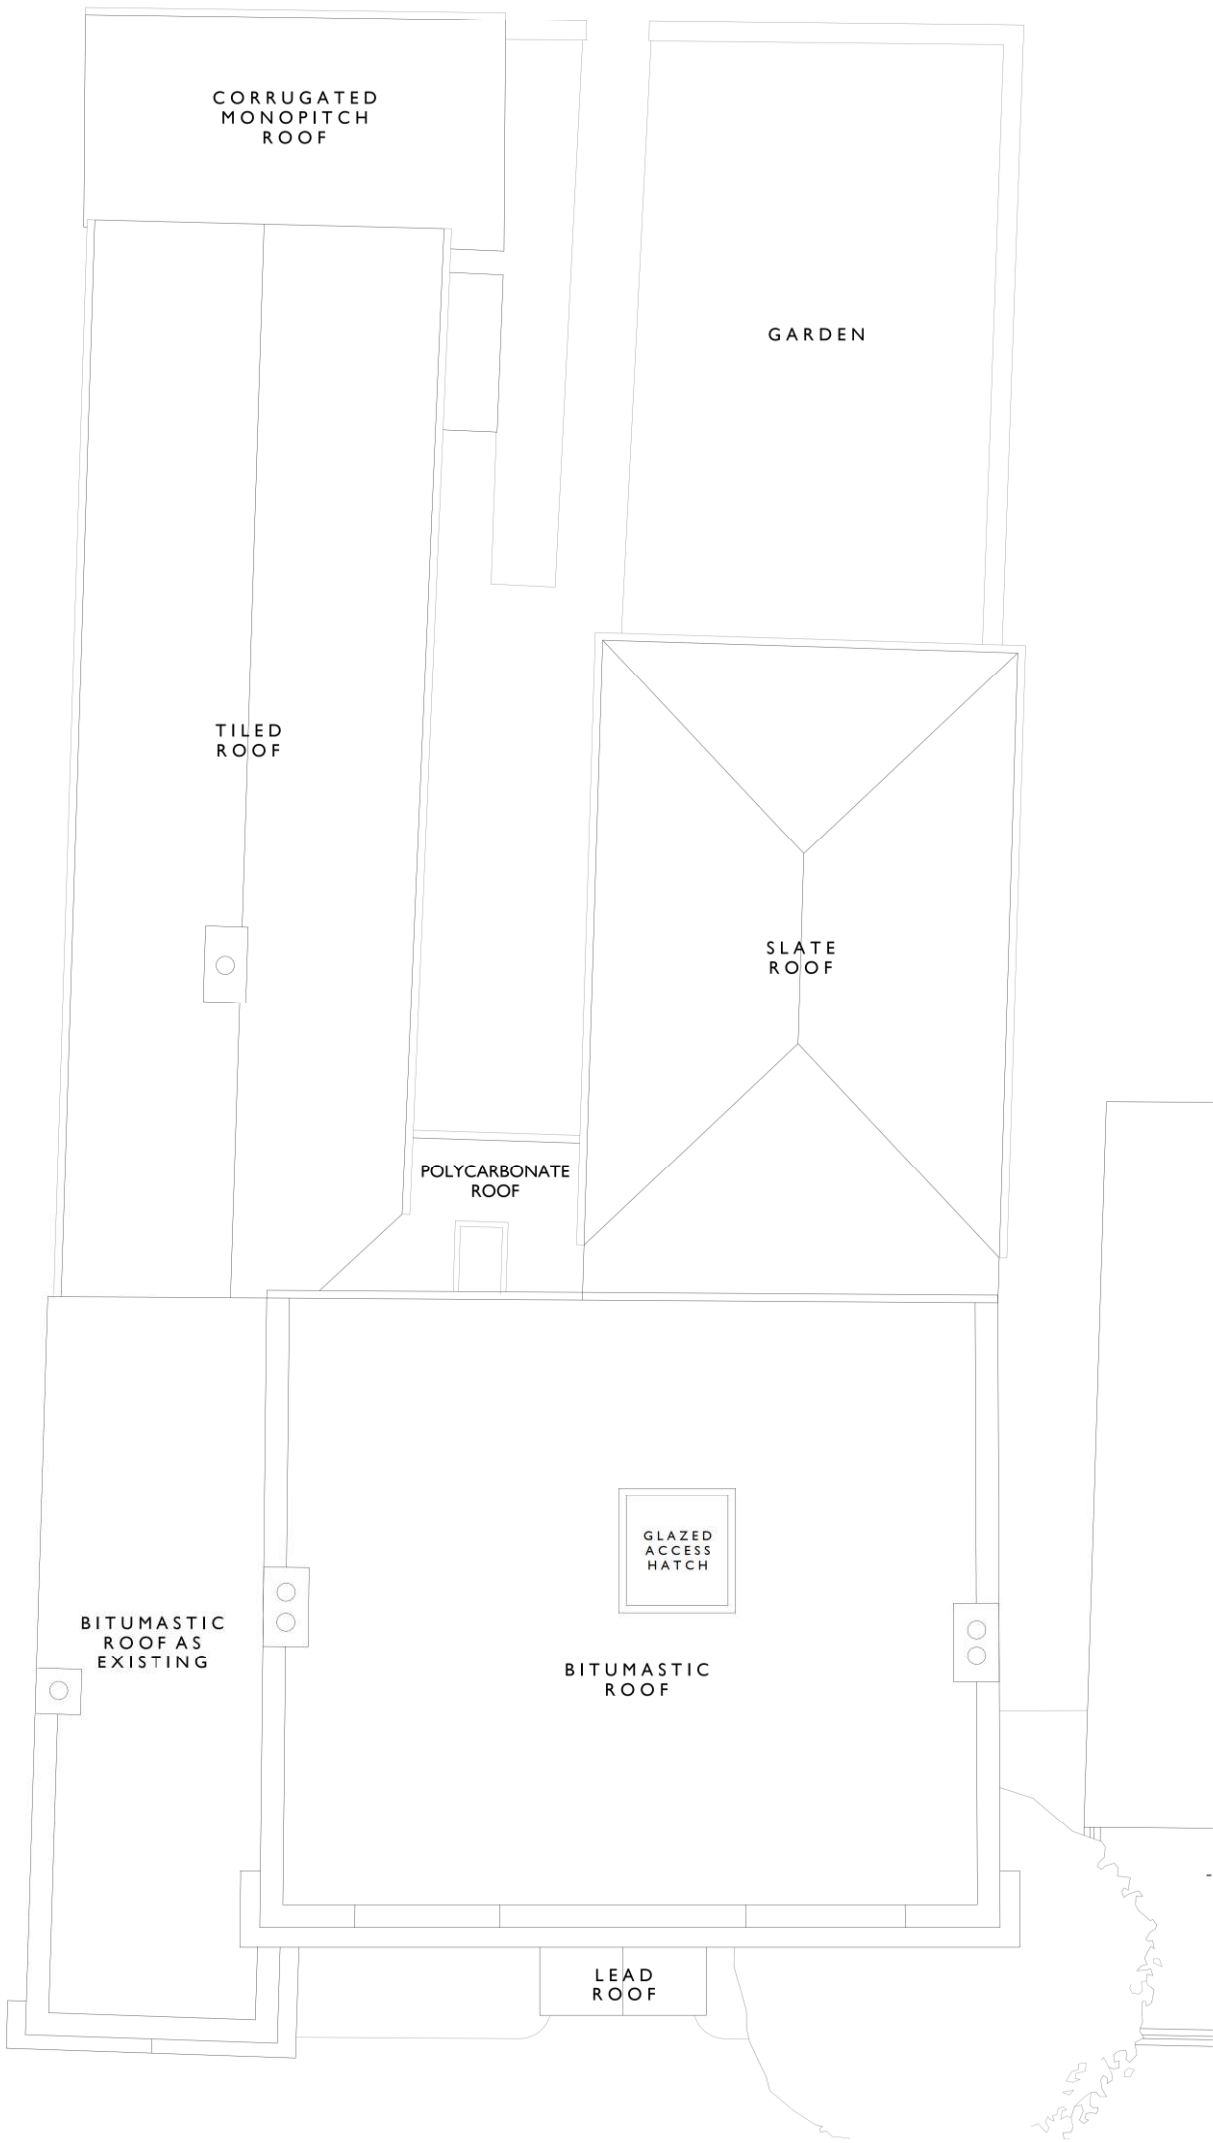

EXISTING ROOF PLAN 1:100

Check all dimensions on site prior to commencement of work.
Do not scale from this drawing except for planning purposes.

This drawing is the © copyright of
Jane Jones-Warner Associates

This drawing has been produced for **Abbas Visanji** for the project Magnolia House and is submitted as part of the **LBC and Planning Submission** and is not intended for use by any other person or for any other purpose.

Notes -

JANE JONES-WARNER
ASSOCIATES

Unit 78
Chichester Enterprise Centre
Terminus Road
Chichester
West Sussex
PO19 8TX

RIBA
Chartered Practice

T : 01243 767151
E : mail@janejoneswarner.com
W : www.janejoneswarner.com

Rev	Description	Date	Drawn
A	Drawings updated following JJWA site visit / survey	23/04/21	AH

Project:
Magnolia House, Havant

Drawing Title:
Existing Site and Roof Plan

Scale: 1:50 @ A2	Issue Date: 18/12/2019	
Drawing No: 692/SU 102	Revision: A	Drawn By: MJ