

THE WINKLESHED, EMSWORTH
PROPOSED

NOTES:


Dimensions to be checked on site before commencing work. Any discrepancies shall be reported to the architect immediately.

Do not scale from these drawings except for planning purposes.

Use figured dimensions only.

Where applicable this drawing is to be read in conjunction with other consultants' drawings.

All drawings to be read in conjunction with specification and all other drawings including structural engineer and mechanical and electrical drawings / specification

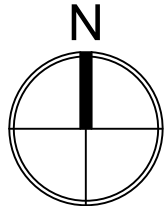


EXISTING SOUTH ELEVATION
1:100



APPROVED SOUTH ELEVATION [REF: 20/00219 & 20/00220]
1:100



PROPOSED SOUTH ELEVATION
1:100

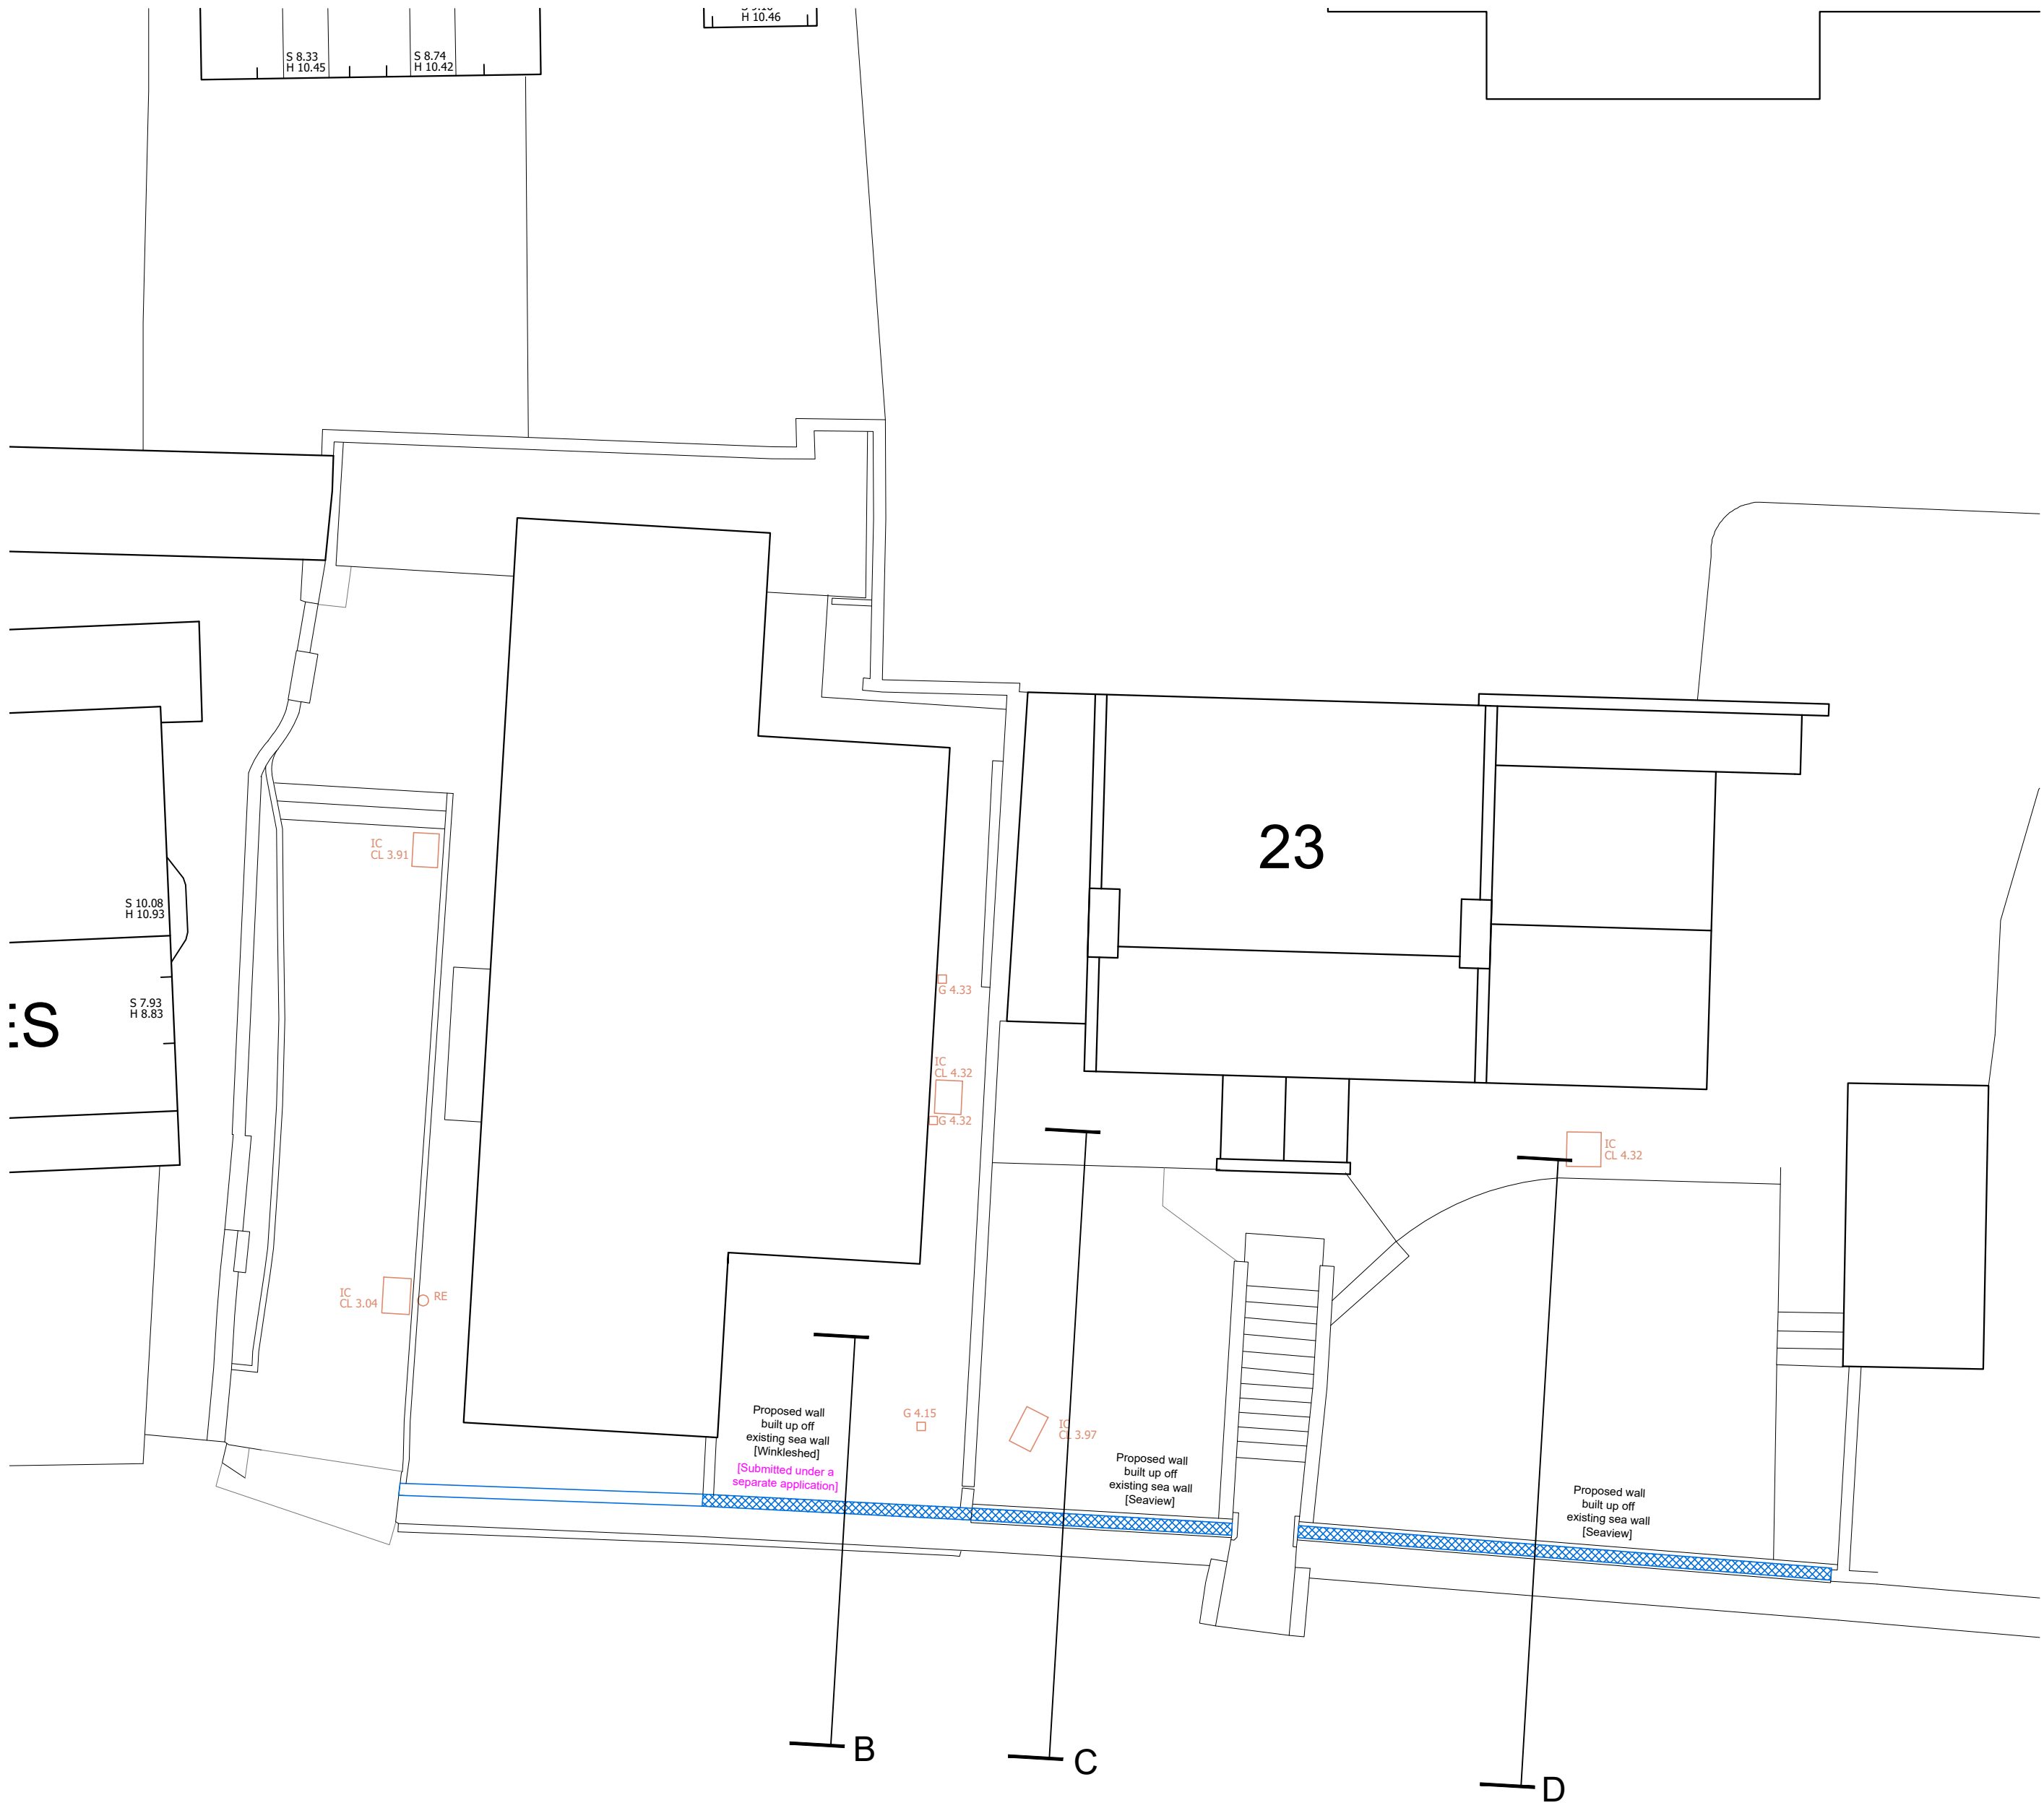

PROPOSED SITE PLAN
1:100

REV	DATE	AMENDMENT	DRAWN

hd
architects

Helyer Davies Architects Ltd
1 The Old Flour Mill,
Emsworth, PO10 7BT
01243 370 715

www.hdarchitects.co.uk mail@hdarchitects.co.uk

PROJECT
Seaview
23 Tower Street
Emsworth

DRAWING
Existing/Proposed;
Street Scene

SCALE
as noted @ A1

DATE JUNE 2022

DRAWN TW

DRAWING NUMBER
22088-03

REVISION
*

