


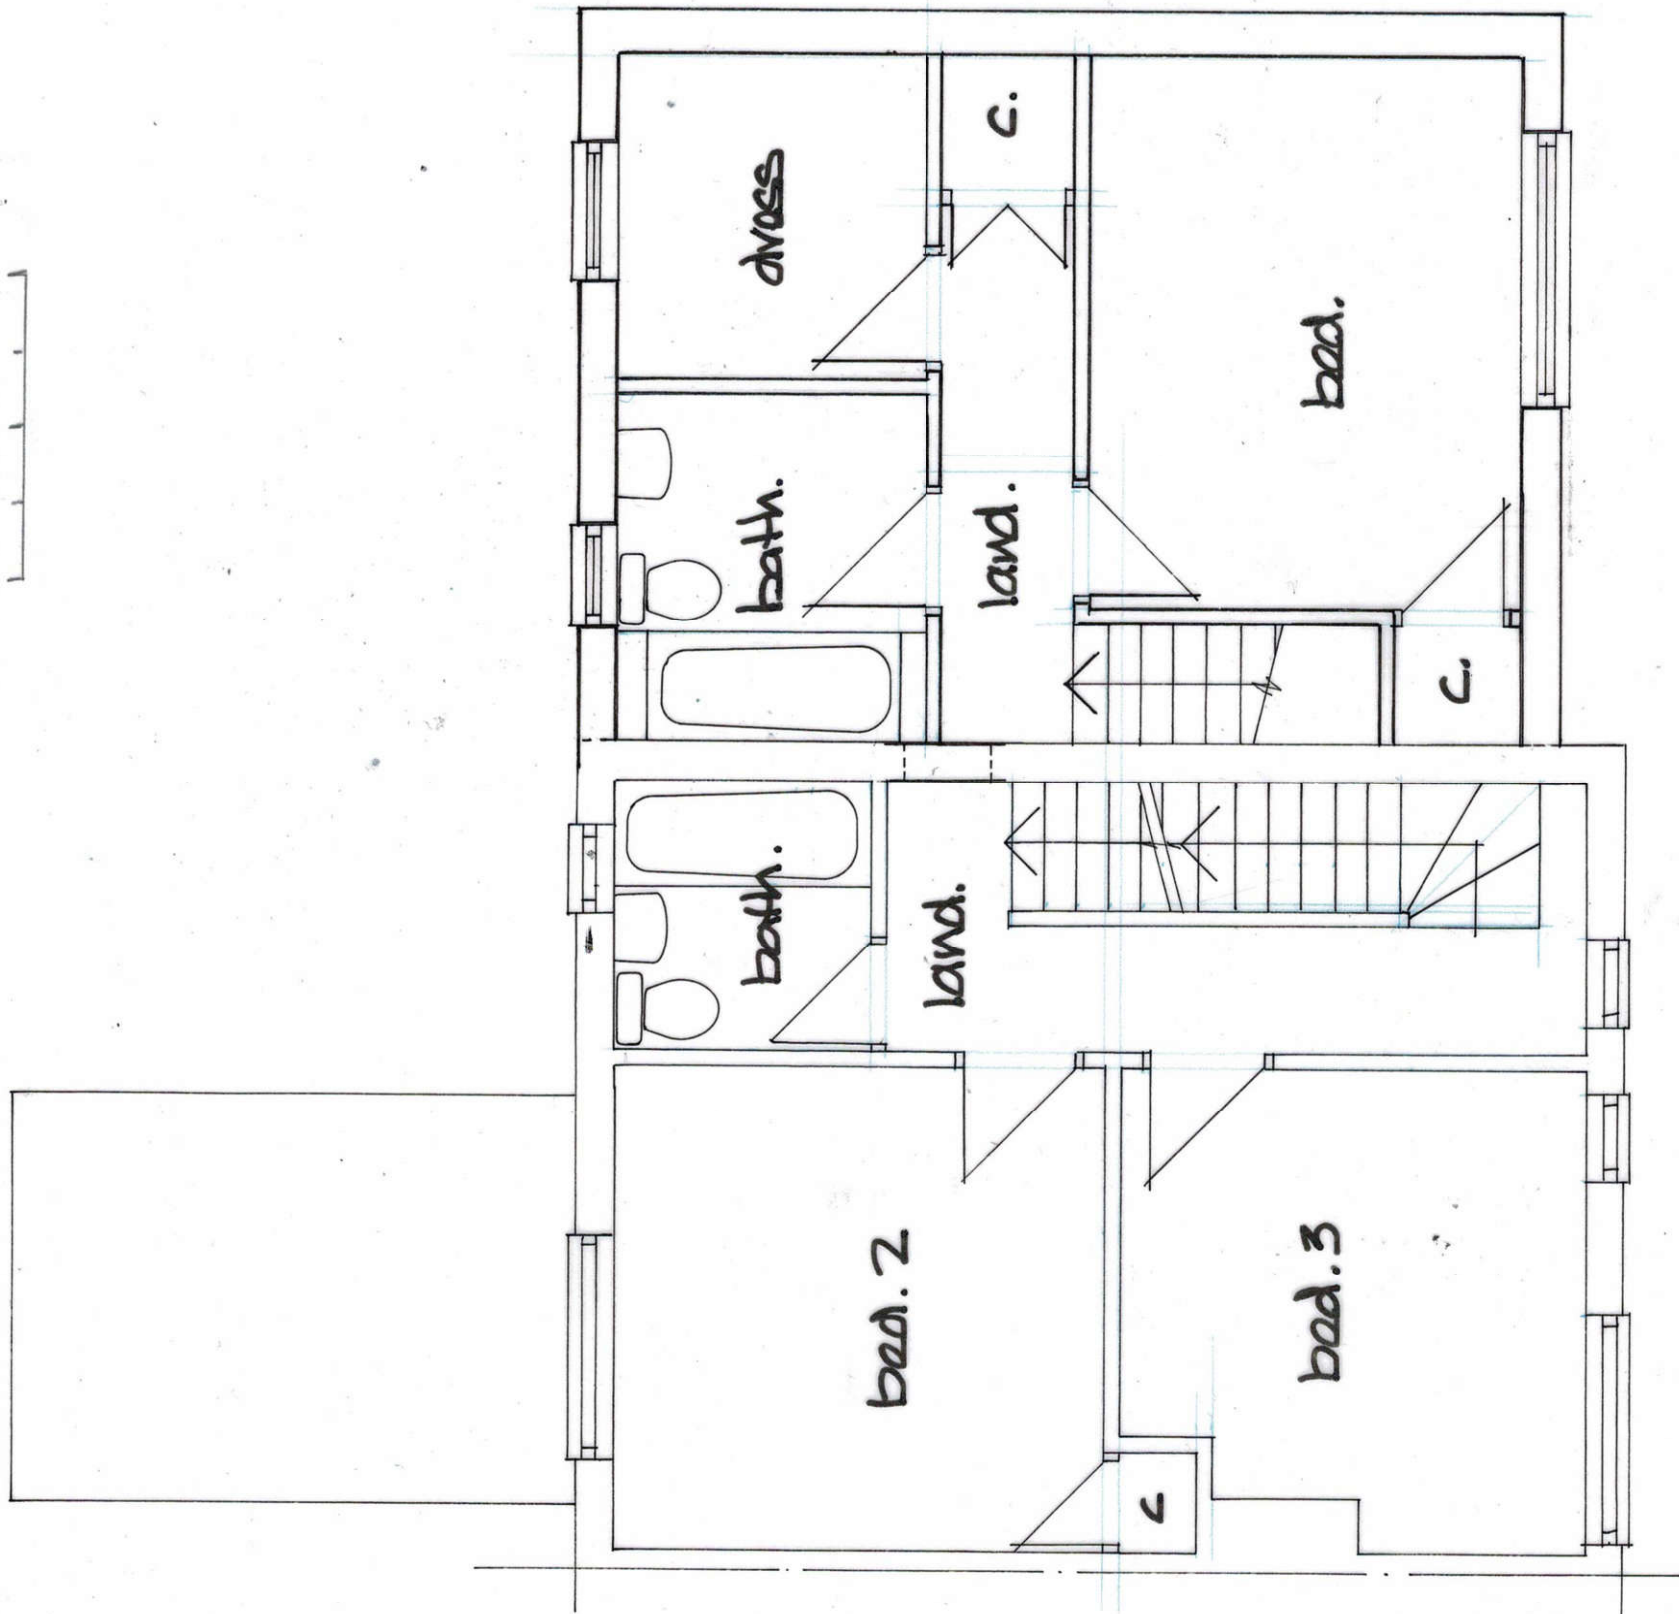

DEREK TREAGUS ASSOCIATES ARCHITECTURAL SERVICES Tel: 07956 624094 Email: derek.treagus@gmail.com					
Project	SIDE EXTENSION TO ANNEXE AT 19 WOODGREEN AVENUE, HAVANT, HAMPSHIRE.				
Client	Mr & Mrs R Hore				
Subject	Planning Drawing Proposed First Floor Plan				
Date:	Mar 2022	Scale: 1: 50 @ A3			
Rev:		Drg. No. 22/226/03			
• Copyright reserved. • All dimensions are to be site confirmed and should not be scaled unless for Planning purposes. • Verify all queries with the office.					