

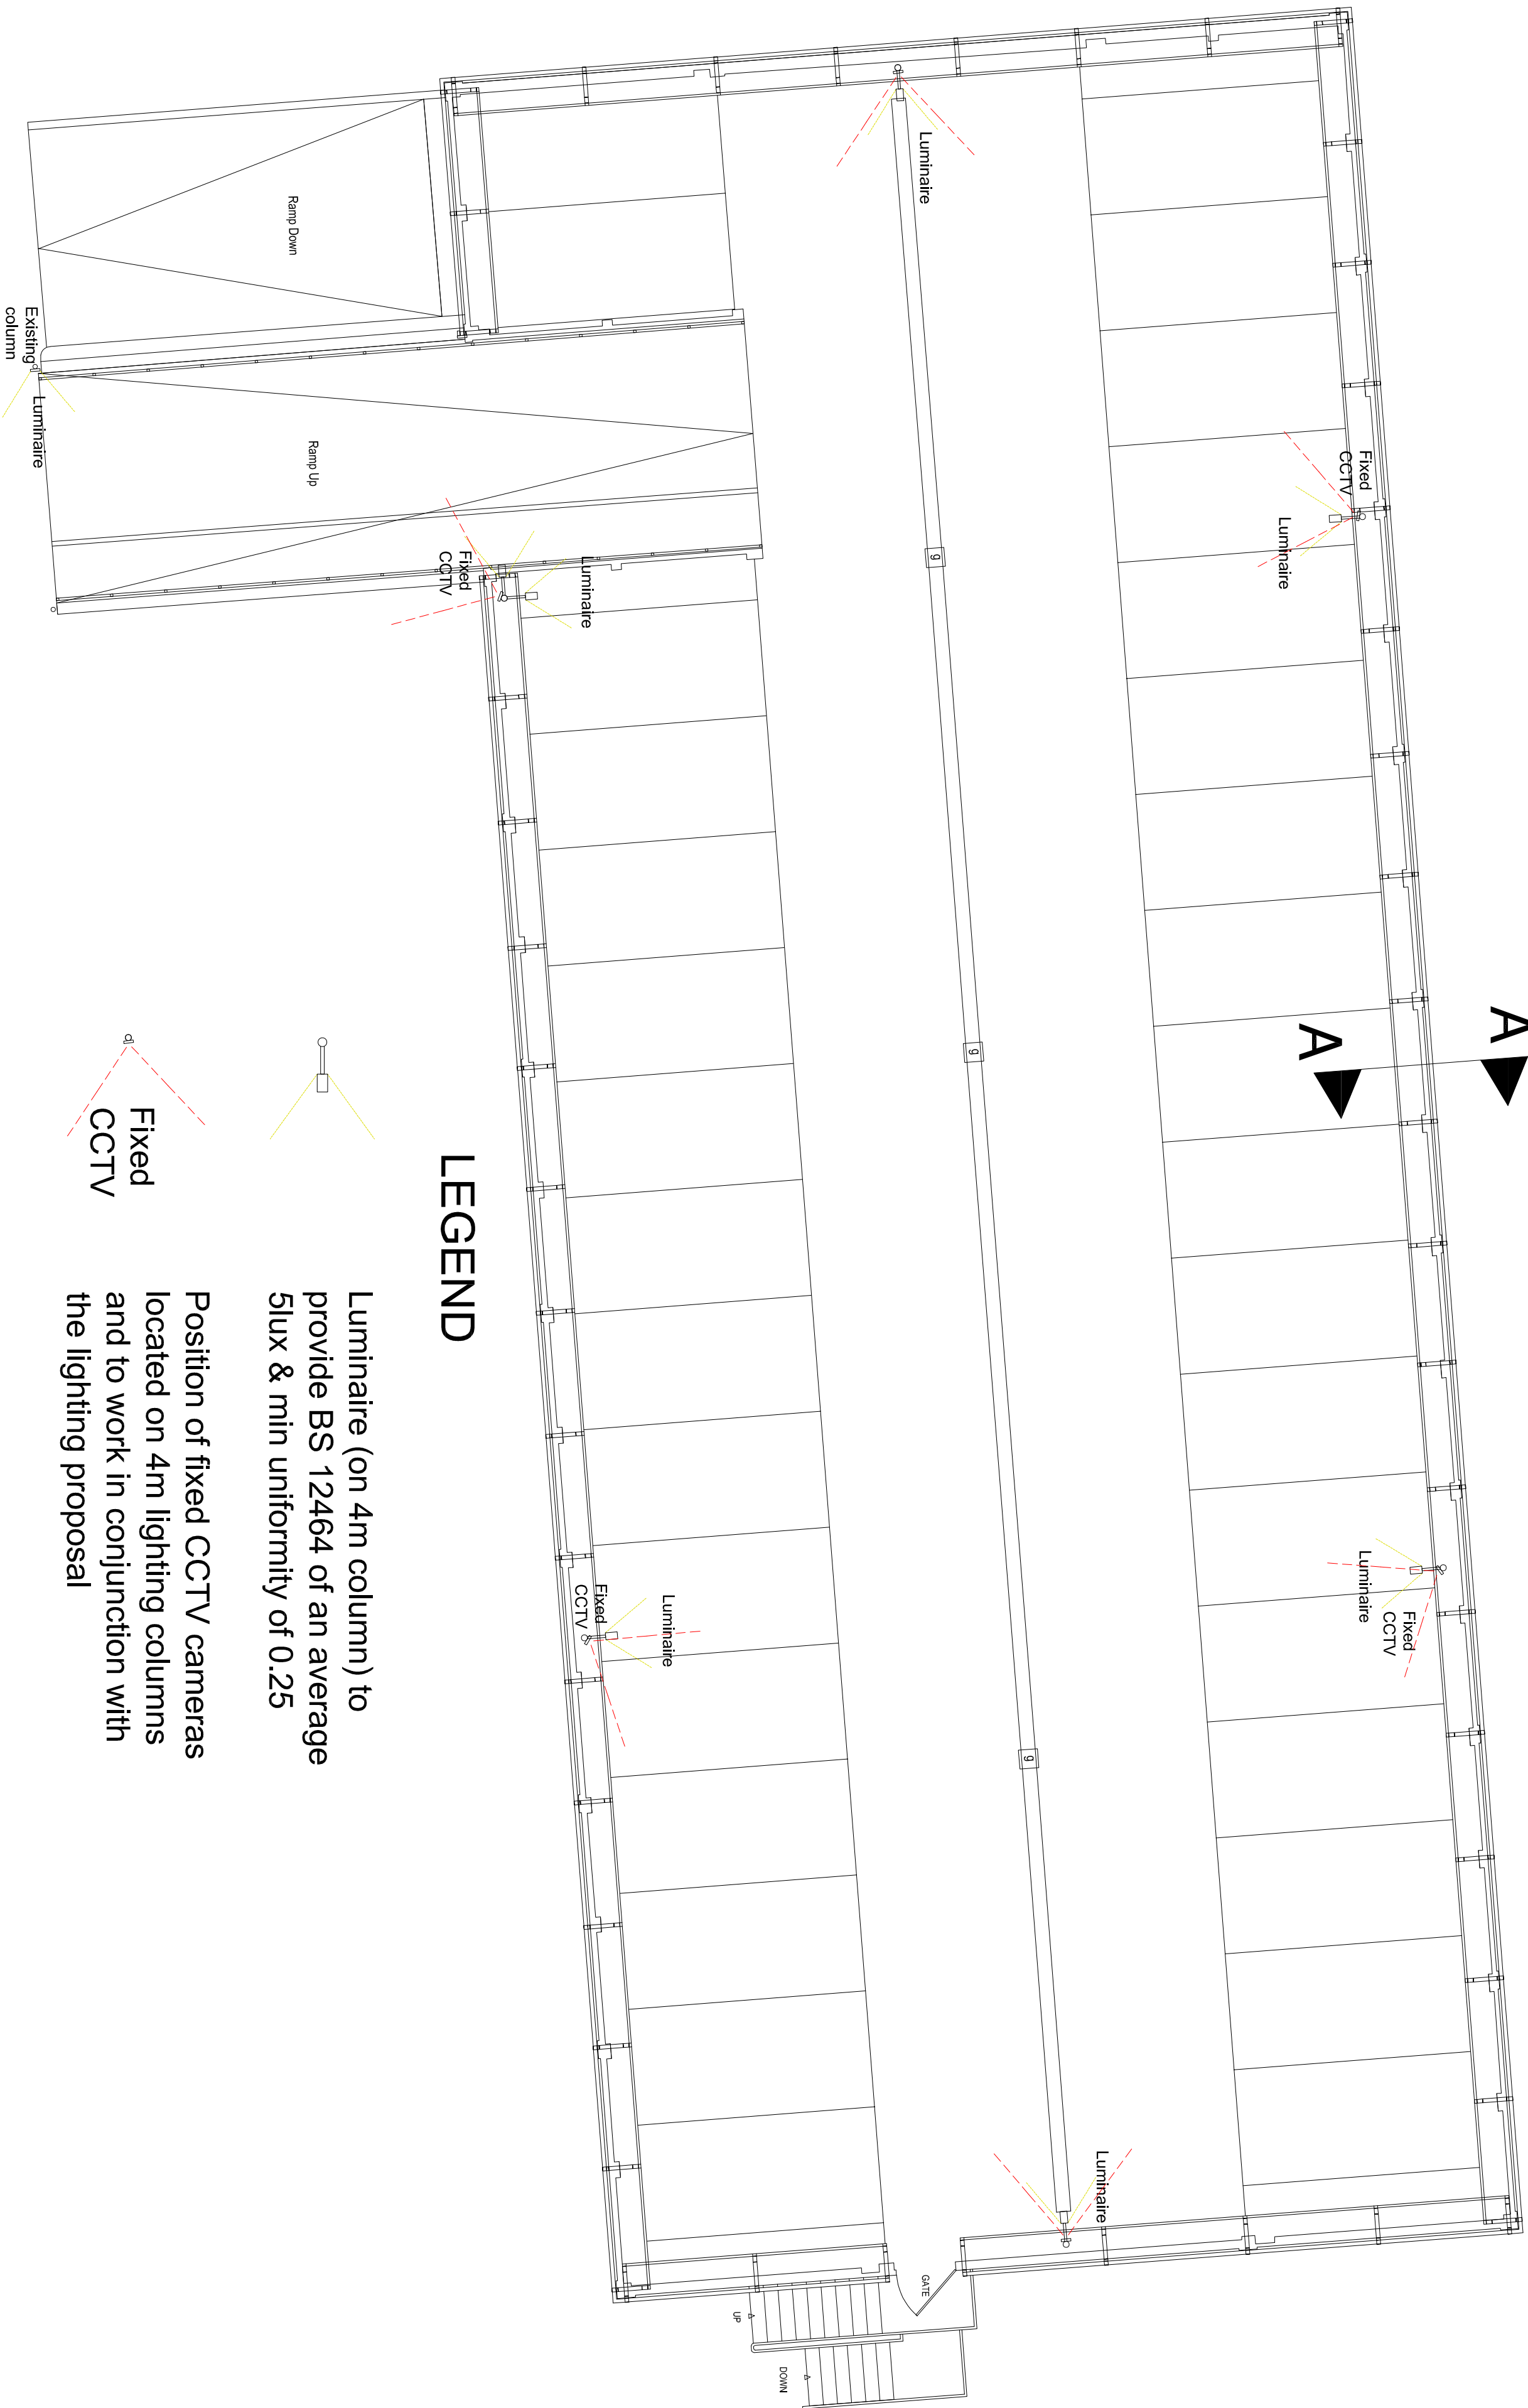


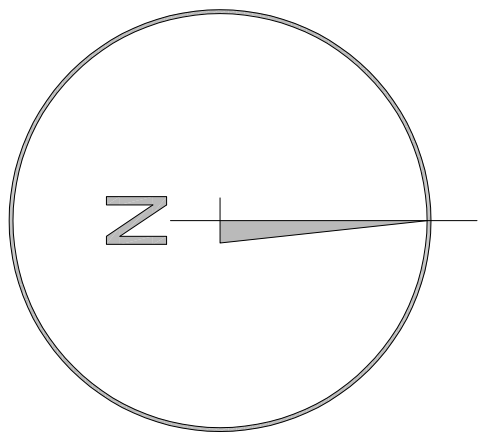

proposed 1st floor plan
showing lighting and cctv layout

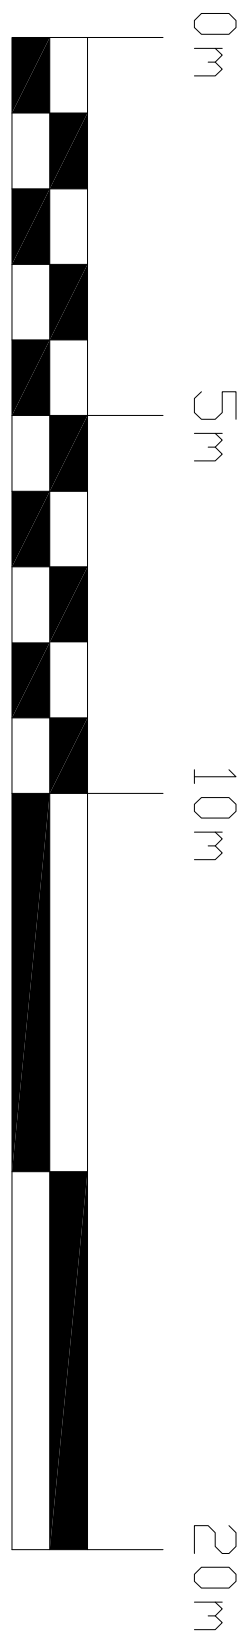

SCALE 1:100 @ A1

notes

this drawing is the copyright of the **pdp architecture llp** and must not be reproduced in whole or part or used for the execution of works without their permission.
all dimensions to be checked on site prior to commencement of construction works and the architect notified of any discrepancy.
figured dimensions are to be used in preference to scaled dimensions.
no deviation from this drawing will be permitted without prior consent of the architect.
all drawings are prepared subject to a full measured and structural survey of the buildings and site.
all structural work is subject to the appointment of a structural engineer to confirm and agree the structural proposals.
os promap licence no. 100020448.


health & safety:
exceptional risks involving specific methods of construction or exceptional maintenance issues can be found within the designers risk assessment.

Scale width: 50 mm @ A1 - 25 mm @ A3			
revision	notes	date	drawn checked
A	Proposed lighting shown	04.11.21	MAS
B	Revised locations of lighting columns & CCTV cameras	25.11.21	MAS
C	CCTV cameras amended	03.12.21	MAS
D	CCTV Cameras amended	16.12.21	MAS

client



PLANNING

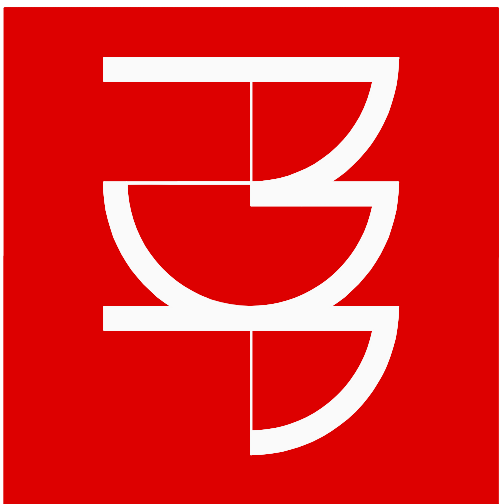

pdp architecture llp
chartered architects town planning
interior design consultants
2 beechworth road havant
hampshire po9 1ax
tel 023 9248 1100
fax 023 9247 5050
email pdp@pdp-architects.co.uk
www.pdp-architects.co.uk

project	Proposed Development Langstone, Solent & Chichester House, Havant		
detail	Garage Block Proposed 1st Floor M&E Plan		
drawn	RH	checked	MAS
date	Sept 2021	status	Planning
a1 scale	a3 scale	rev	28108-PD182 D
1:100	1:200		