



Existing Roof Plan

Scale 1:100 @ A3

 

PLANNING

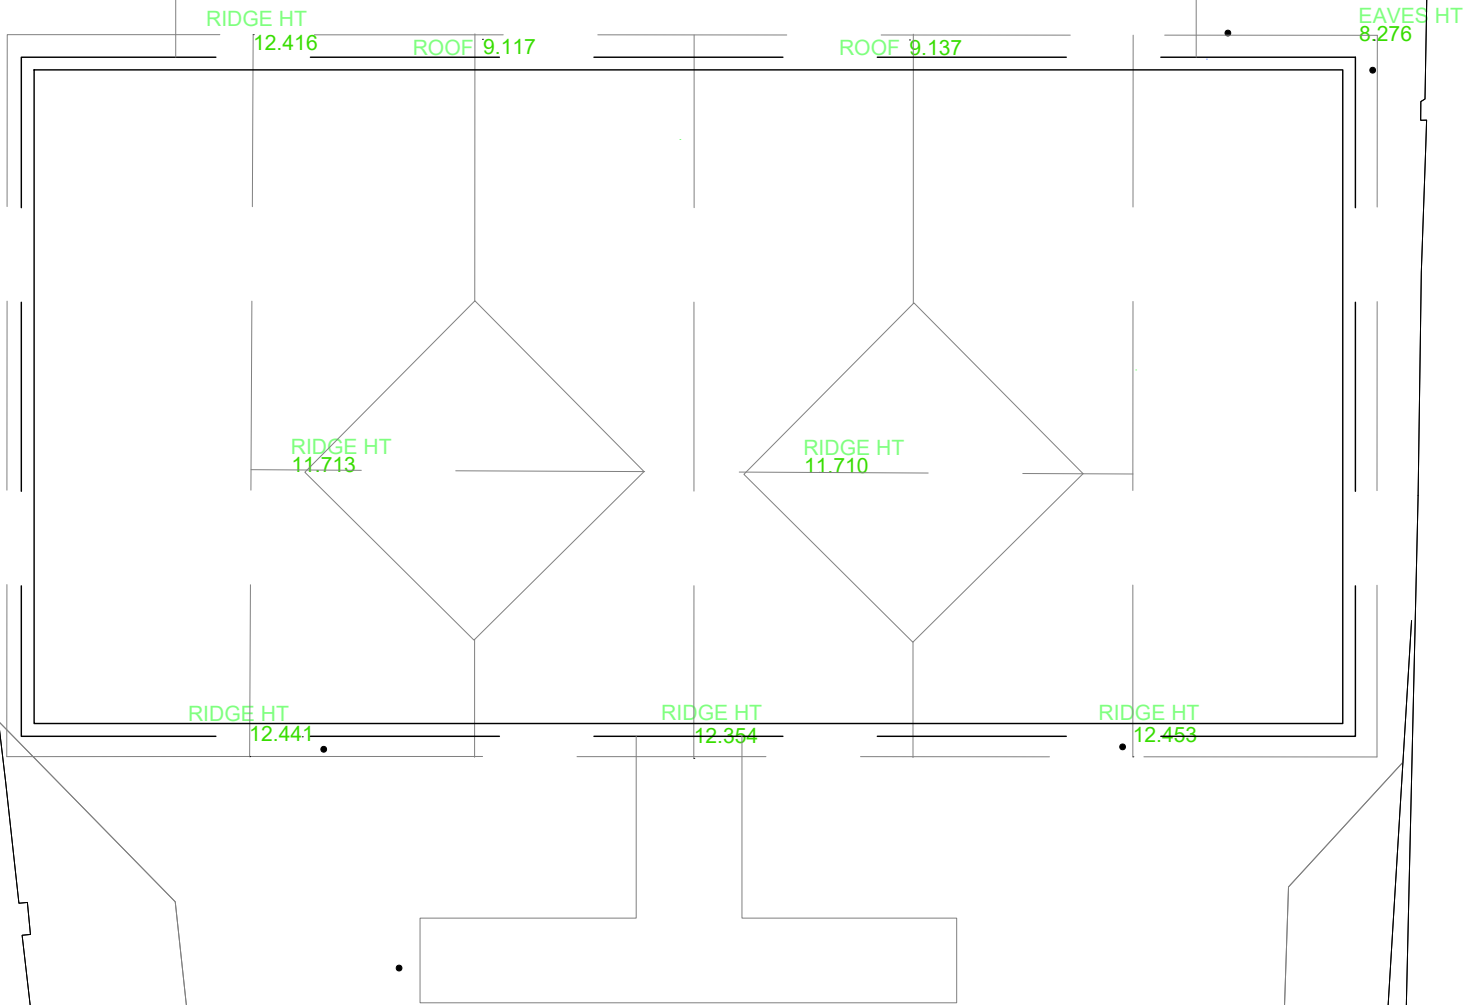

Existing Roof Plan 1:100

RS
ARCHITECTURE

CLIENT:
PROJECT:
208 Southwood Road
TITLE:
Existing Roof Plan
DRAWING NUMBER : 015
Scale : 1:100 @ A3
DATE: 20/09/2021
DRAWN BY: AS APPROVED BY: RS
194 Southwood Road, Hayling Island,
Hampshire, PO11 9QL
07887933281
rob@rs-architecture.co.uk
www.rs-architecture.co.uk