



Saxted House, Tower Street, Emsworth, PO10 7BH.


Proposed

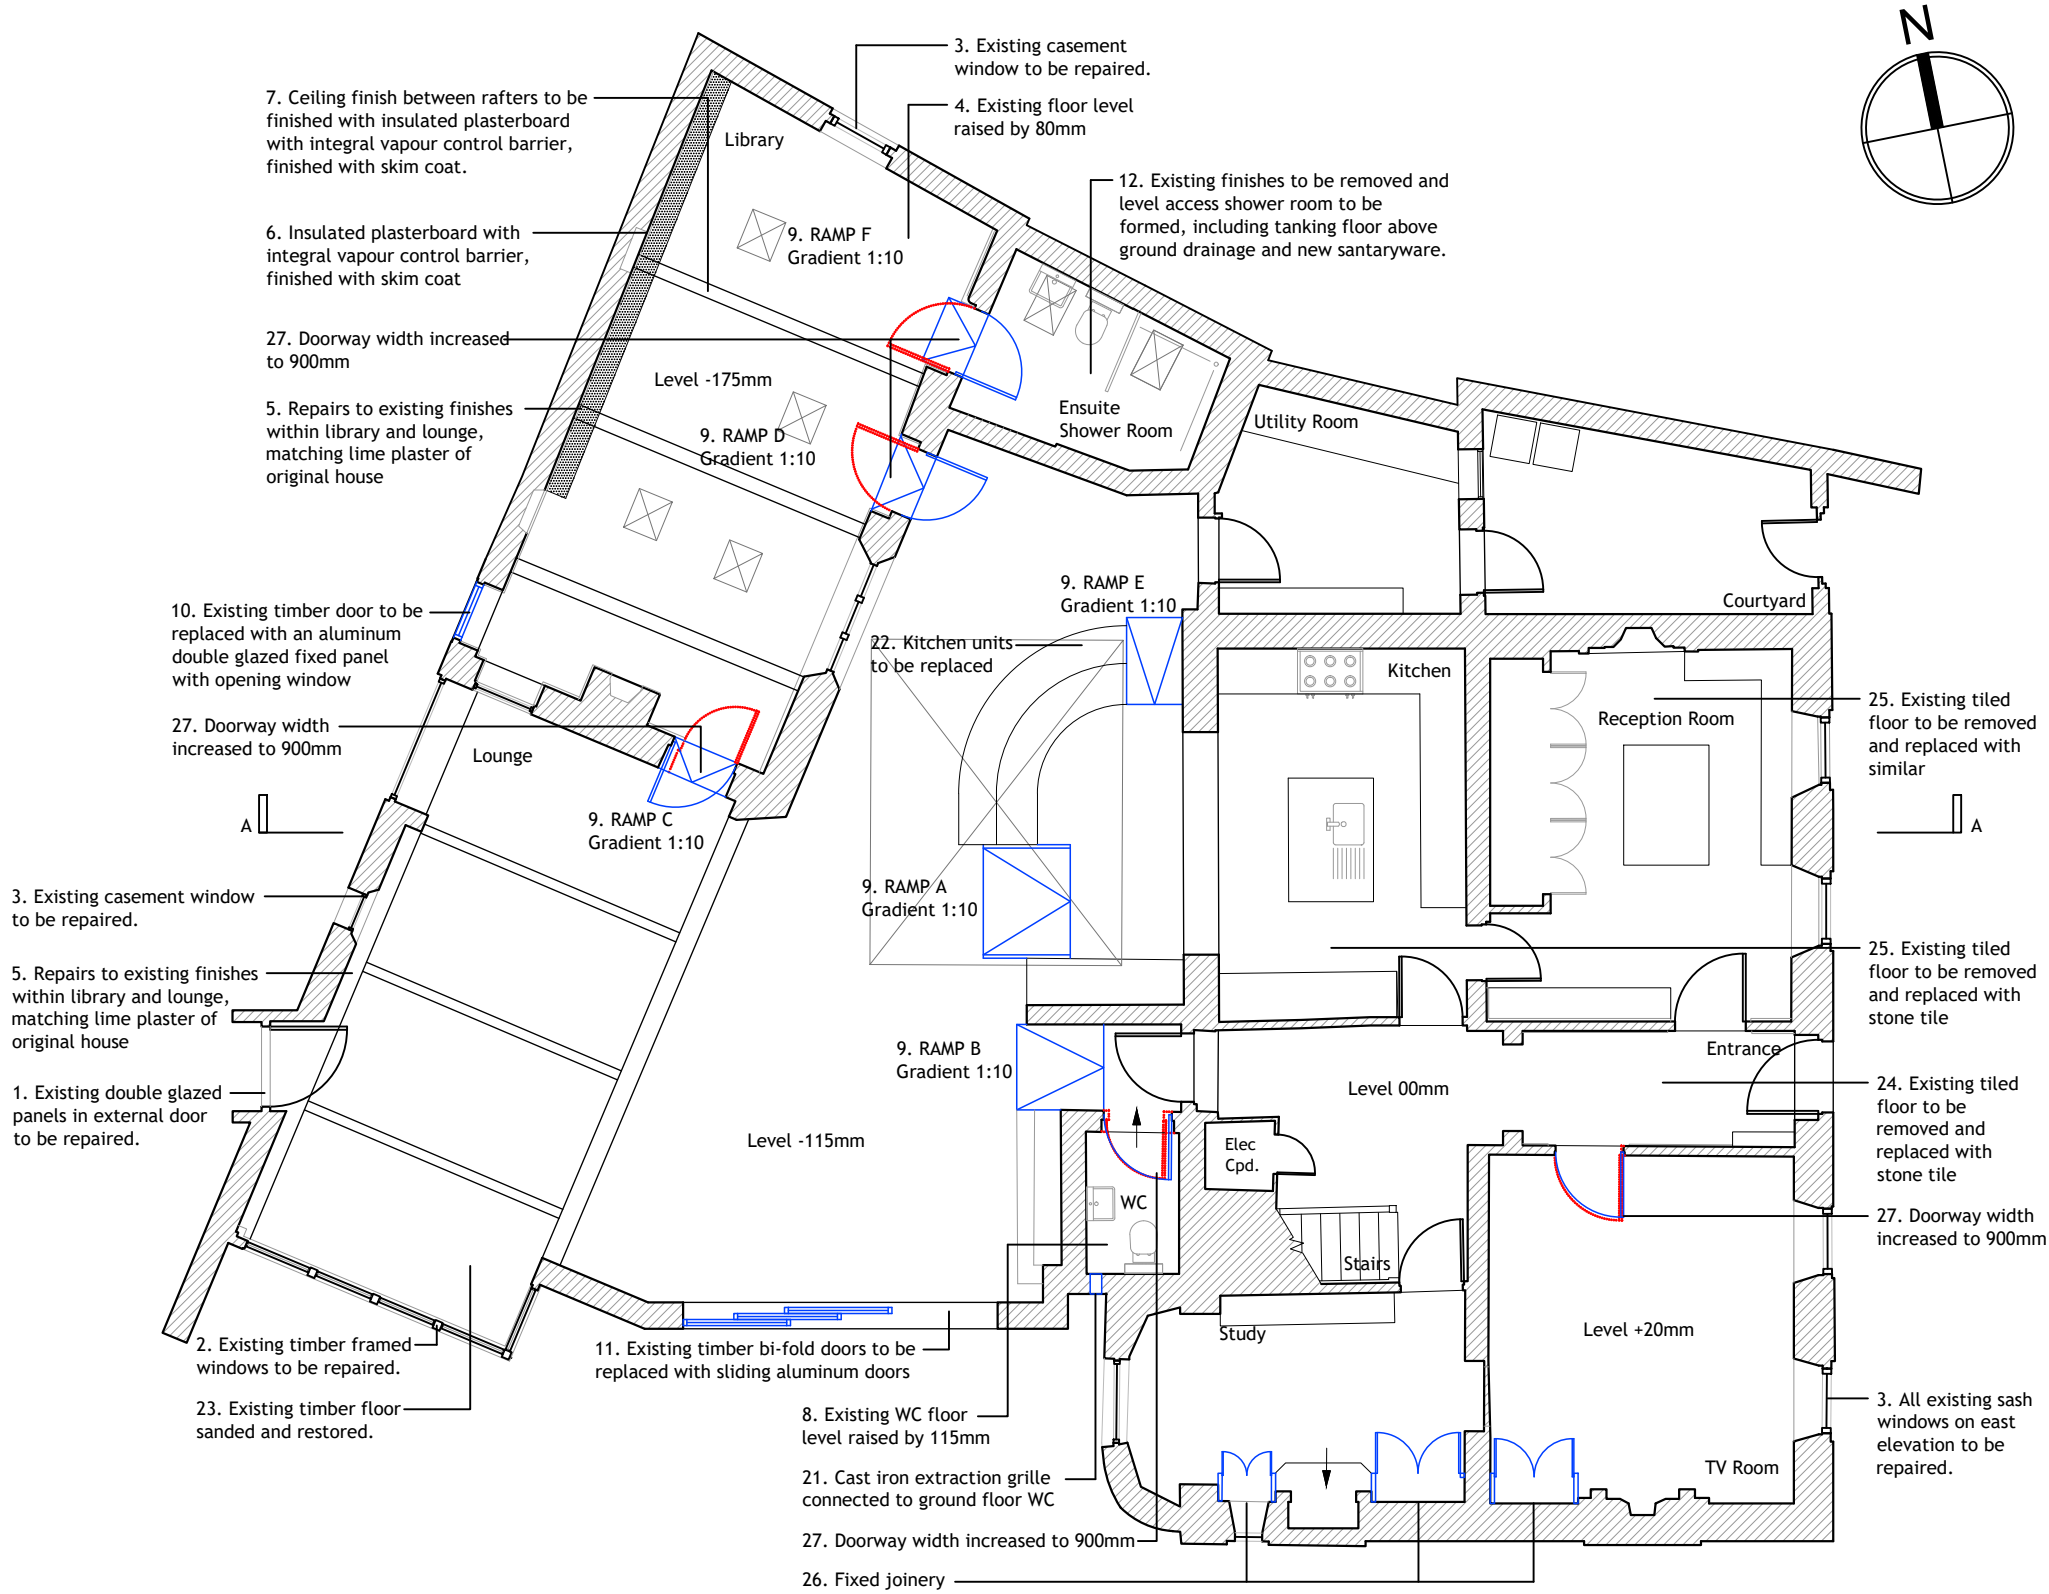


GROUND FLOOR PLAN
1:100

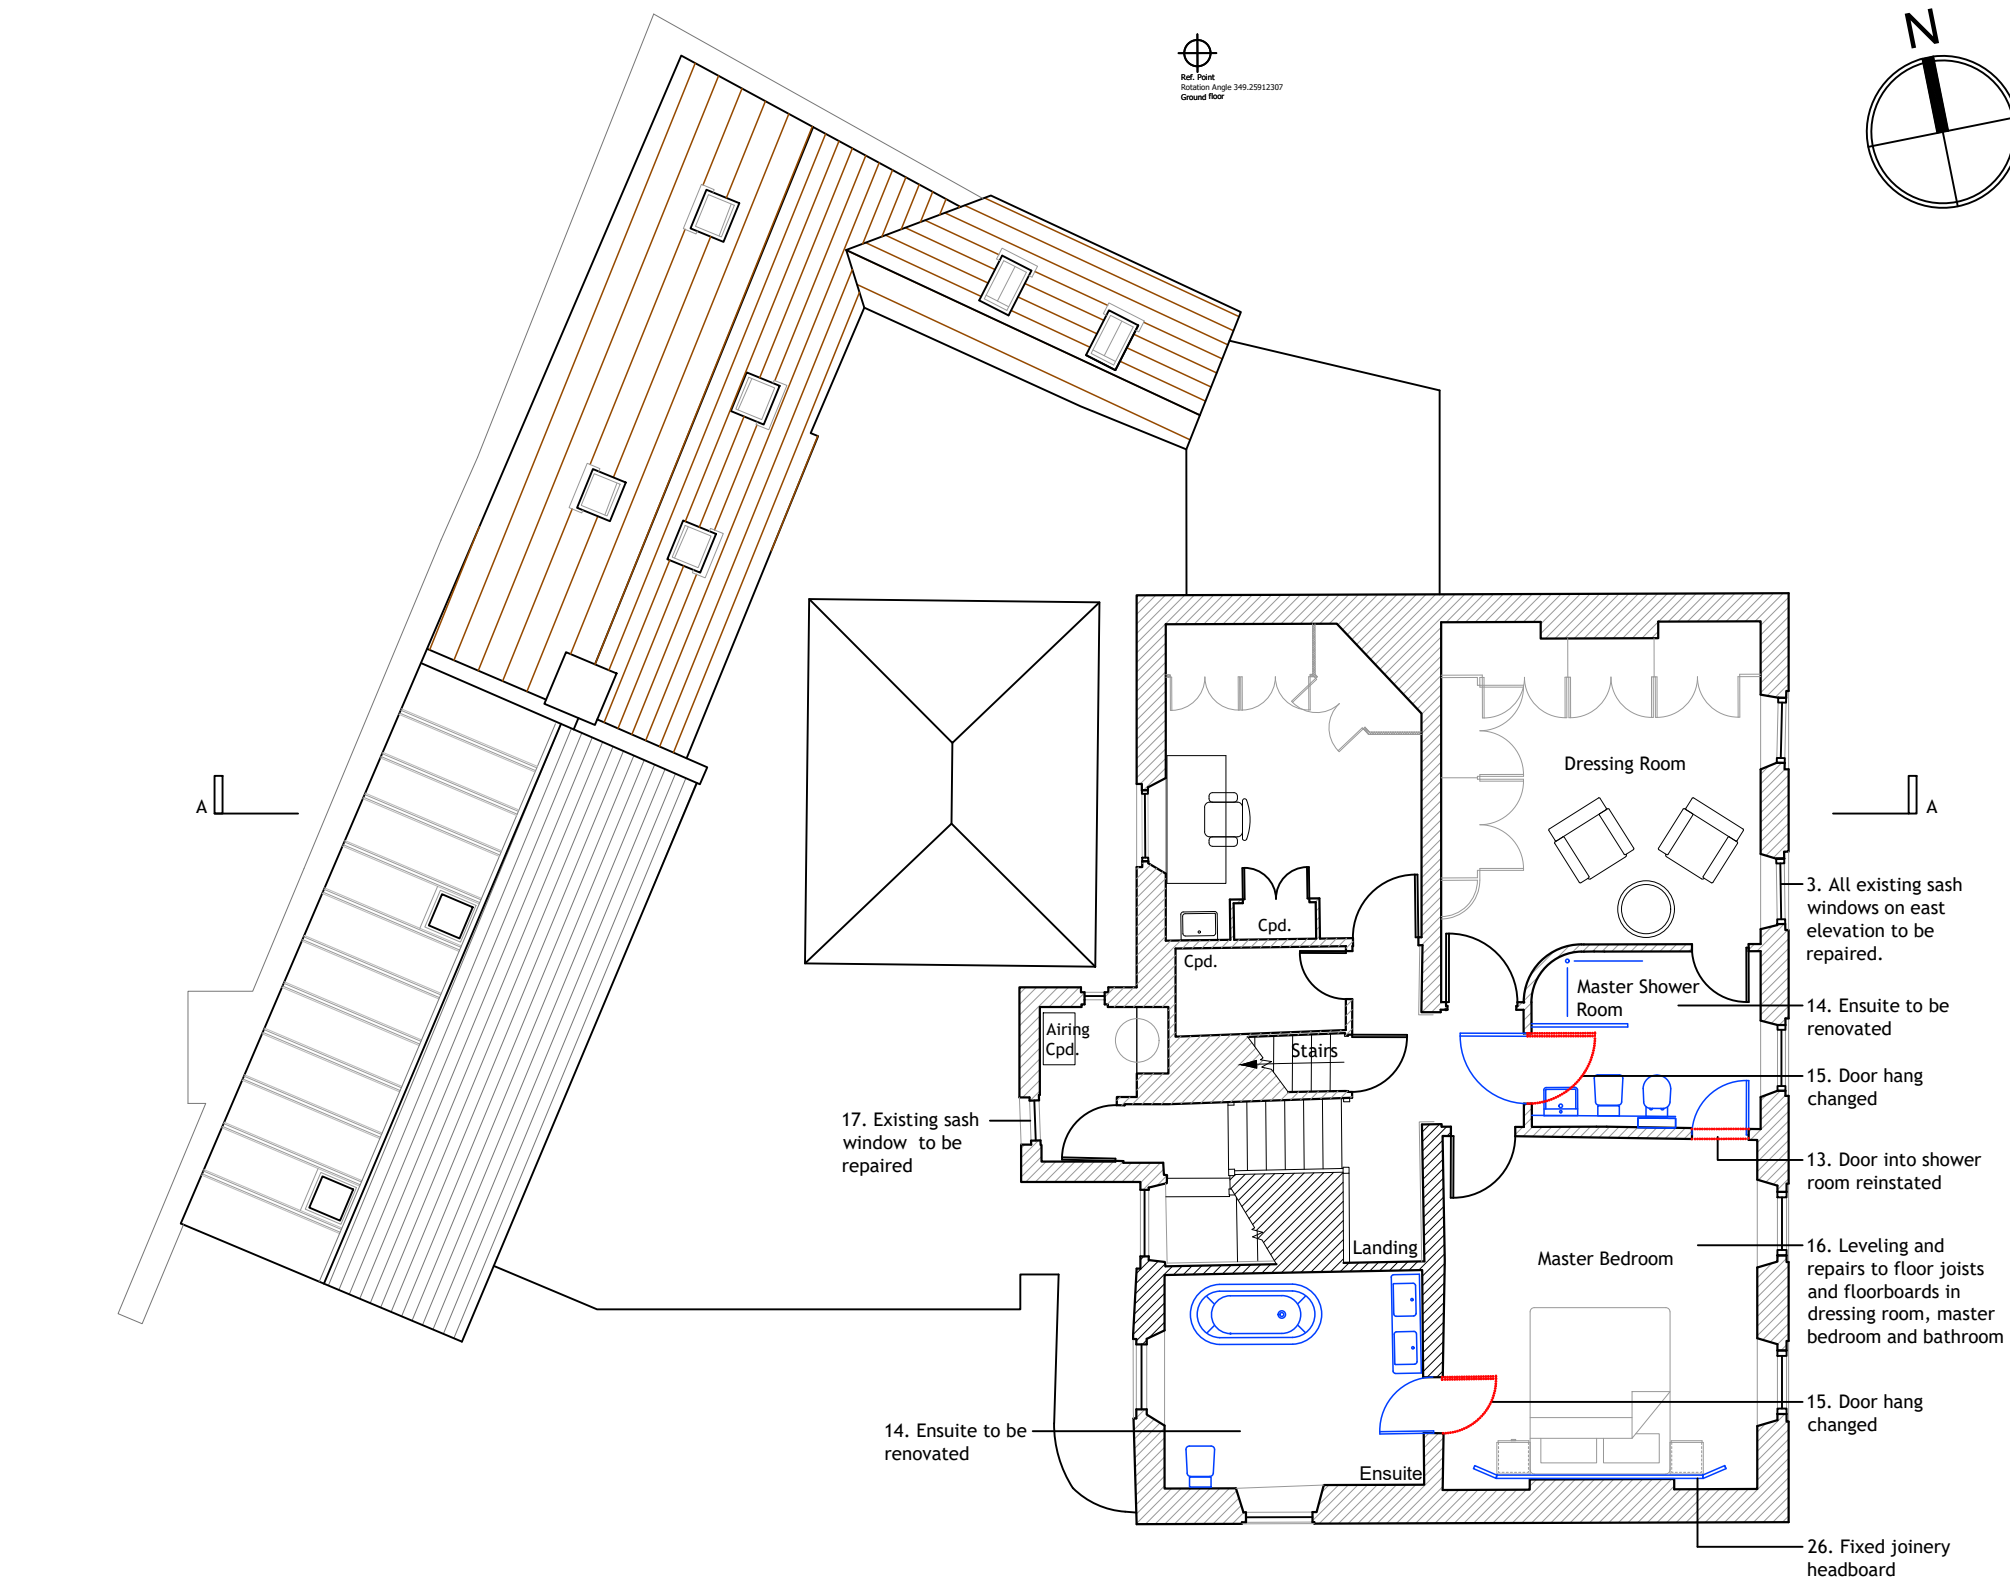

FIRST FLOOR PLAN
1:100

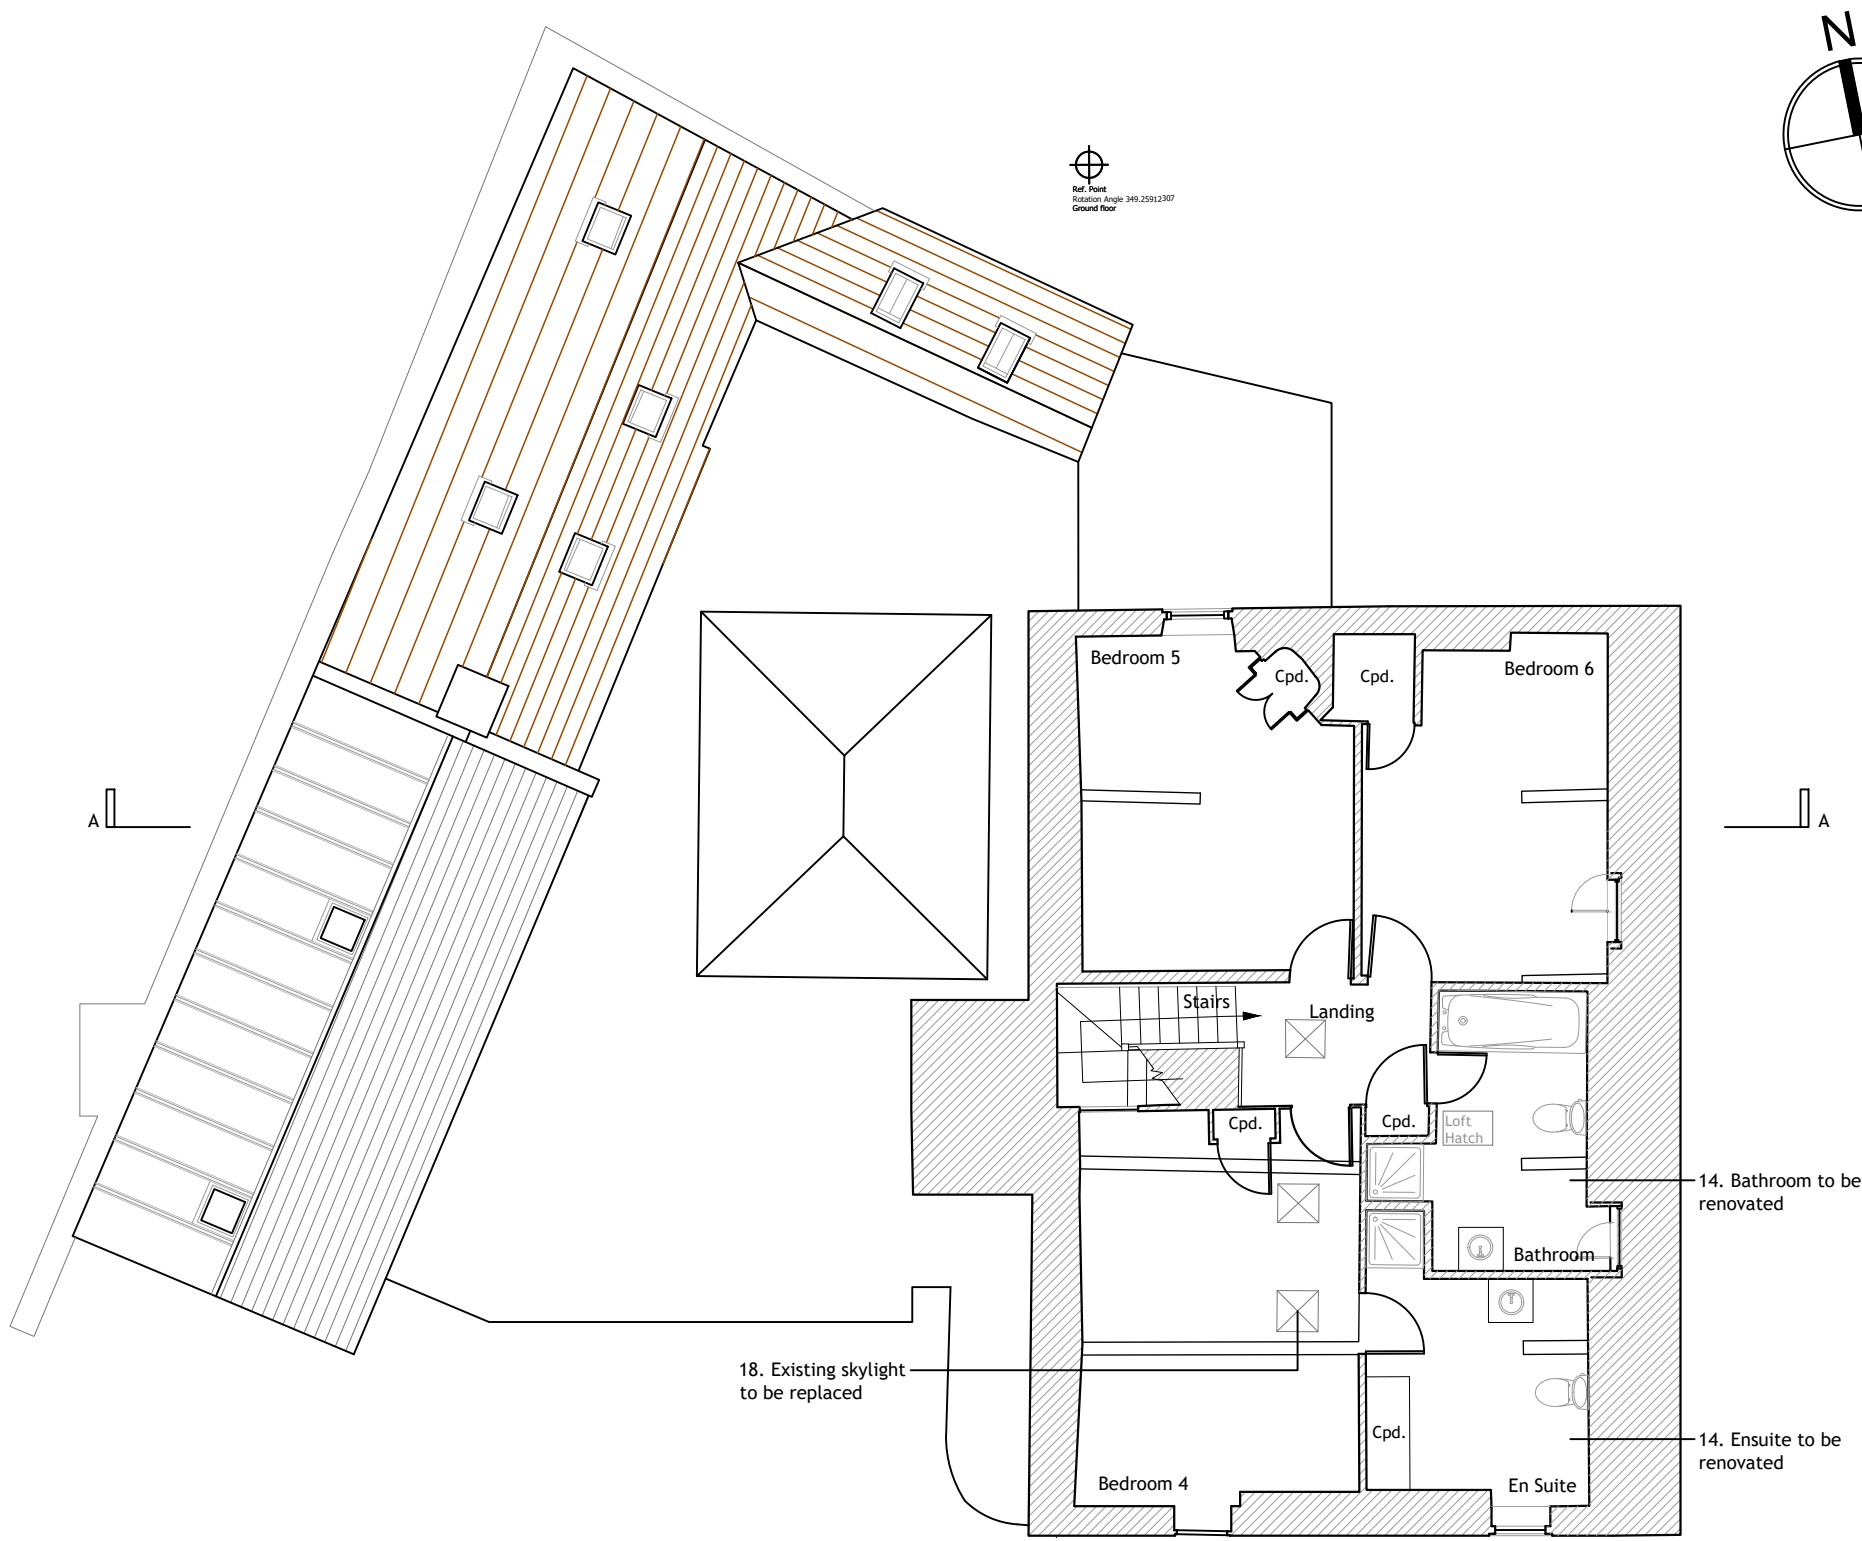

SECOND FLOOR PLAN
1:100

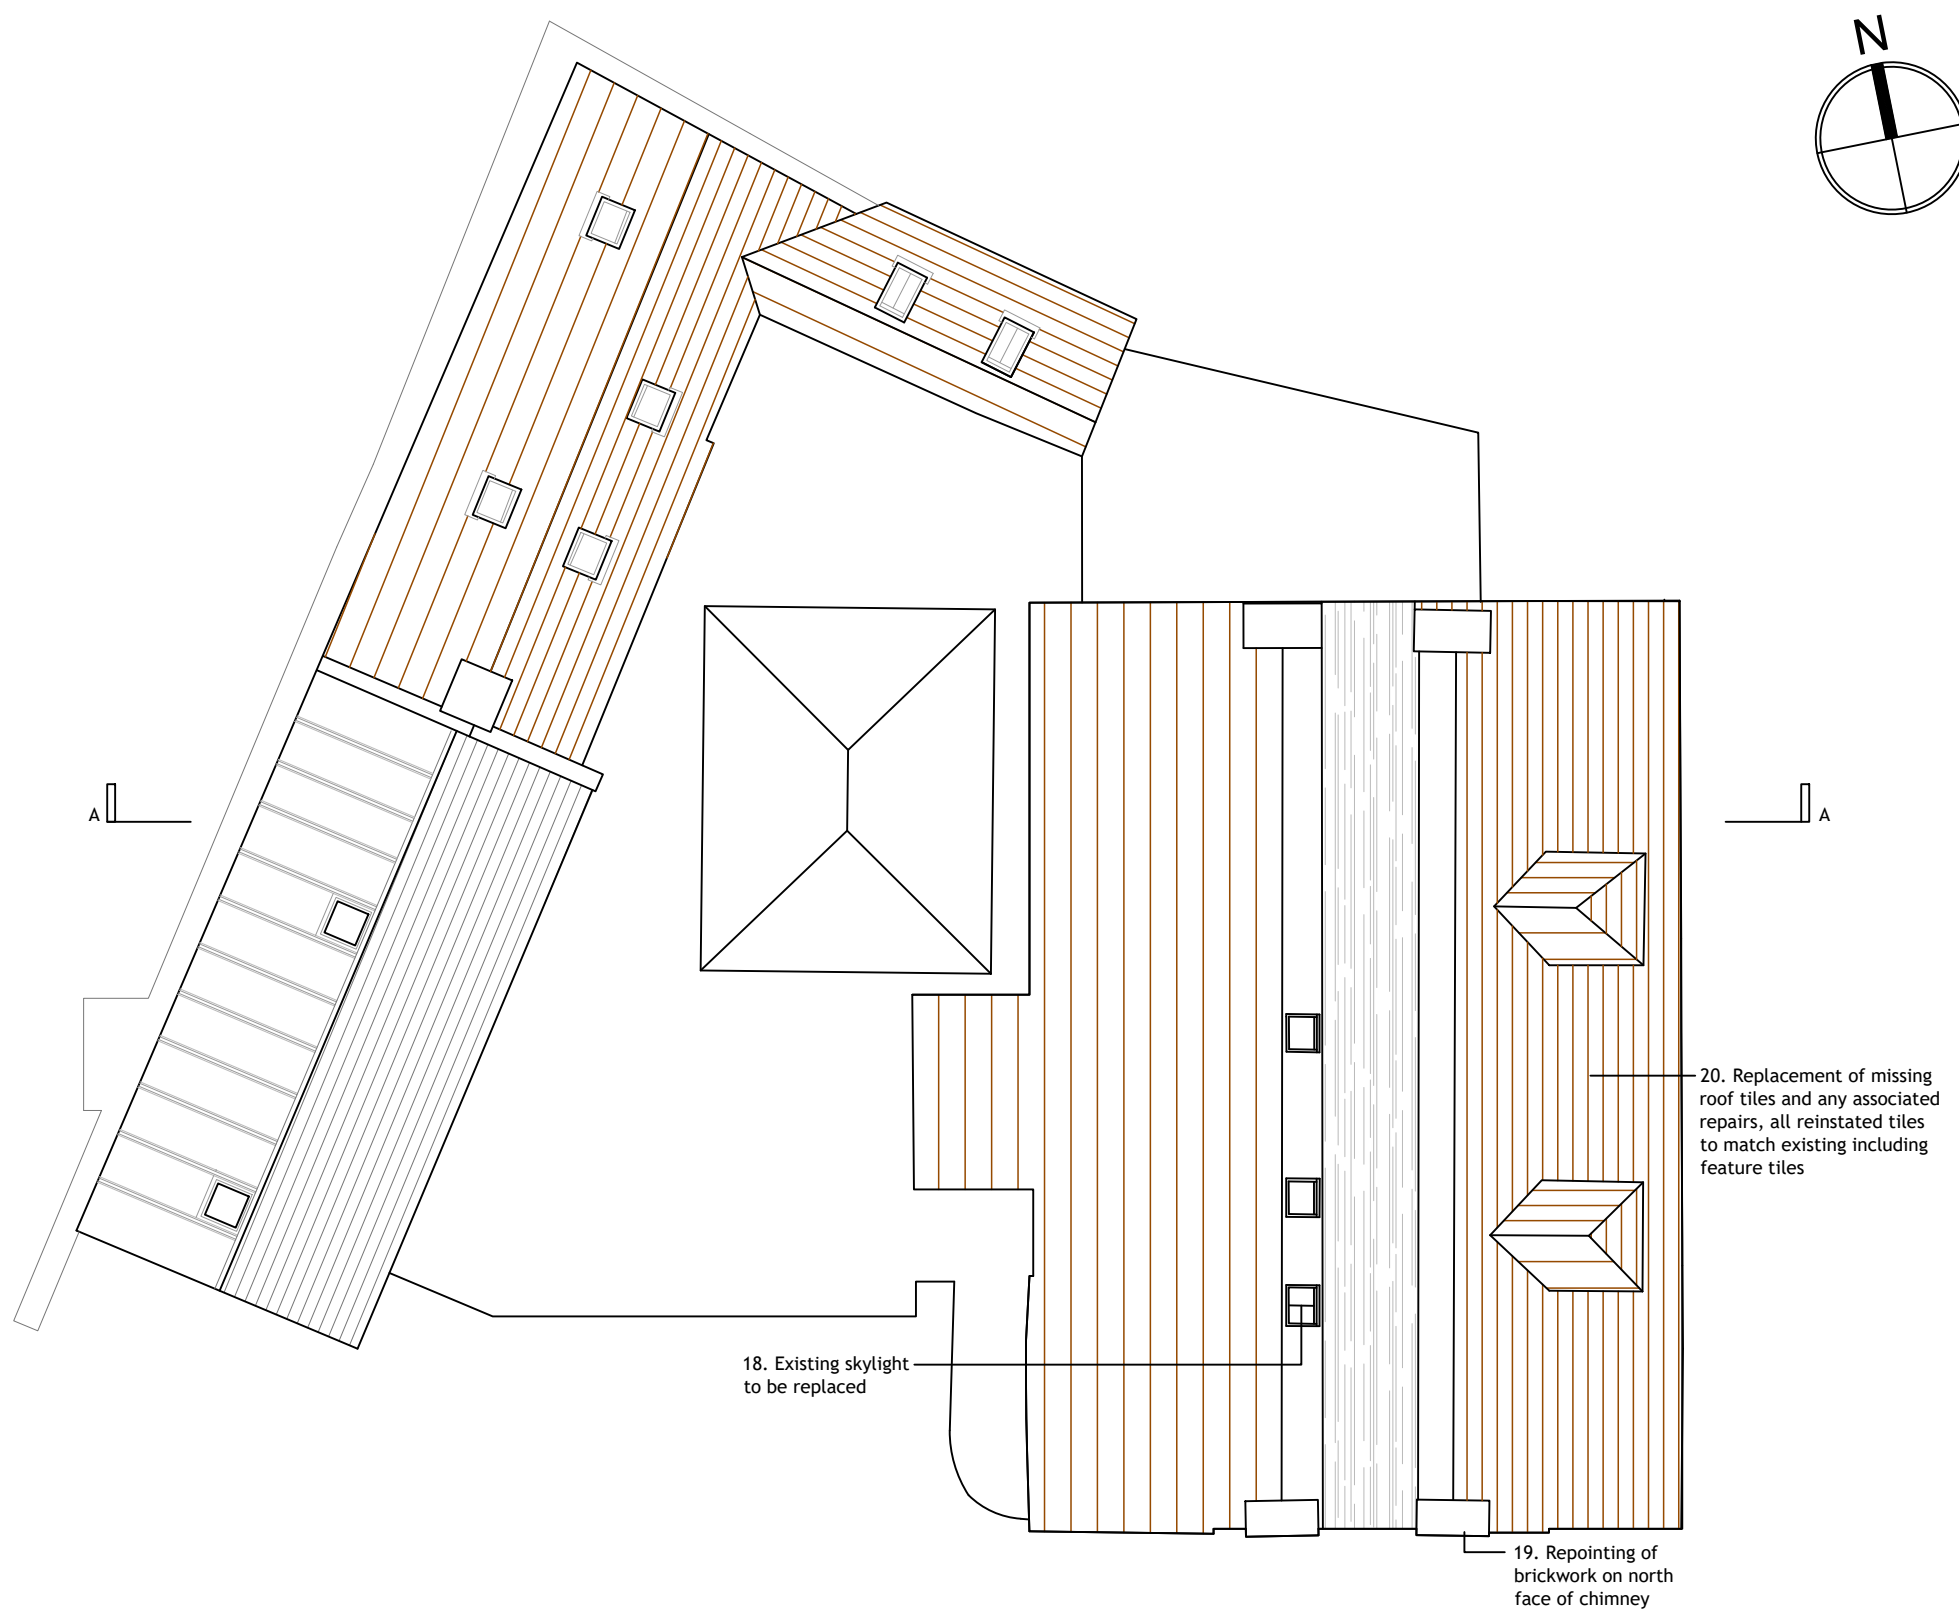

ROOF PLAN
1:100

NOTES:

Dimensions to be checked on site before commencing work. Any discrepancies shall be reported to the architect immediately.

Do not scale from these drawings except for planning purposes.

Use figured dimensions only.

Where applicable this drawing is to be read in conjunction with other consultants' drawings.

All drawings to be read in conjunction with specification and all other drawings including structural engineer and mechanical and electrical drawings / specification




SITE BLOCK PLAN
1:500

Ordnance Survey (c) Crown Copyright 2019. All rights reserved. Licence number 100022432

10 0 10 20 30 40 50m

1:500

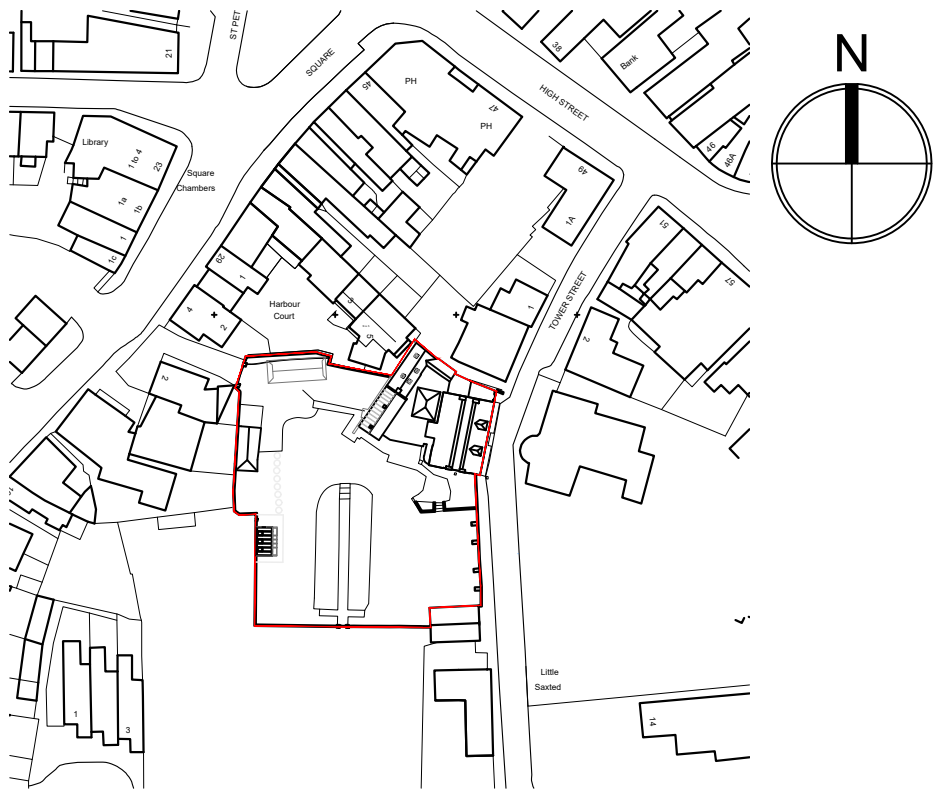

SITE LOCATION PLAN
1:1250

Ordnance Survey (c) Crown Copyright 2019. All rights reserved. Licence number 100022432

10 0 10 20 30 40 50 100m

1:1250

Key:

- Existing
- Proposed
- Demolished
- Level +20mm
- Level 00mm
- Level -115mm
- Level -175mm
- Level -255mm

REV	DATE	AMENDMENT	DRAWN

hd
architects

Helyer Davies Architects Ltd
1 The Old Flour Mill,
Emsworth, PO10 7BT
01243 370 715

www.hdarchitects.co.uk mail@hdarchitects.co.uk

PROJECT

Saxted House
Tower Street
Emsworth
PO10 7BH

DRAWING
PROPOSED
Floor Plans
Site and Block Plans

SCALE
as noted @A1

DATE NOV 2021 DRAWN TP

DRAWING NUMBER 21171 - 03 REVISION *

