




Proposed Elevations

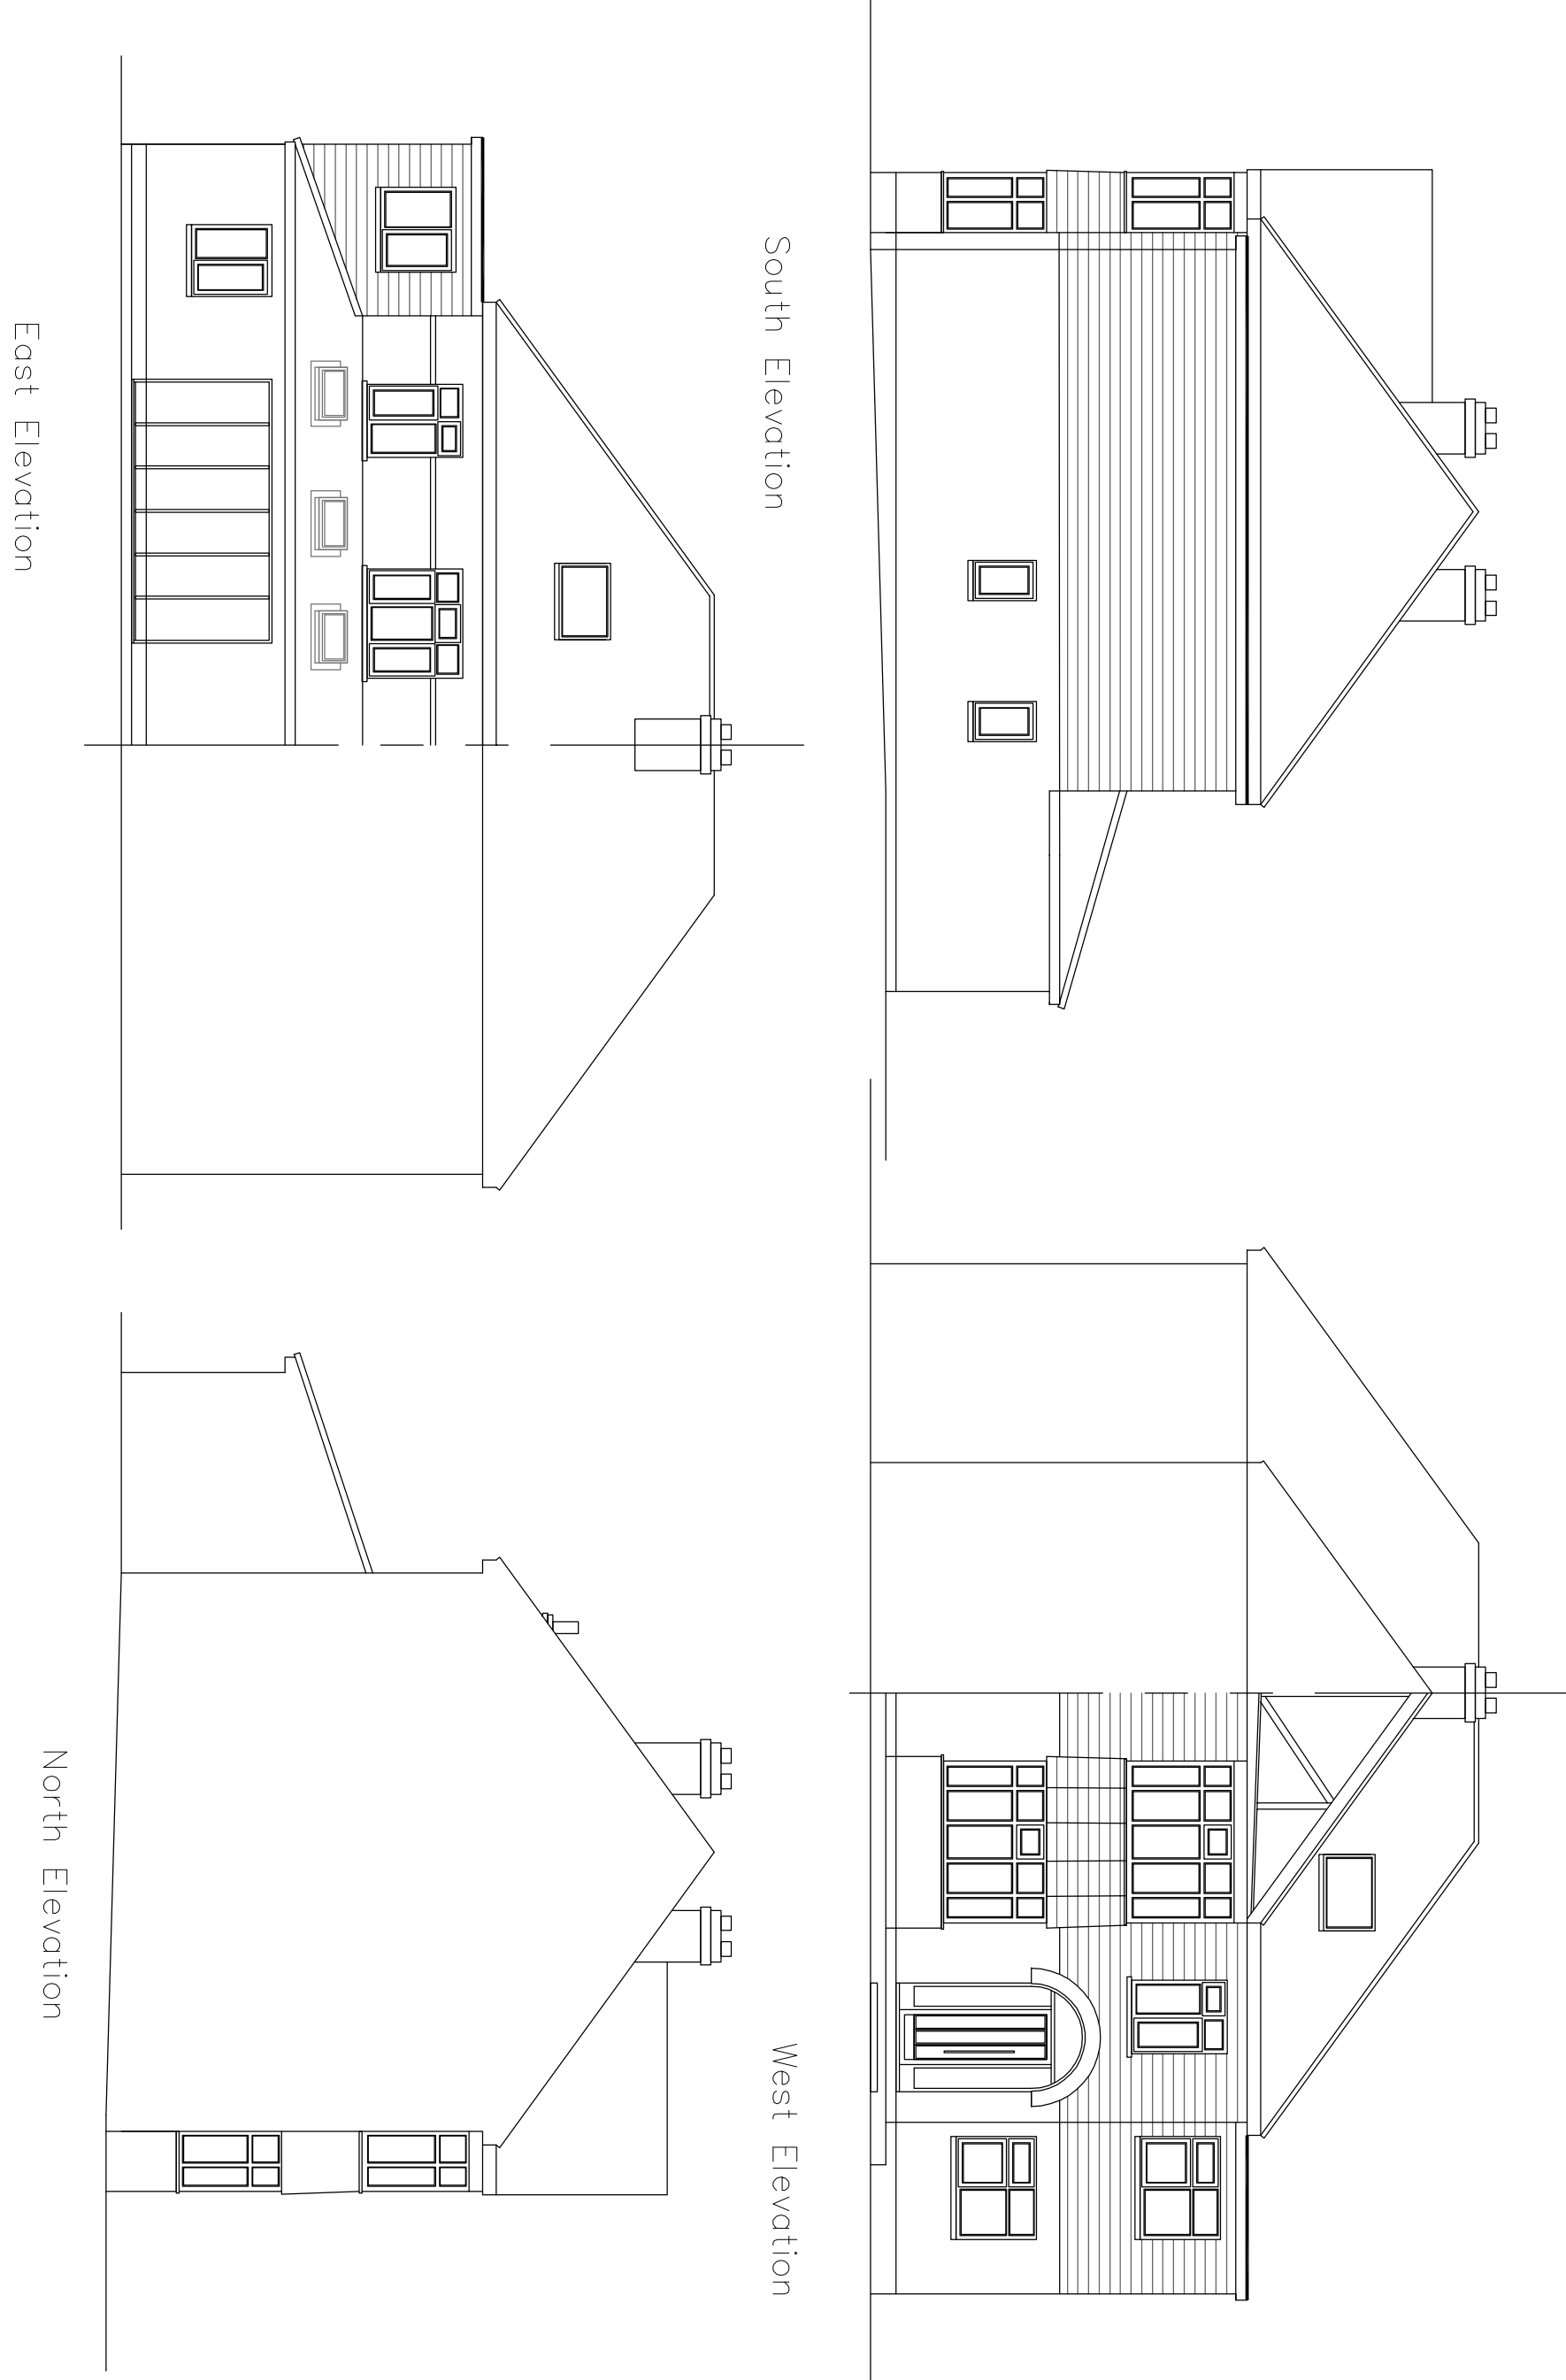




Proposed Floor Plans

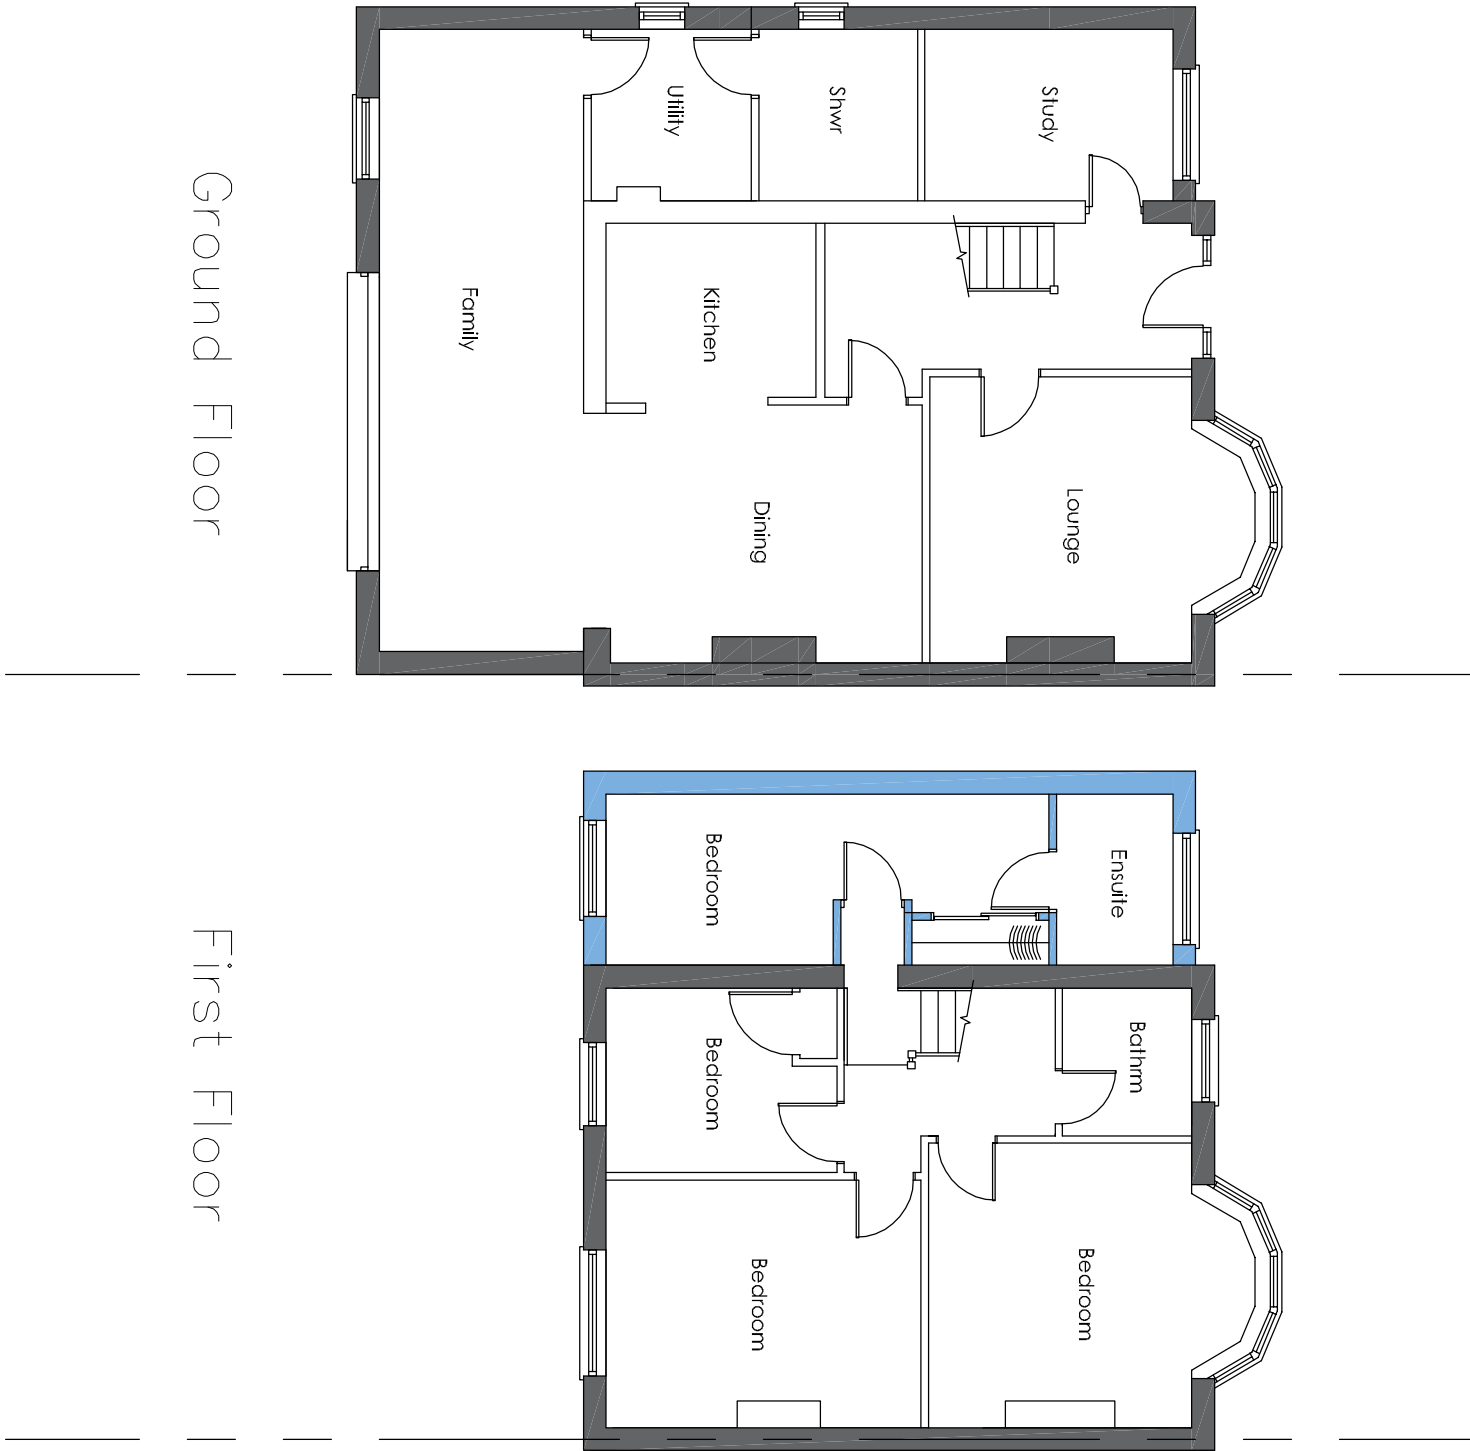


Existing Floor Plans

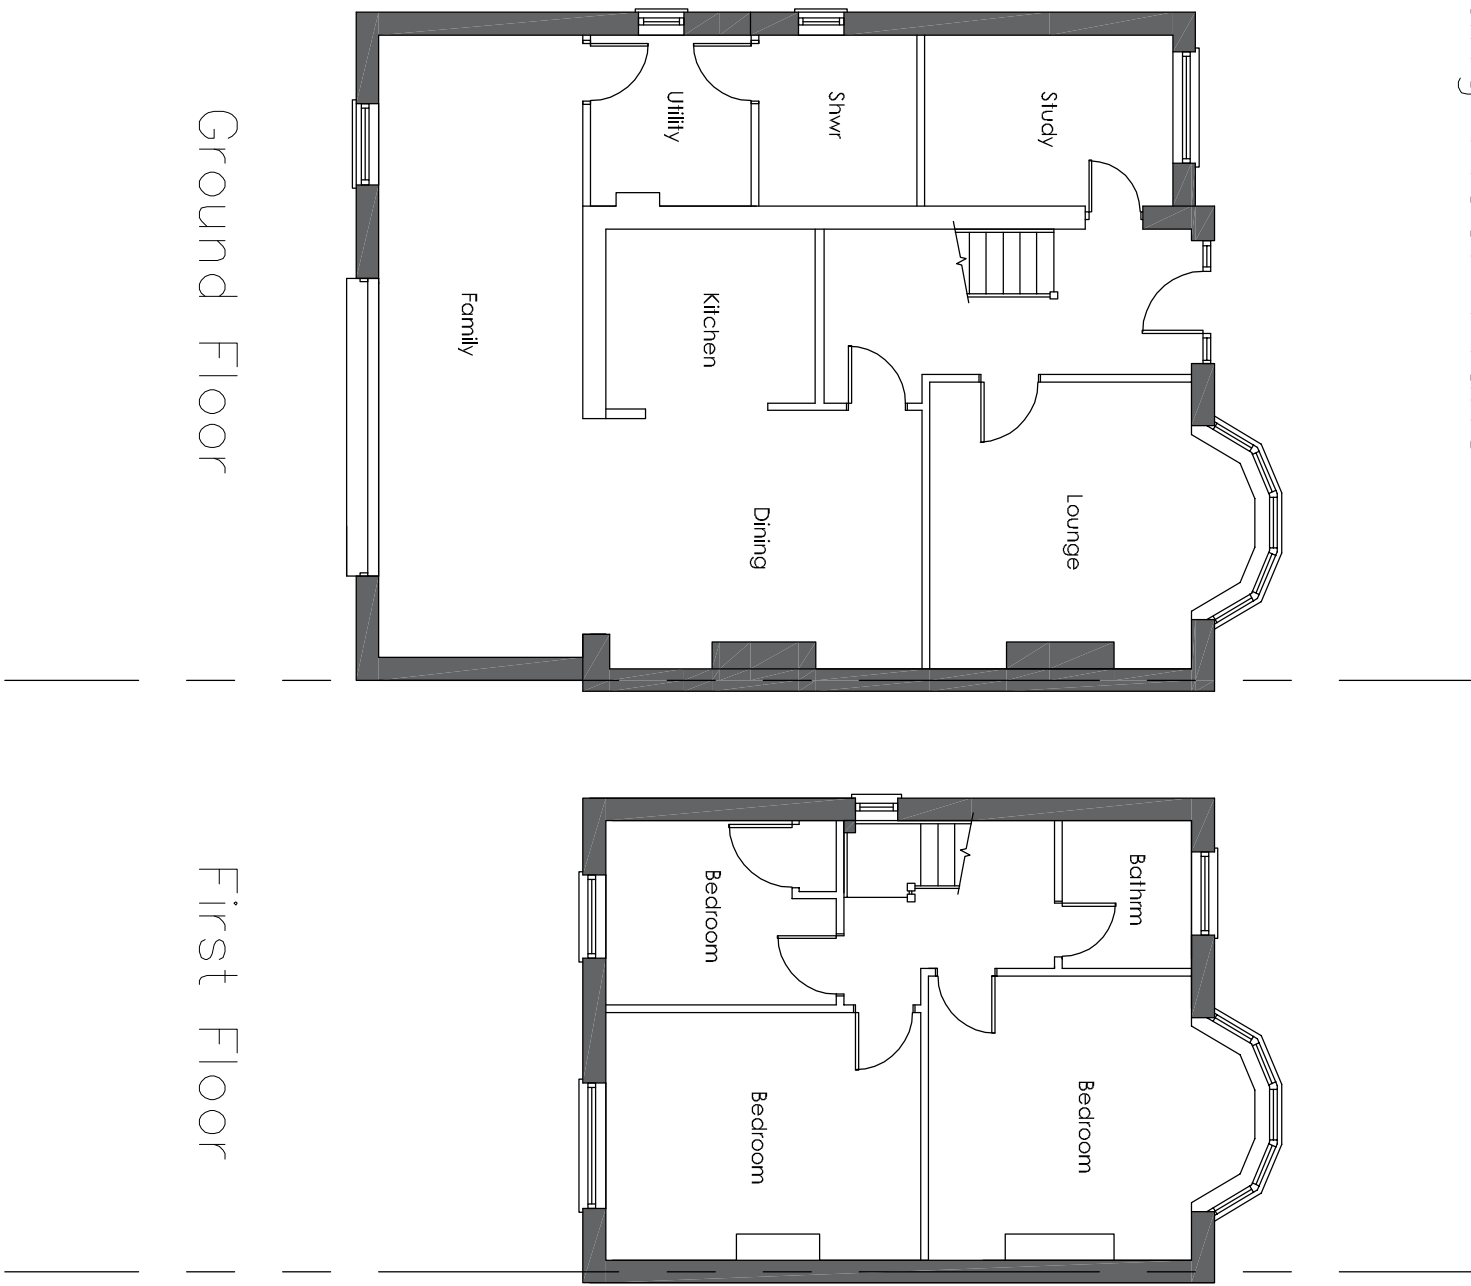

Existing Elevations

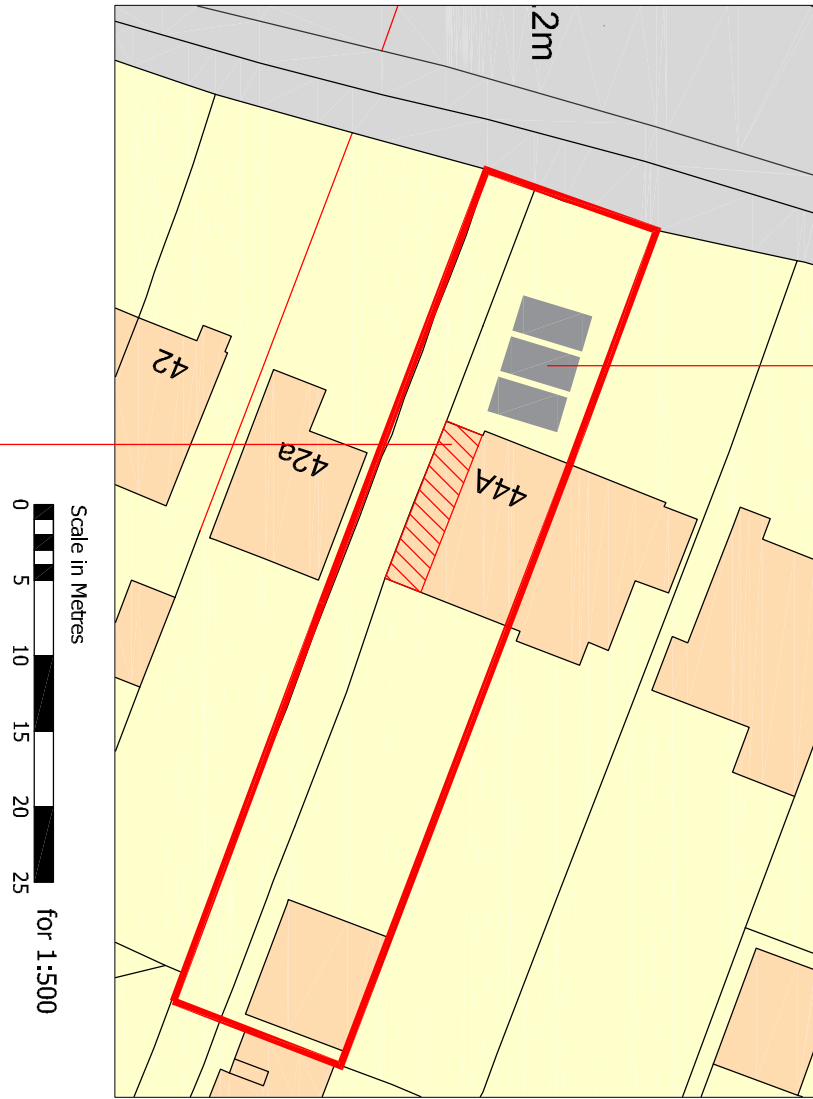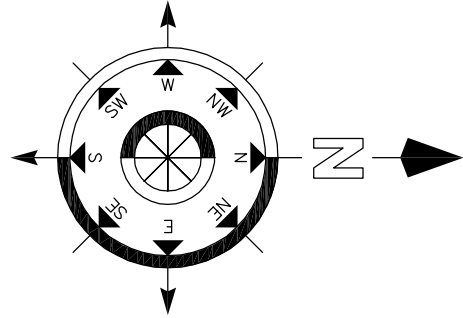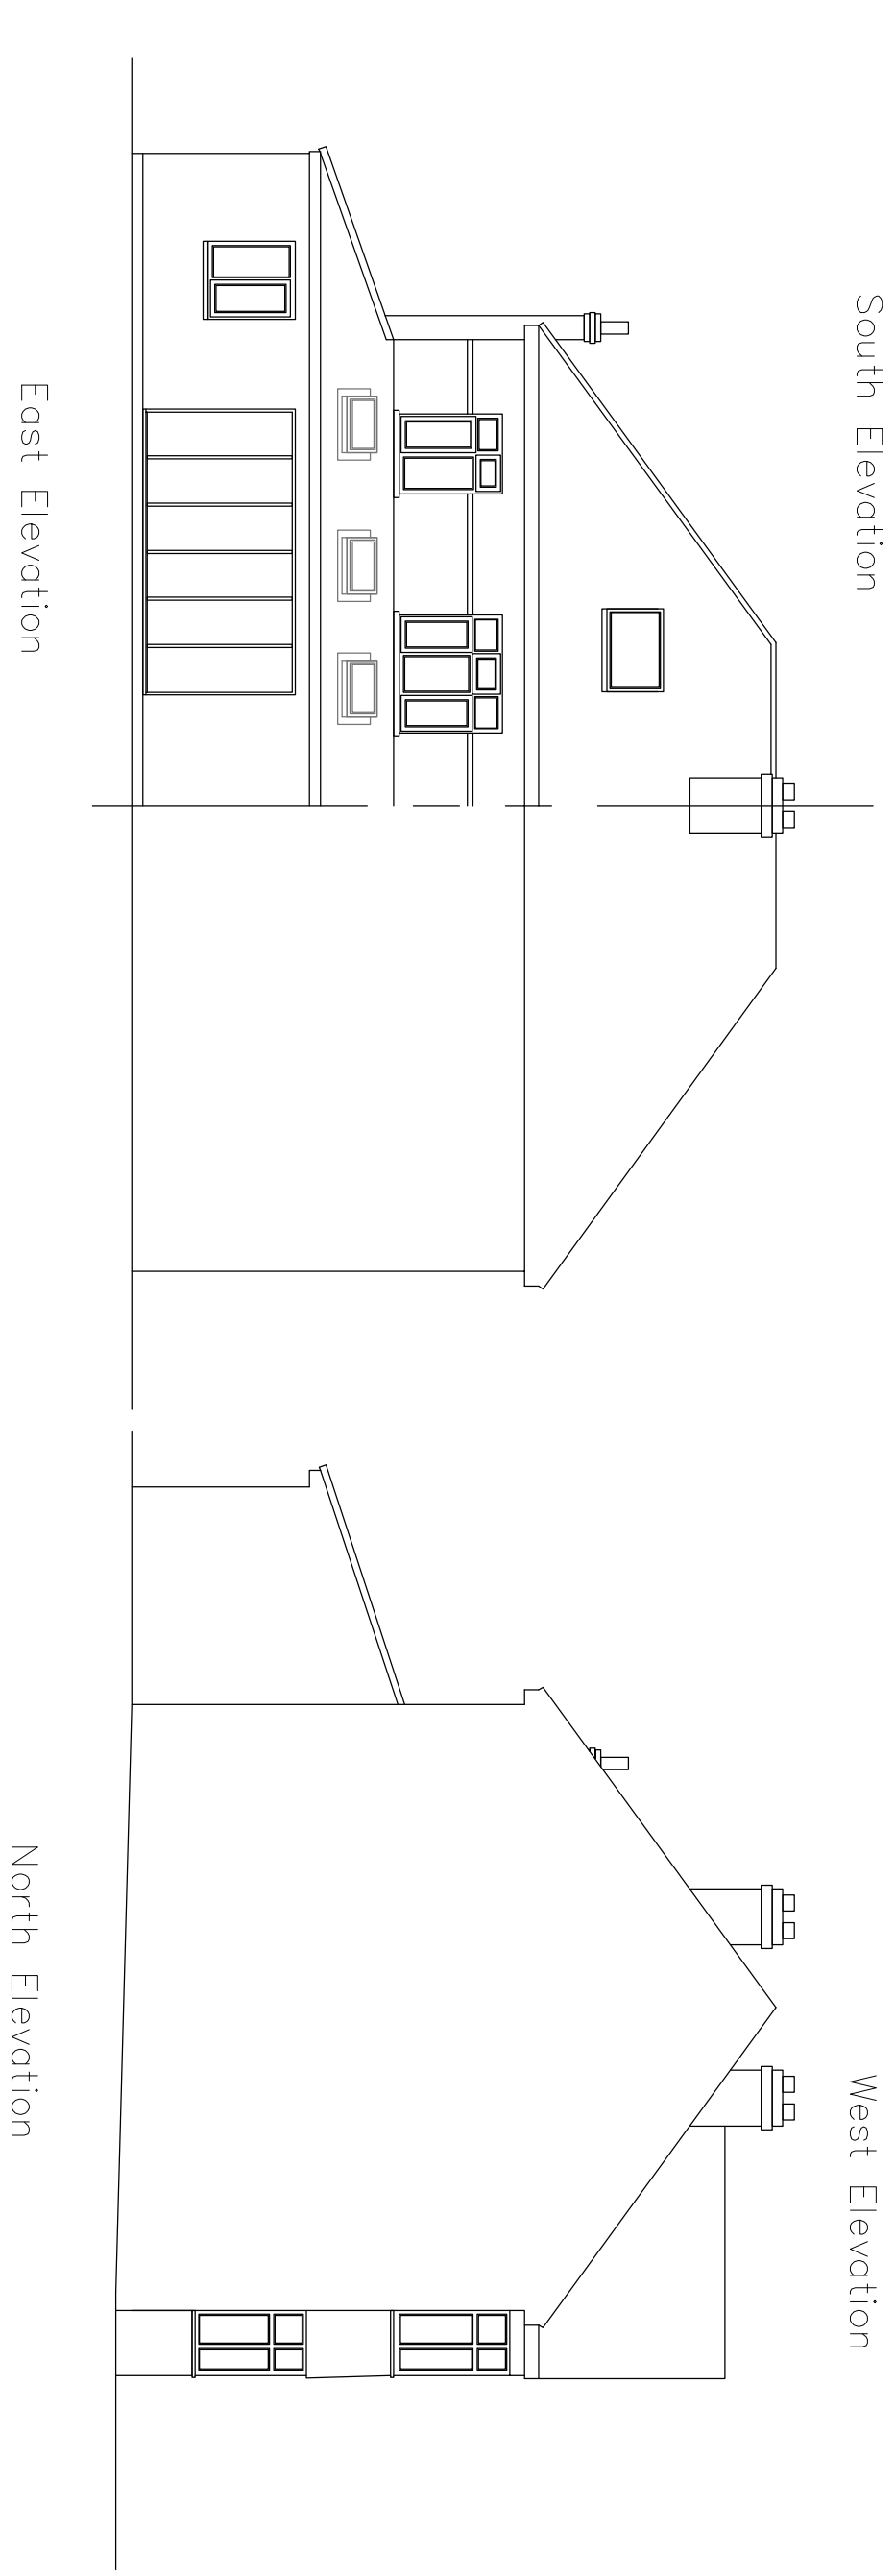

Proposed First Floor Extension

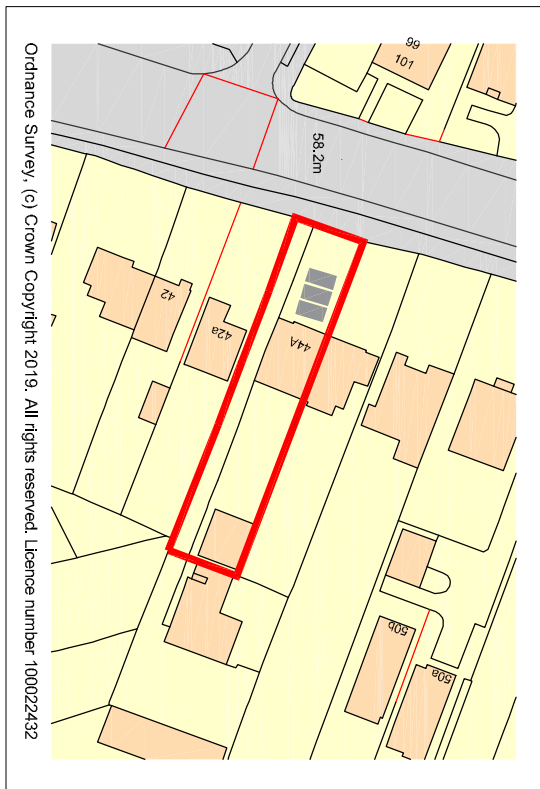

Scale in Metres
0 10 20 30 40 50 60
for 1:1250

Revision	Description	Scale	Drawn By

Project:
44A London Road
Cowplain
Hampshire

Proposed First Floor Side Extension

Chris Flint Associates Ltd
CHARTERED SURVEYORS - PROJECT MANAGERS
DEVELOPMENT CONSULTANTS

Drawn By	Date	SHEET SIZE	Approved By
CF	08/04/22	A1	

Drawn By	Date	Scale
CFA	FULL	1-100

PLANNING

2 Emerald Close
Waterlooville, Hampshire PO7 8NZ
Tel: 023 92 432484 Fax: 023 92 358554
Email: info@flintassociates.co.uk