


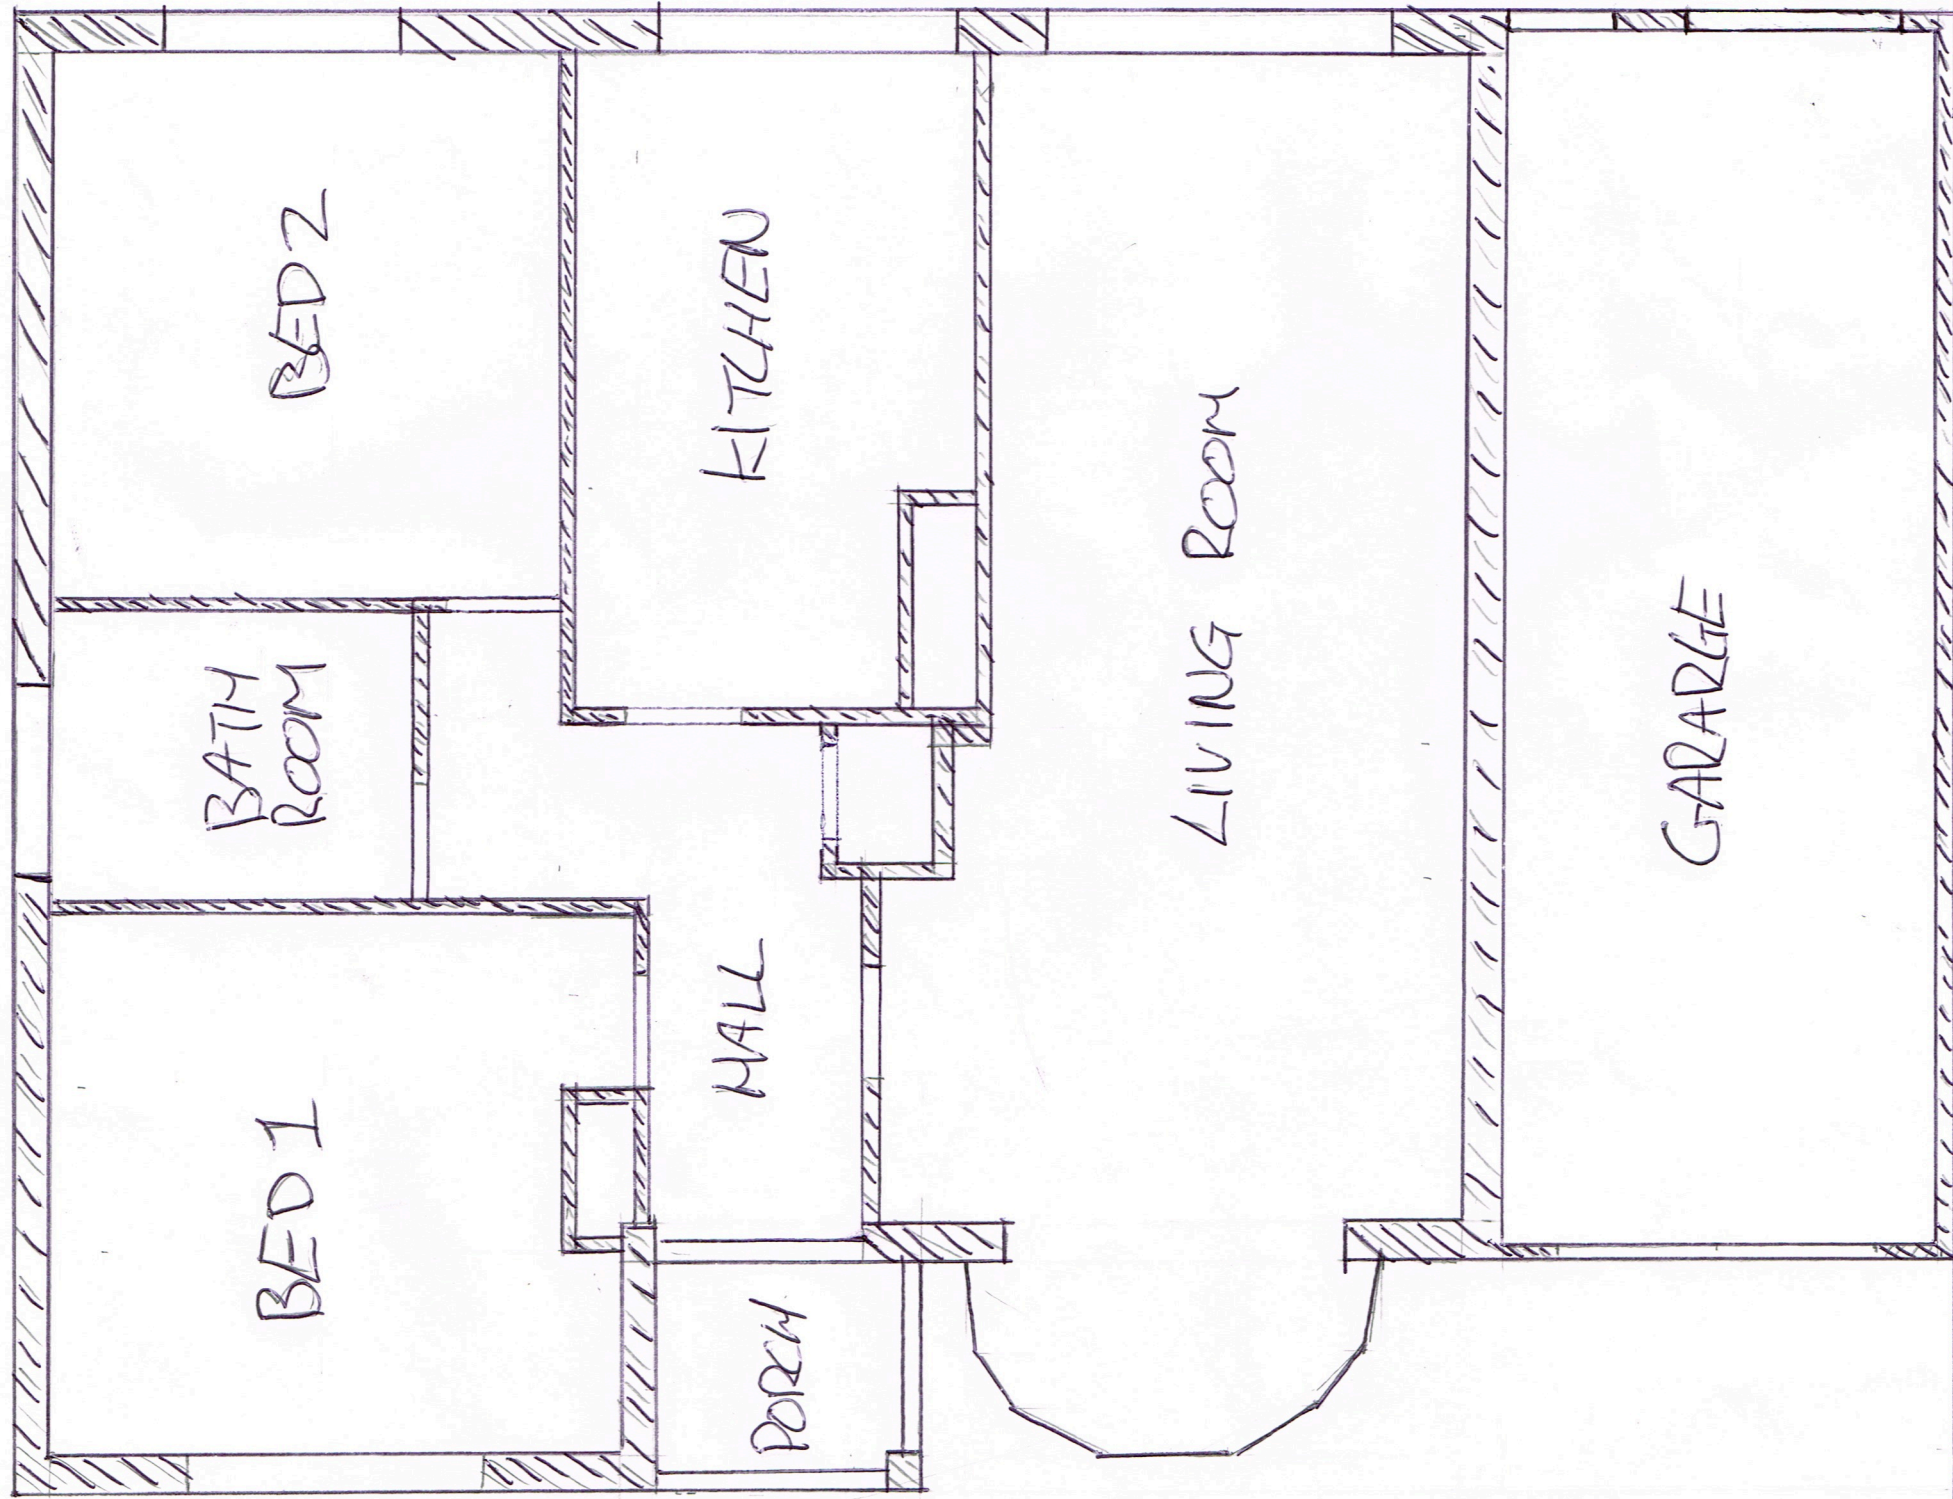

33 CHESTNUT AVENUE
EXISTING FLOOR PLAN
@ Scale 1:50

BOUNDARY

BOUNDARY