


PROPOSED GROUND FLOOR 1:50

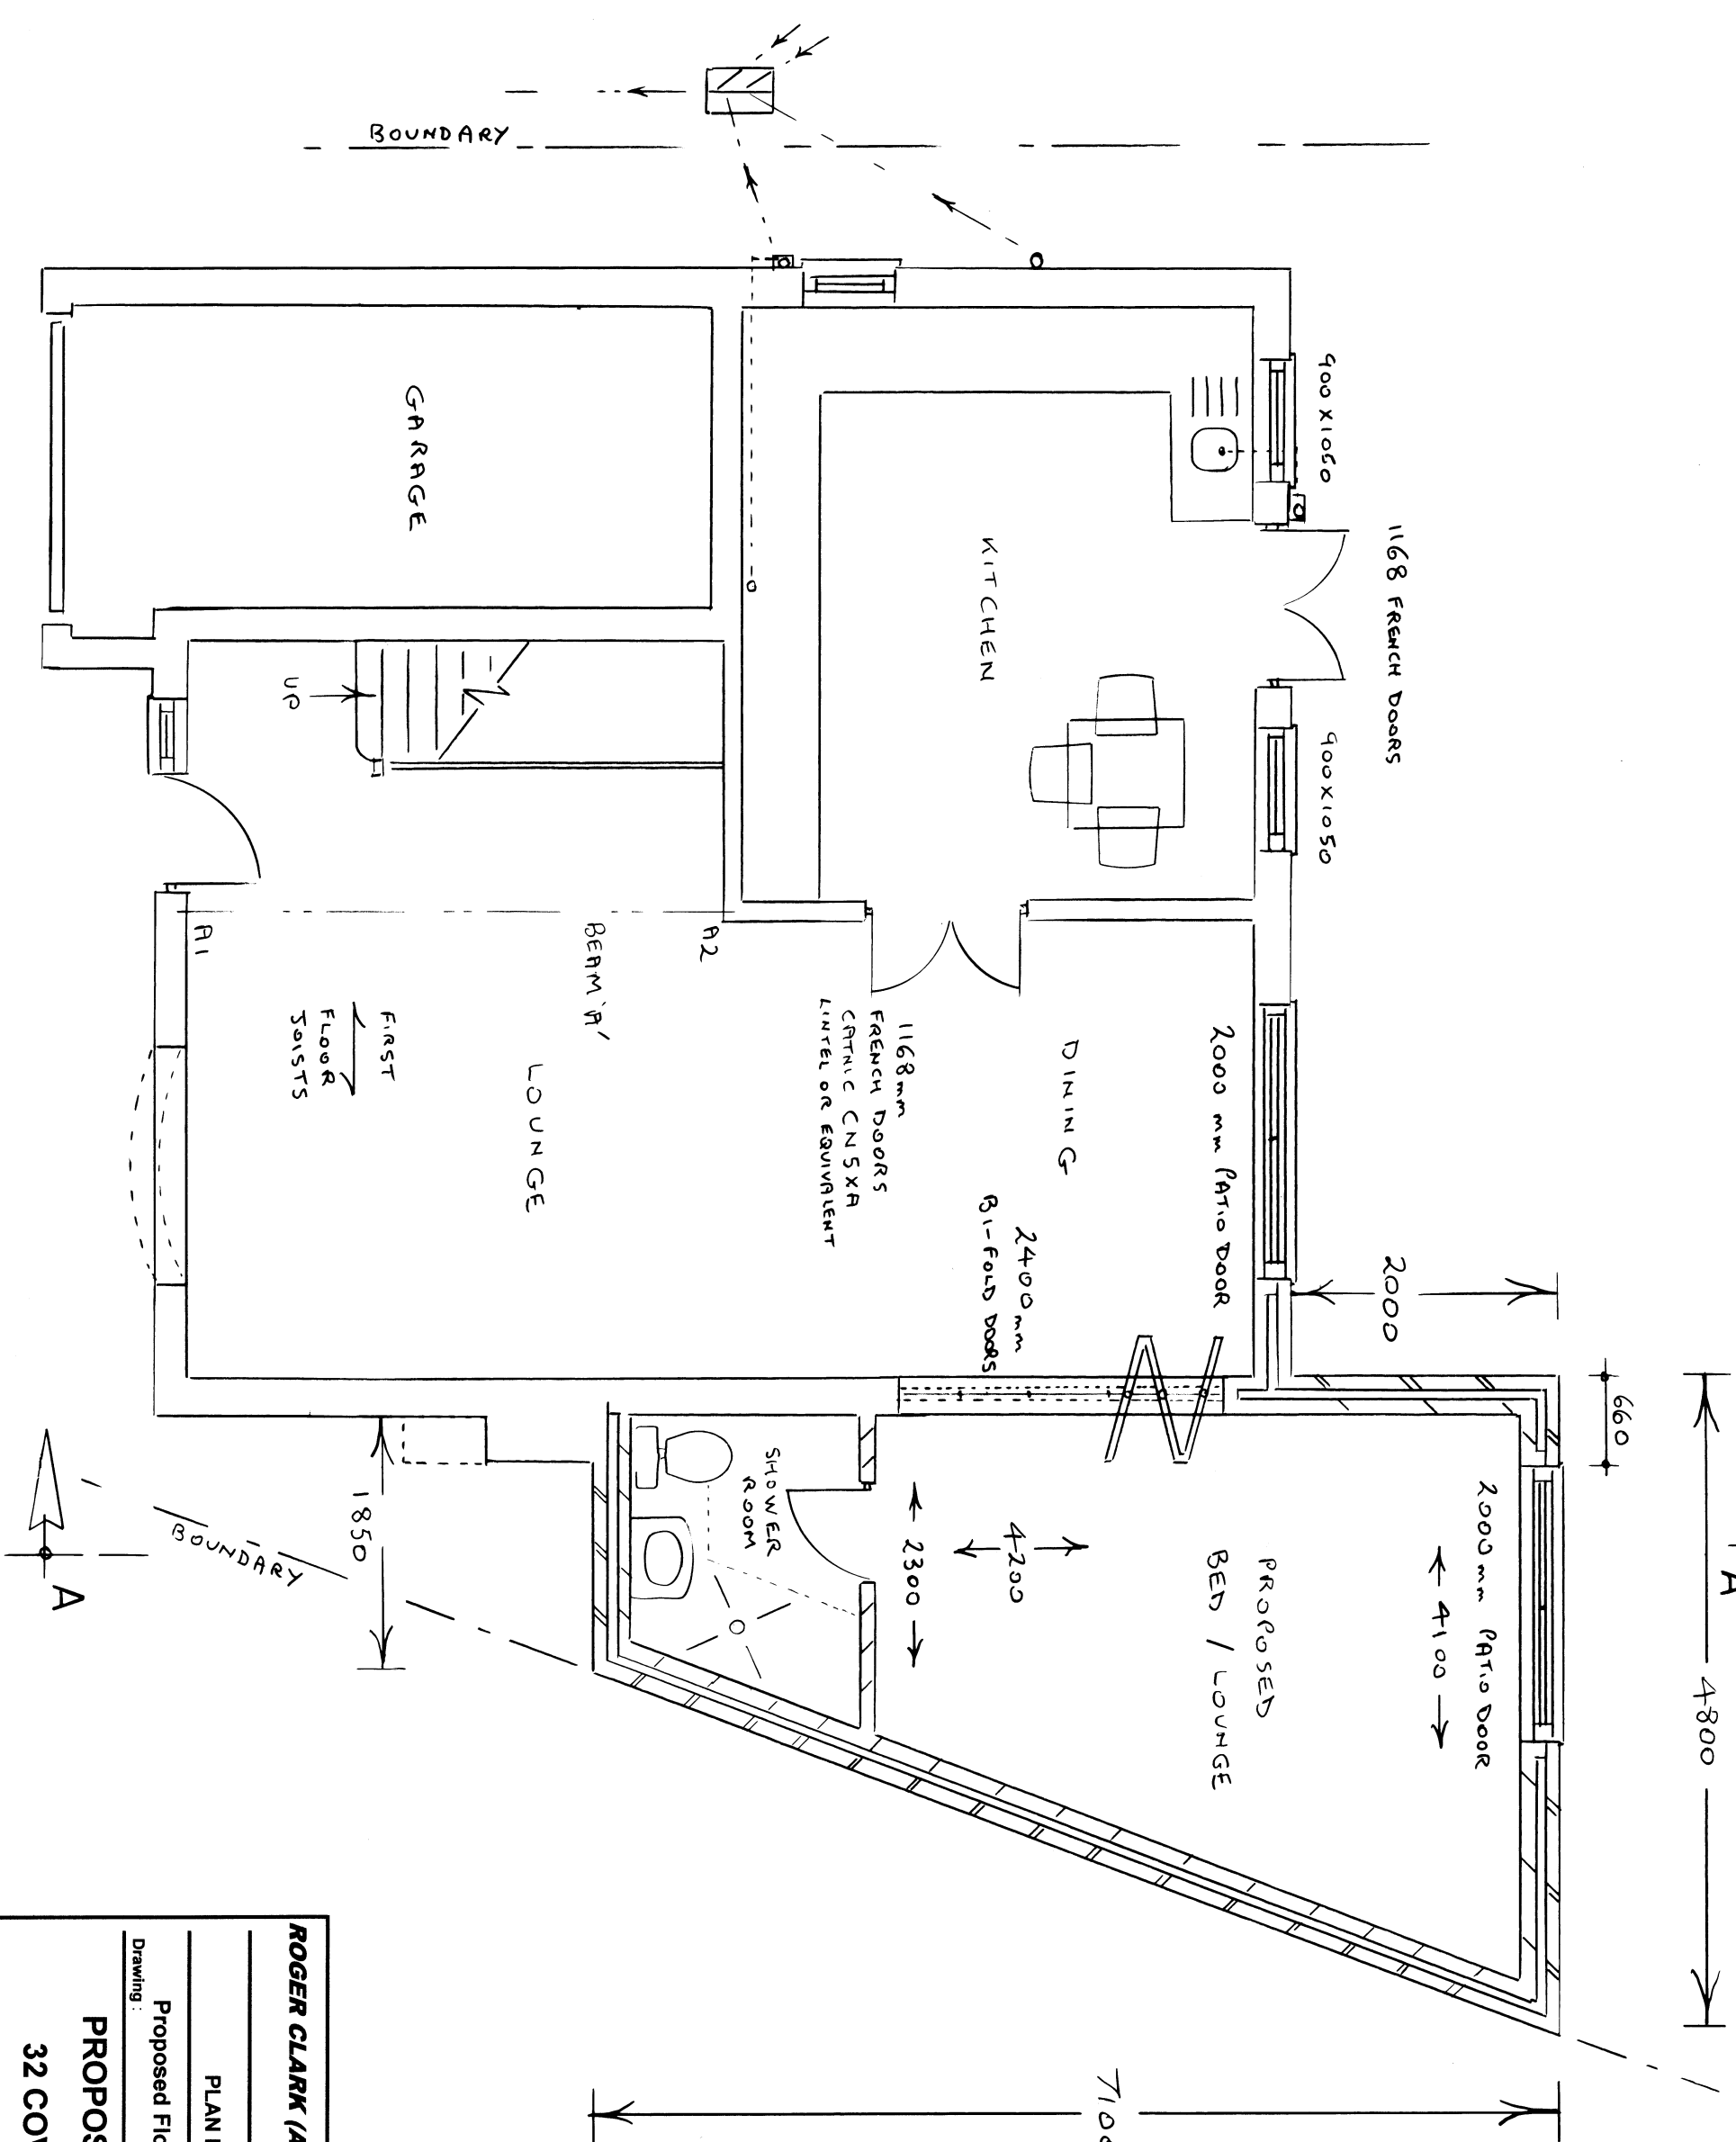

ROGER CLARK (ARCHITECTURAL SERVICES)	
Tel: 023 9237 3841	
PLAN No: 24420 / 2	
Proposed Floor Plans	Scale: 1:50 @A3
Drawing:	
PROPOSED EXTENSION	
32 COVERT GROVE	
WATERLOOVILLE	