


Mr & Mrs YEARLEY
THE TREES
EDWARD GARDENS
OLD BATHAMPTON
PO9-3JT
Scale 1-50

North

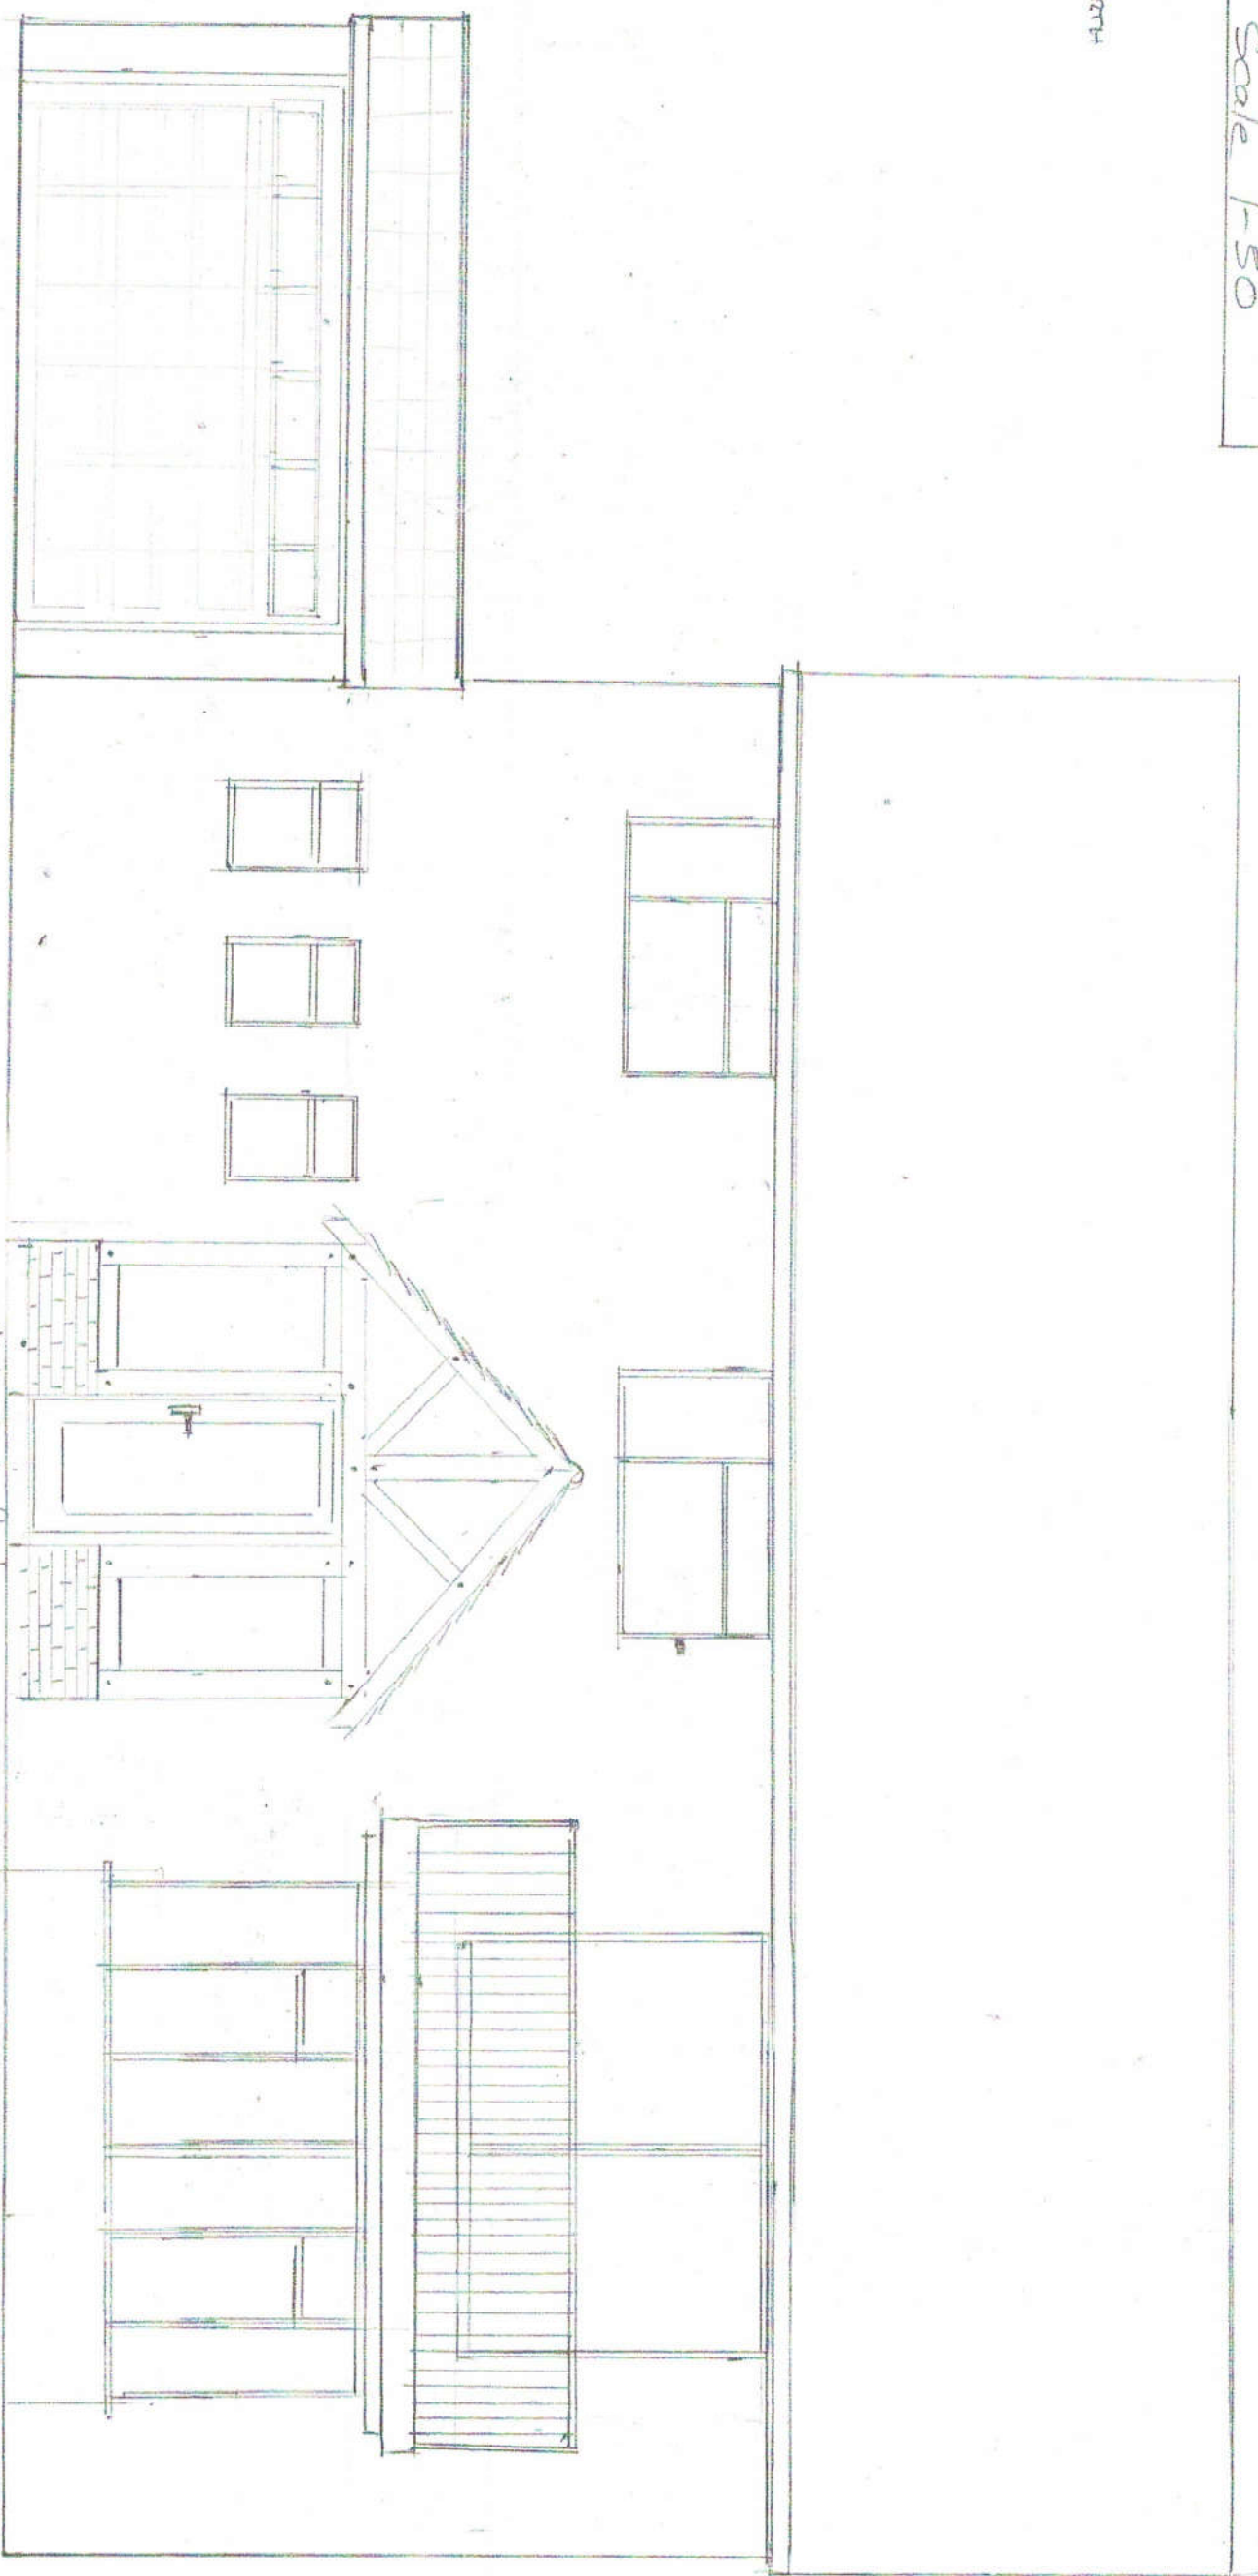

New Front Porch

Proposed Front Elevation

0 1 2 3 4 5
Scale - 3/4" = 1'-0"