




GARAGE PLAN
PLOT 8

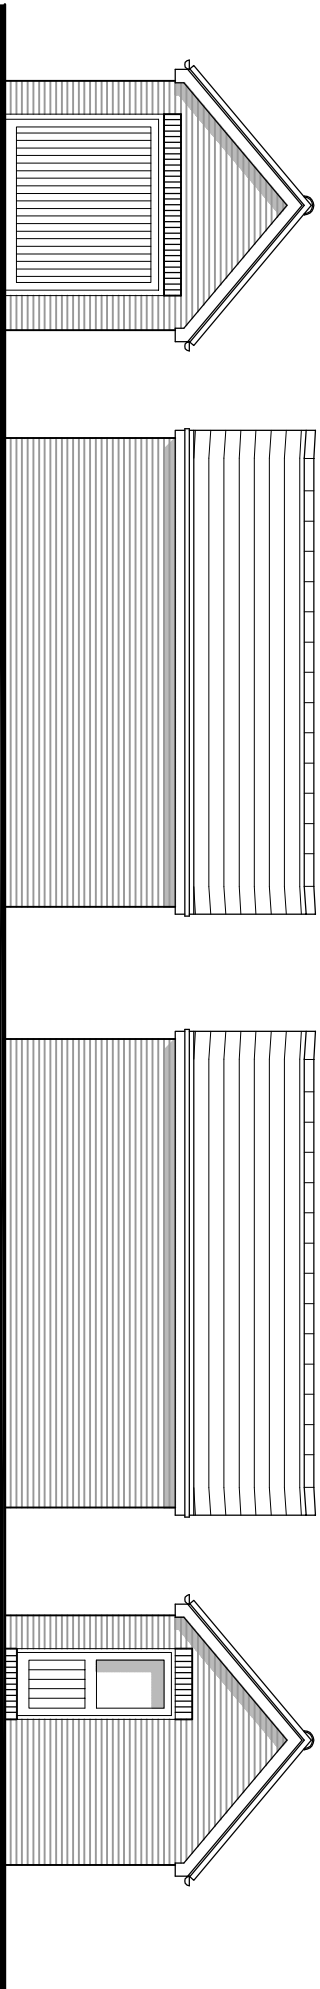

WEST ELEVATION NORTH ELEVATION
GARAGE ELEVATIONS - PLOT 8


SOUTH ELEVATION

EAST ELEVATION

Materials Schedule:	
Walls:	Fair face brick work.
Roof:	Slate effect tiles
Rear Doors :	Upvc
Garage Door:	Composite.
Fascia, Bargeboard & Soffit:	White Upvc.
Gutters & Downpipes:	Black Upvc




GARAGES PLAN
PLOTS 5 & 6

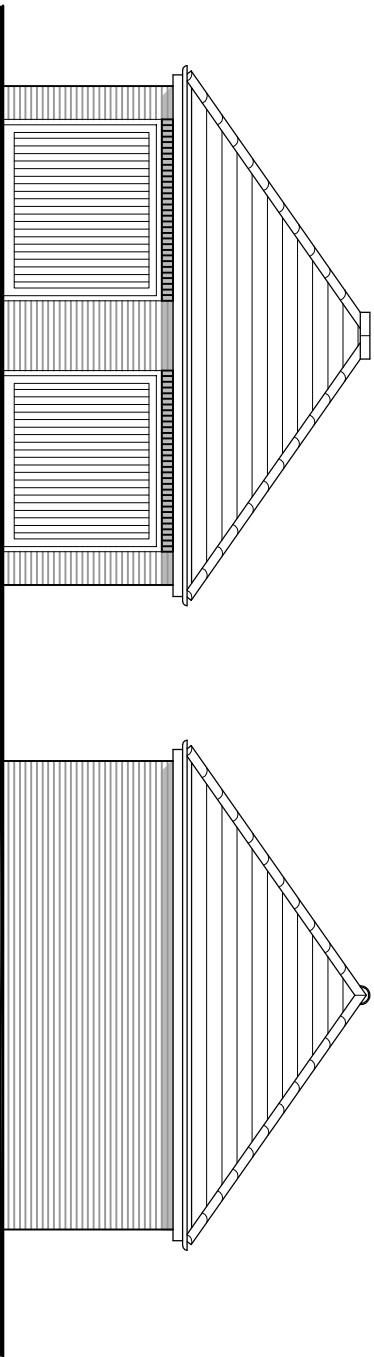


SOUTH ELEVATION
GARAGES ELEVATIONS - PLOTS 5 & 6

WEST ELEVATION

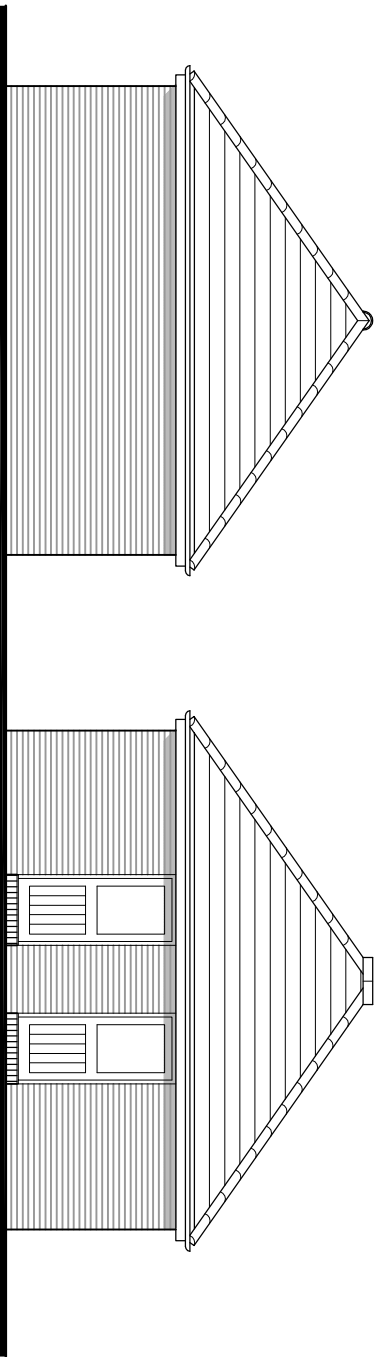

EAST ELEVATION
GARAGES ELEVATIONS - PLOTS 5 & 6

 

SCALE BAR

DRAWING TITLE	Proposed Garages for Plots 5,6 & 8		CLIENT	Kingsham Homes Ltd	DRAWING No.	2817 - 04	JAYE FORD ARCHITECTURE LTD MANLEY'S MANLEY'S HILL STORINGTON WEST SUSSEX RH20 4BT Tel: 01903 745393
JOB TITLE	11 Bound Lane, Hayling Island, Hampshire.		SCALE	1:100 @ A3	DATE	Aug. 2016	