



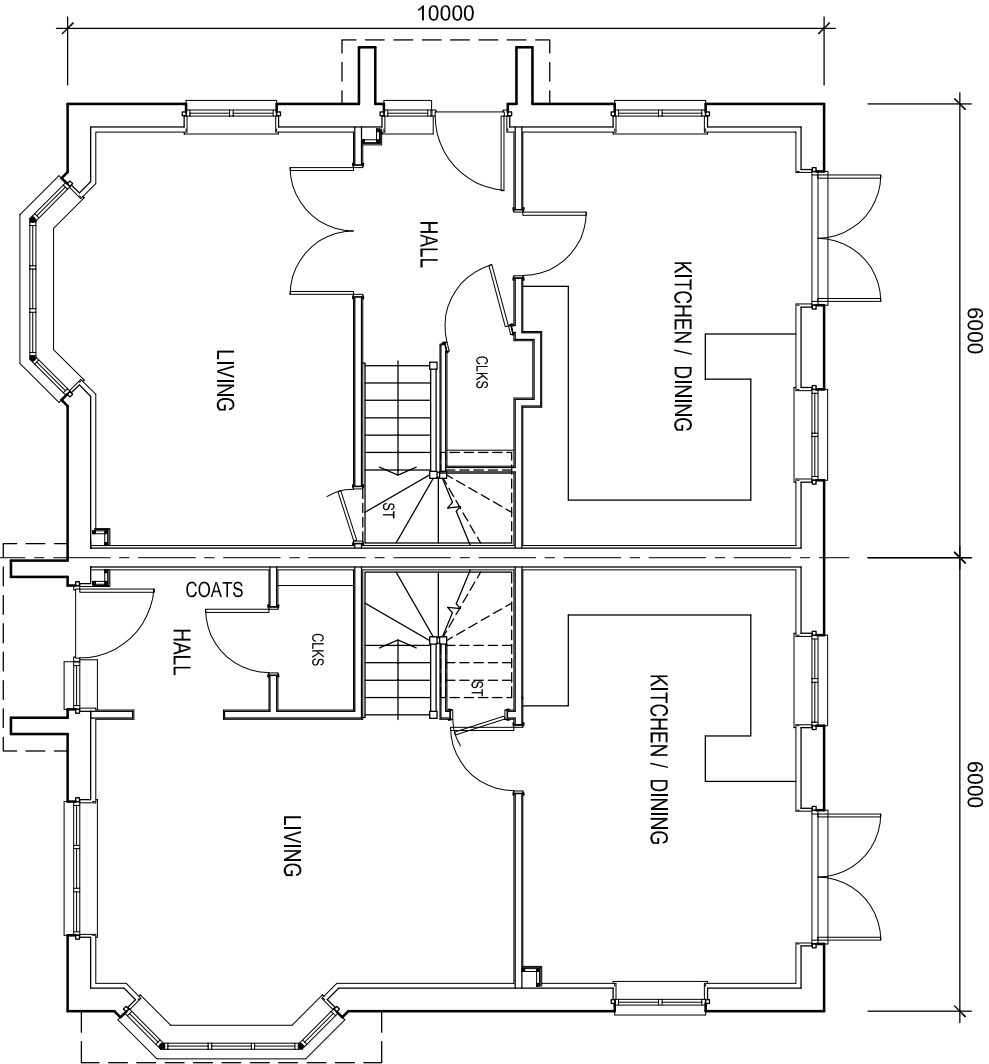


PLOT 2
PLOT 1
GROUND FLOOR PLAN

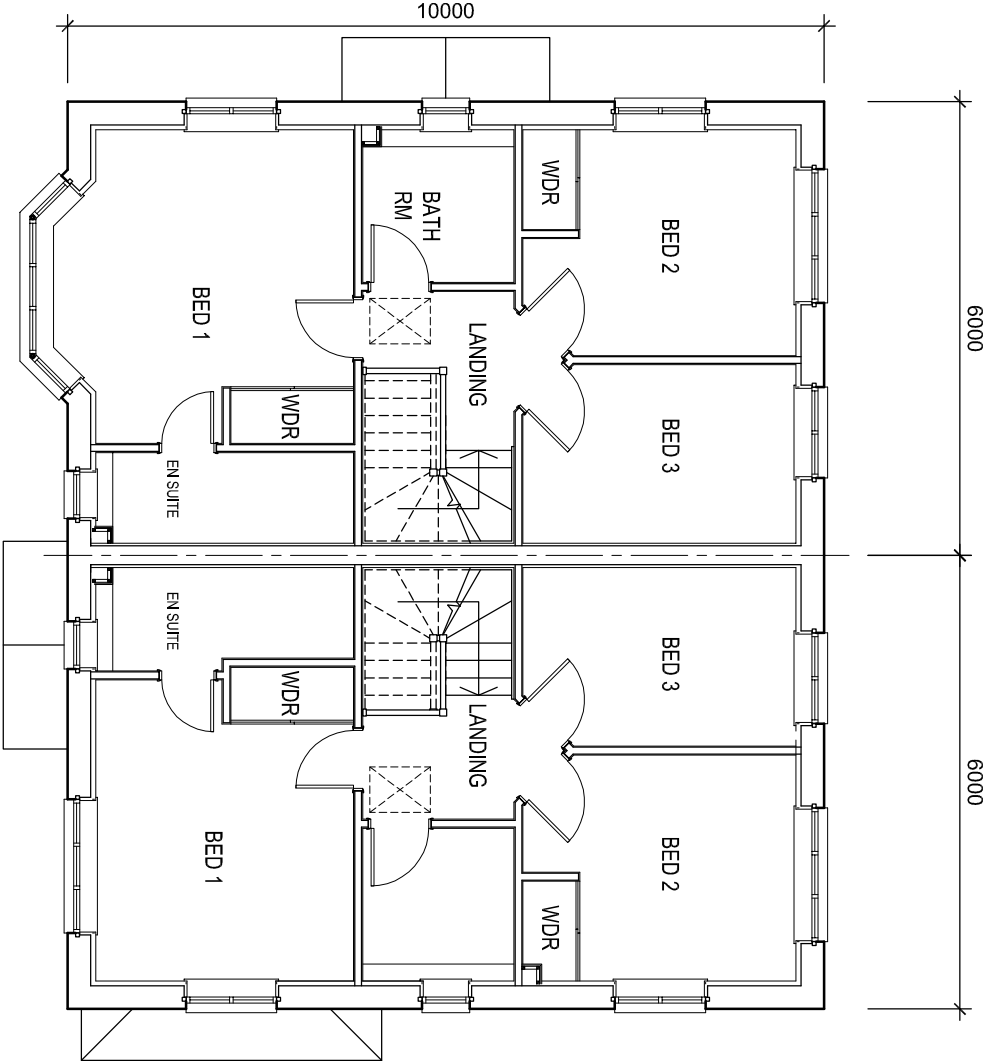

PLOT 2
PLOT 1
FIRST FLOOR PLAN

Gross External Area Schedule:
Plot 1: 121.45 sqm
Plot 2: 122.90 sqm

 

DRAWING TITLE	CLIENT	DRAWING No.	JAYE FORD ARCHITECTURE LTD MANLEY'S MANLEY'S HILL STORINGTON WEST SUSSEX RH20 4BT Tel: 01903 745393
Floor Plans - Plots 1 & 2	Kingsham Homes Ltd	2817 - 1 & 2 - 01	
JOB TITLE 11 Bound Lane, Hayling Island, Hampshire.	SCALE 1:100 @ A3	DATE Aug. 2016	