



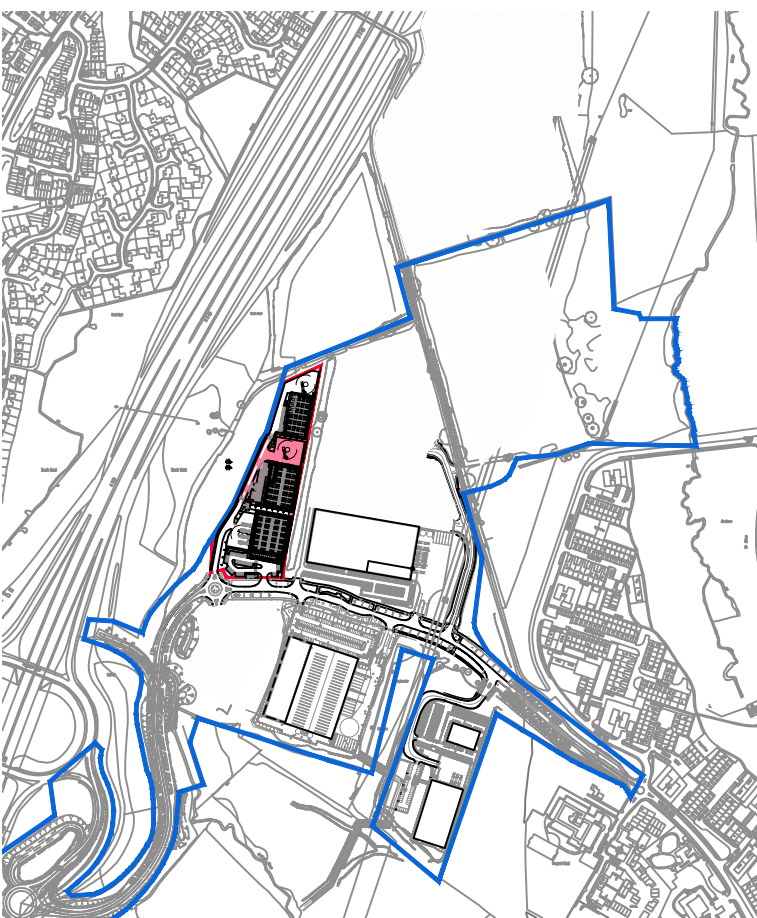


Key Plan_1:10,000 @ A1

Key;


- Site Boundary
[80.71 Acres / 32.66 Hectares]
- Plot 5 Boundary
[4.85 Acres / 1.96 Hectares]
- Unit 501 Refuse Store
(To be enclosed with 2.1 metre high hit and miss stained timber fence in chevron pattern with lockable gates.
Layout based on Eurobins - 1,100 litre capacity - with nominal dimensions of: 1,000 x 1,260 x 1,400mm)

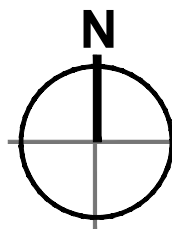


Unit 501, Site Plan_1:250 @ A1

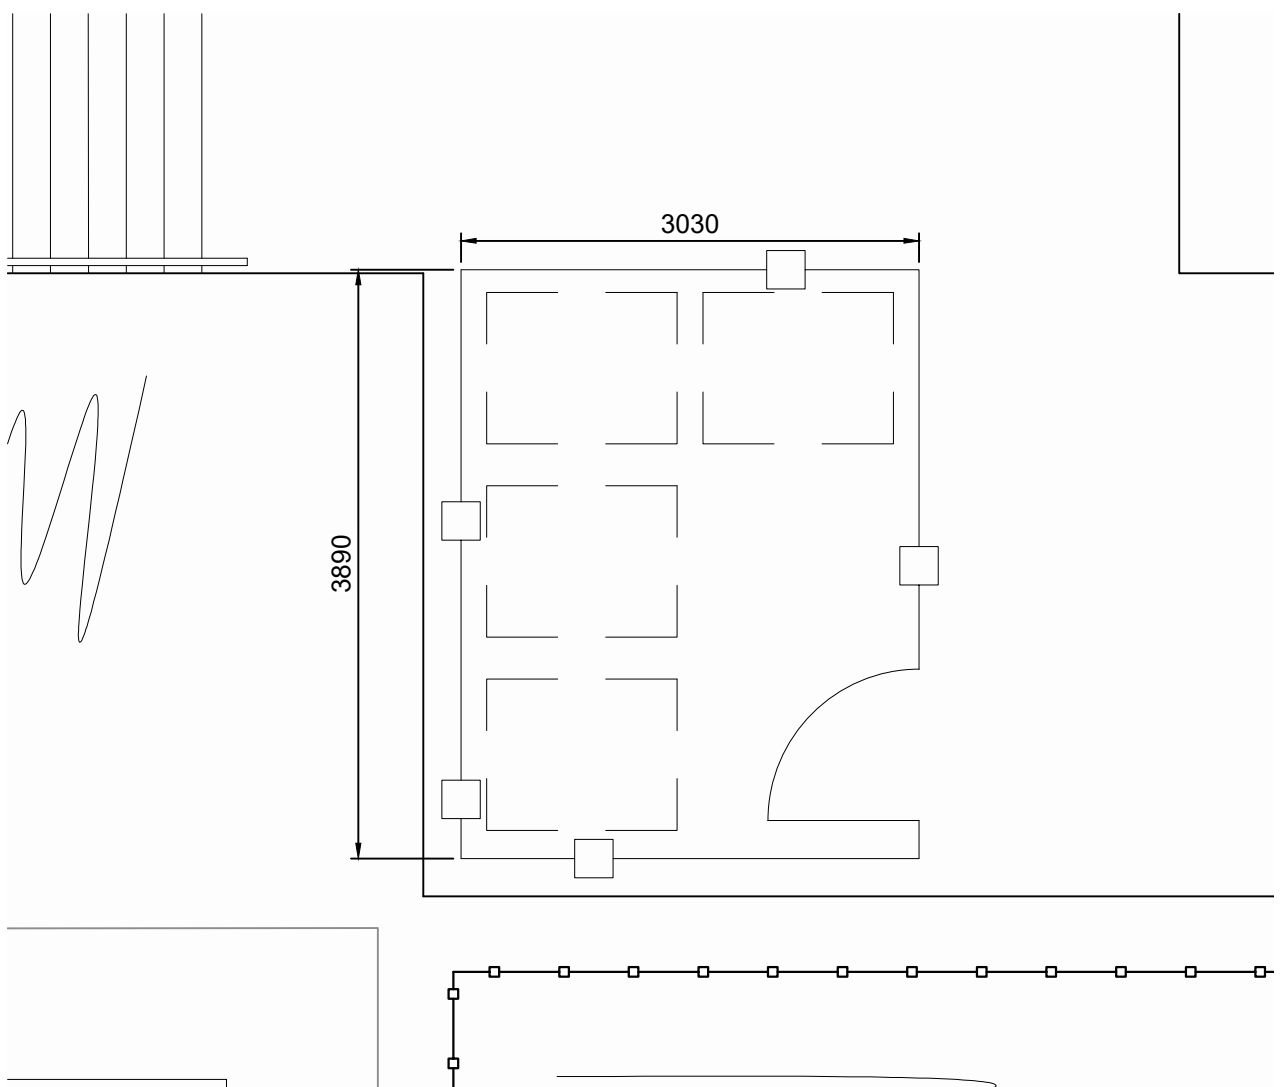

Unit 501 Refuse Store Plan Scale 1:50 @ A1 Scale

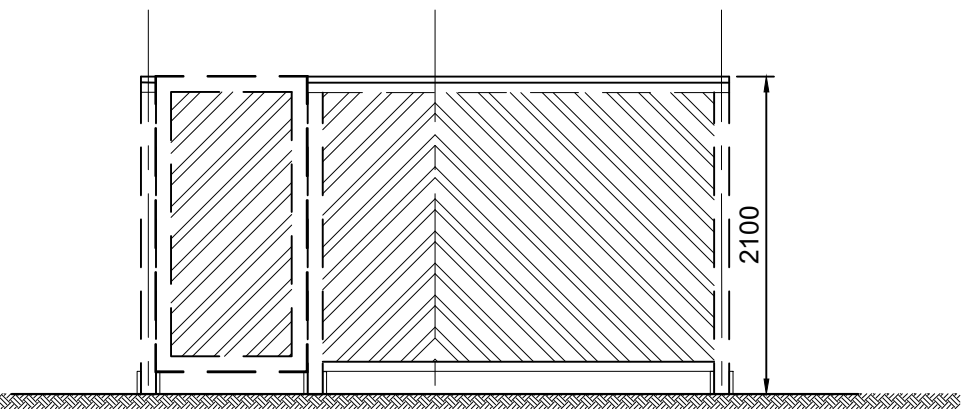

Typical Refuse Store Elevation Scale 1:50 @ A1 Scale

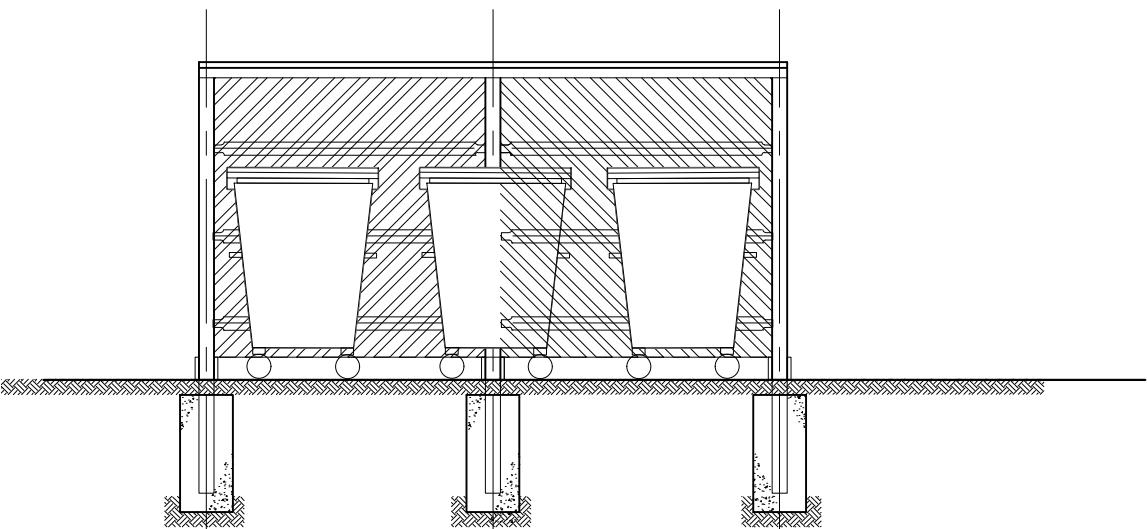

Typical Refuse Store Section Scale 1:50 @ A1 Scale



Eurobin Example Image



C	AMENDED TO SHOW SECOND SUBSTATION	DS	MDS	20.12.21
B	STAGE 3 ISSUE	AT	MDS	07.10.21
A	DRAFT STAGE 3 ISSUE	AT	MDS	01.10.21
rev	amendments	by	ckd	date

DUNSBURY PARK, MASTERPLAN,
PORTSMOUTH
UNIT 501, REFUSE STORE DETAILS



RIBA PoW Stage:	3 - Spatial Coordination
Document Suitability:	S1
Drawn / Checked:	AT / MDS
Date:	01.10.2021
Scale:	1:250 @ A1
UMC Project Number:	20179
Document Reference:	Drawing no: Revision:
DP - UMC - 501 - XX - DR - A	1073 C