




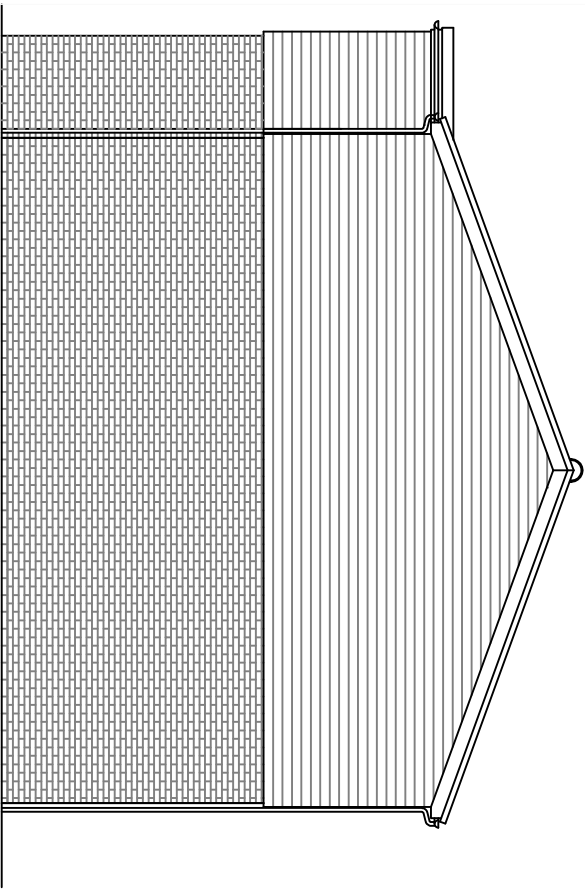

Proposed Side Elevation

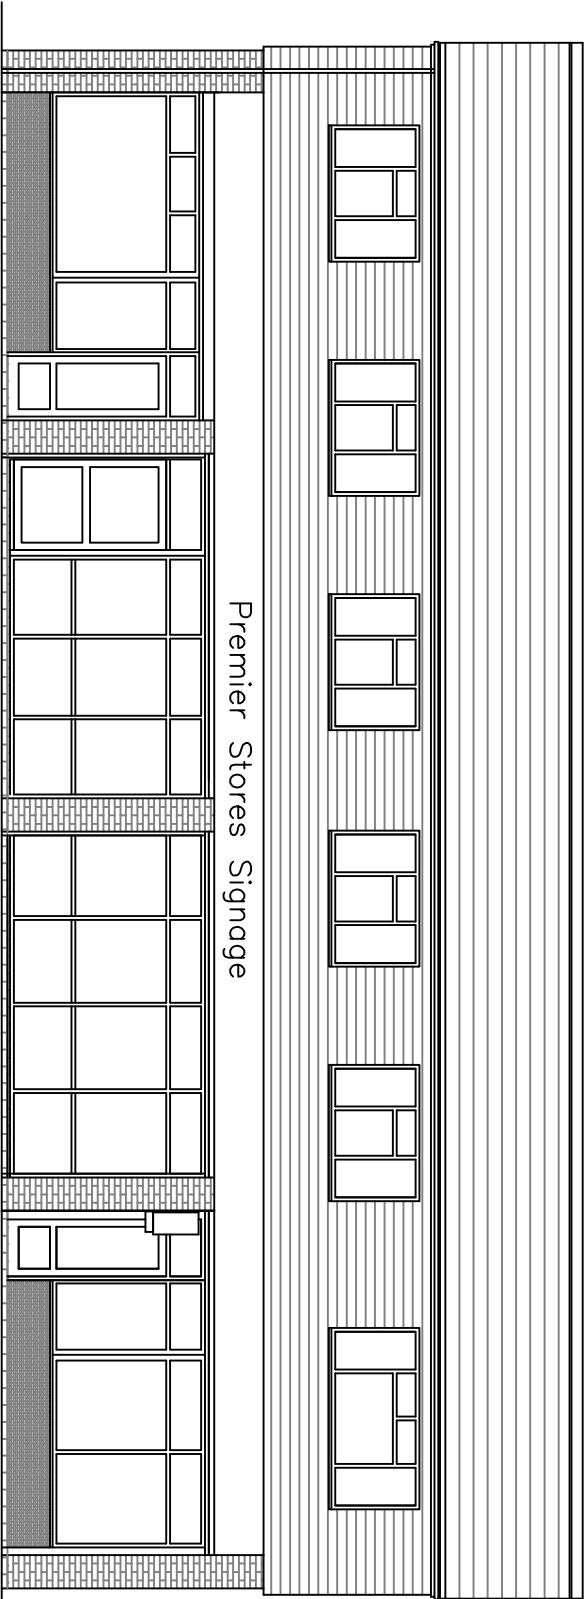


Proposed Front Elevation

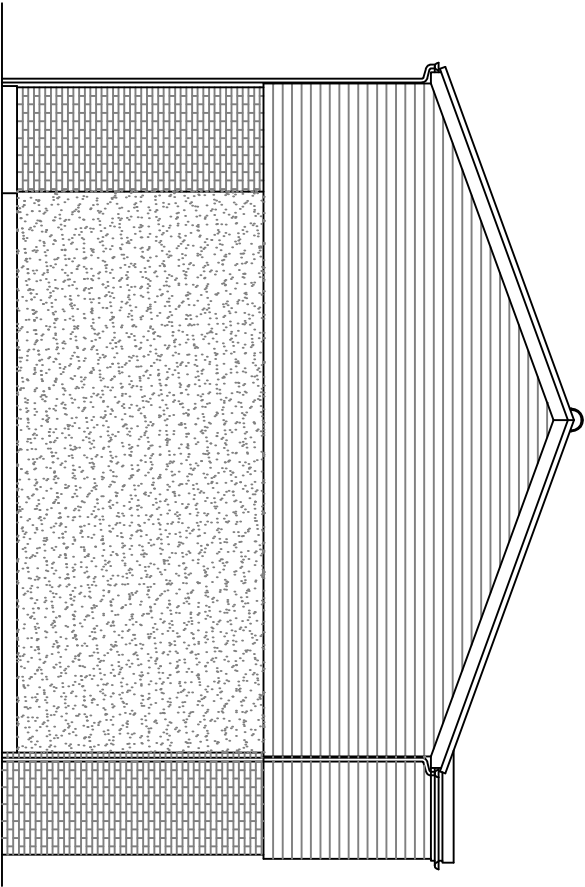

Proposed Side Elevation

Option A

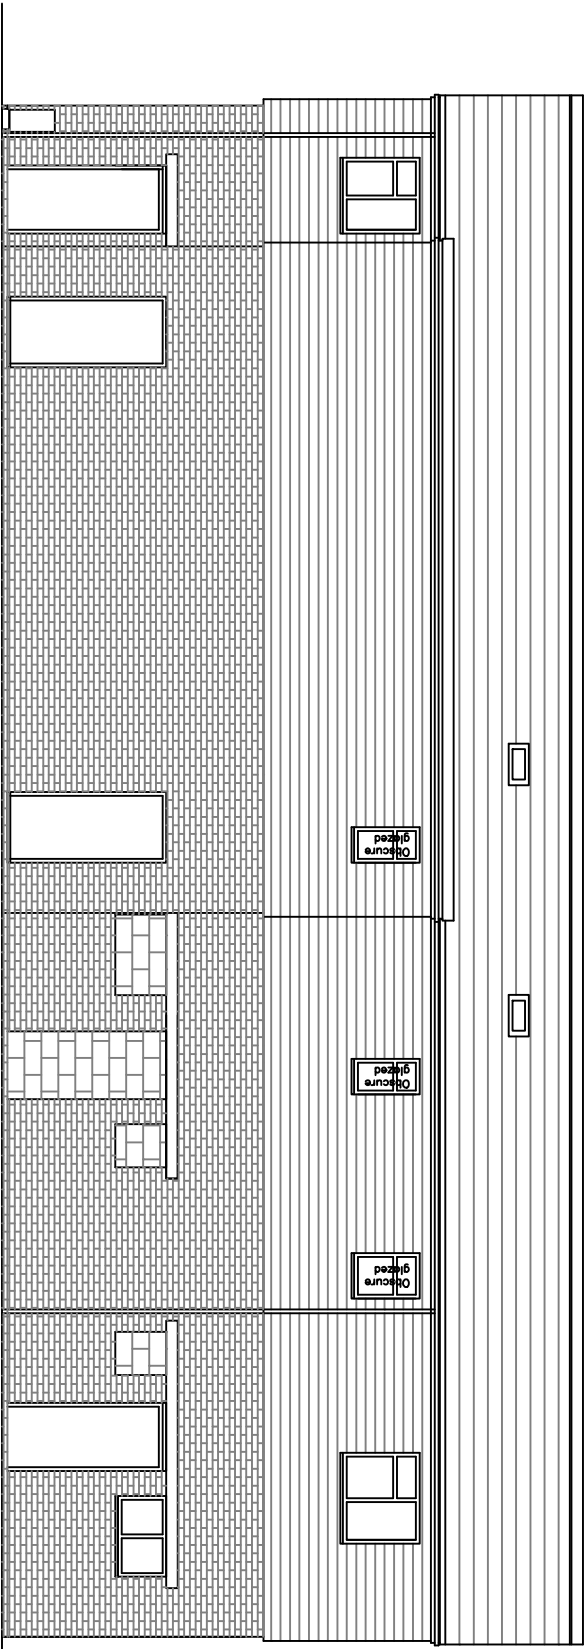

Proposed Rear Elevation

REV		DESCRIPTION		DRAWN	DATE	Scale Bar		Drawing Ref		Drawing Title	
G		Changes to plans and elevations for Phase 2 following planning meeting		GBS	02.07.19			50-56CREEKRD 06		50 to 56 Creek Road	
H		External staircase enclosed with associated changes		GBS	03.07.19			Scale of A1	Scale of A3	Hayling Island	
I		External staircase moved with associated changes to elevations and maps		GBS	26.11.19			1:50	1:100	Hampshire	
J		Street scene drawings added to scheme		GBS	06.01.20			Date		PO11 9DQ	
K		Additional information applied to scheme		GBS	14.04.22			Drawn By			

Copyright is reserved by GBS Designs and is issued on the condition that it is not copied or disclosed by or to any unauthorised persons without prior consent in writing from GBS Designs.

All dimensions to be checked on site

All structural elements to be specified by a suitably qualified structural engineer.

CAD - ARCHITECTURE - DESIGN

6 Shillinglee Waterlooville

Hampshire PO7 5EW

Tel 023 9225 8315

www.gbs-designs.co.uk