




EXISTING

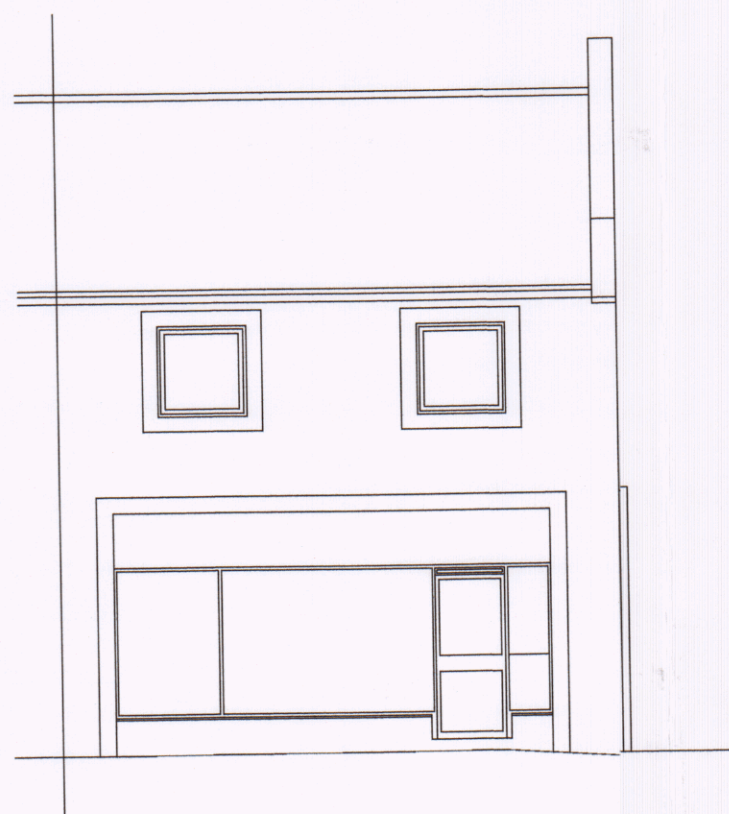


Existing West Elevation (Scale 1:100)

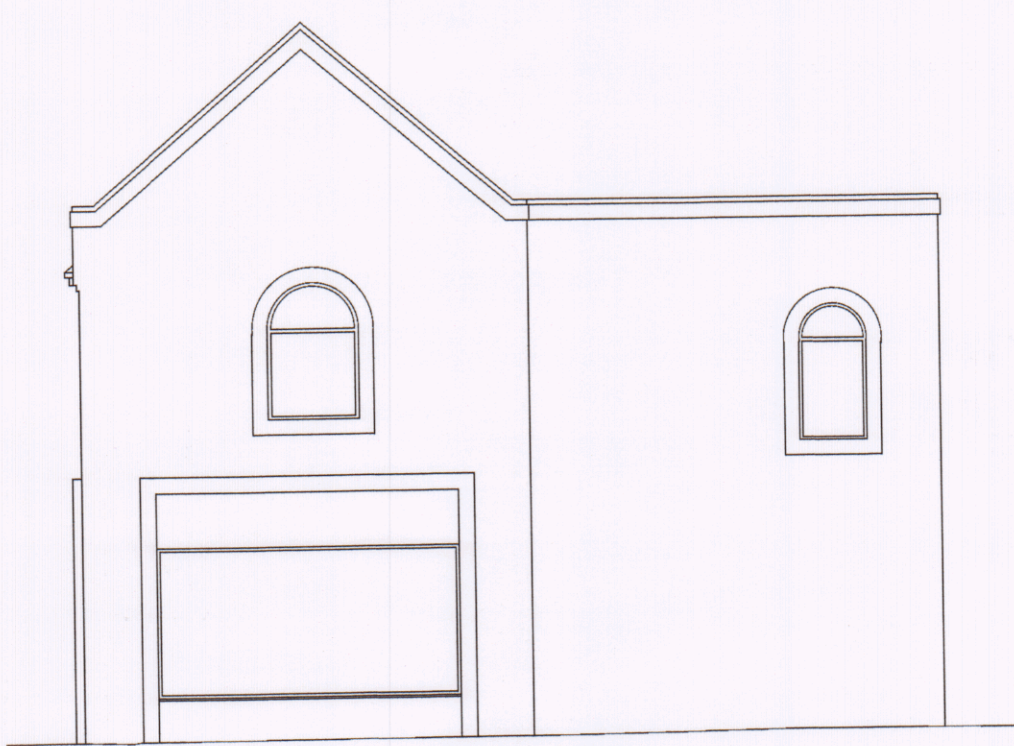


Existing South Elevation (Scale 1:100)

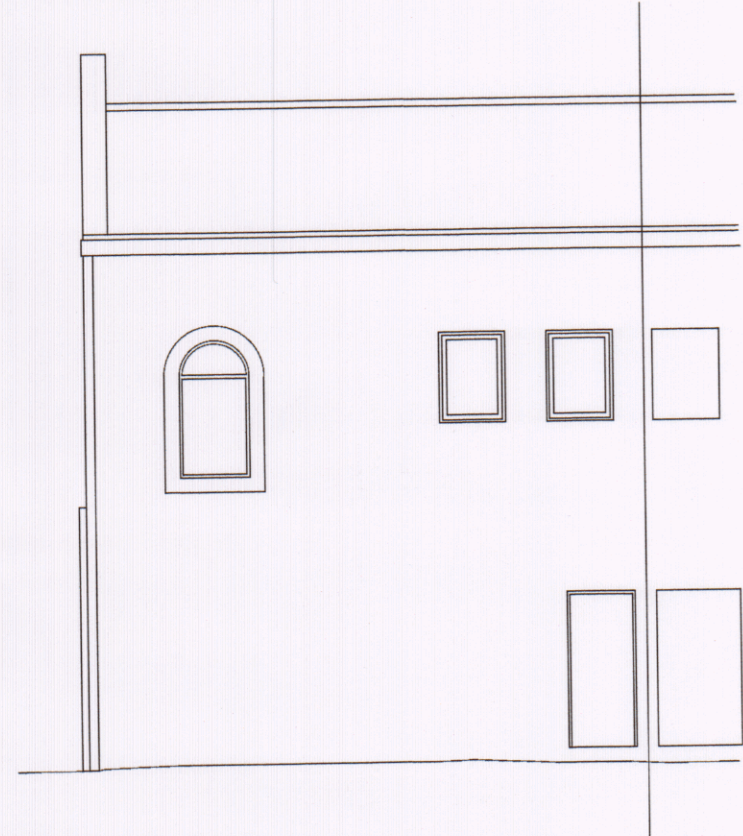


Existing East Elevation (Scale 1:100)

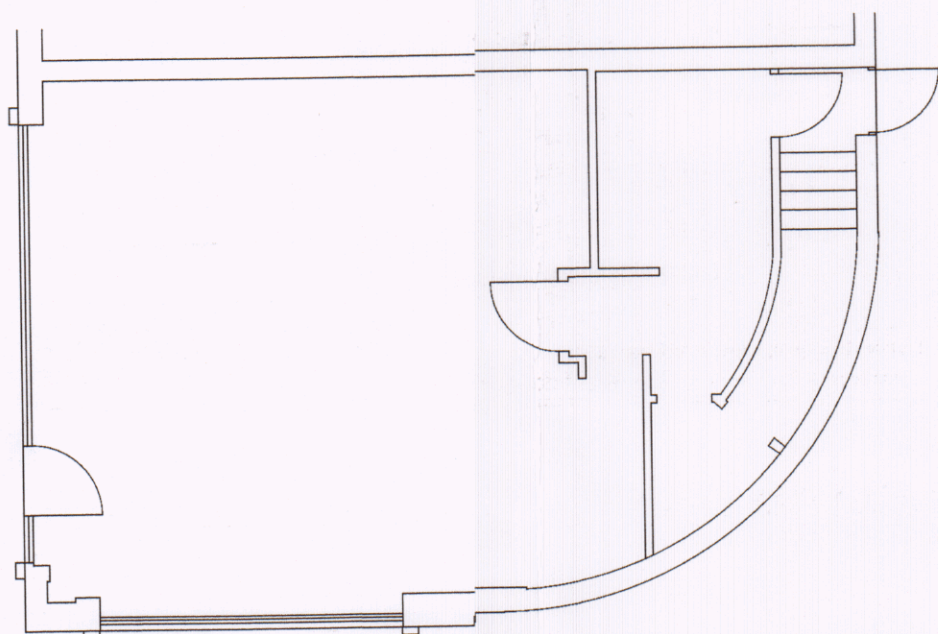

Existing Ground Floor Plan (Scale 1:100)

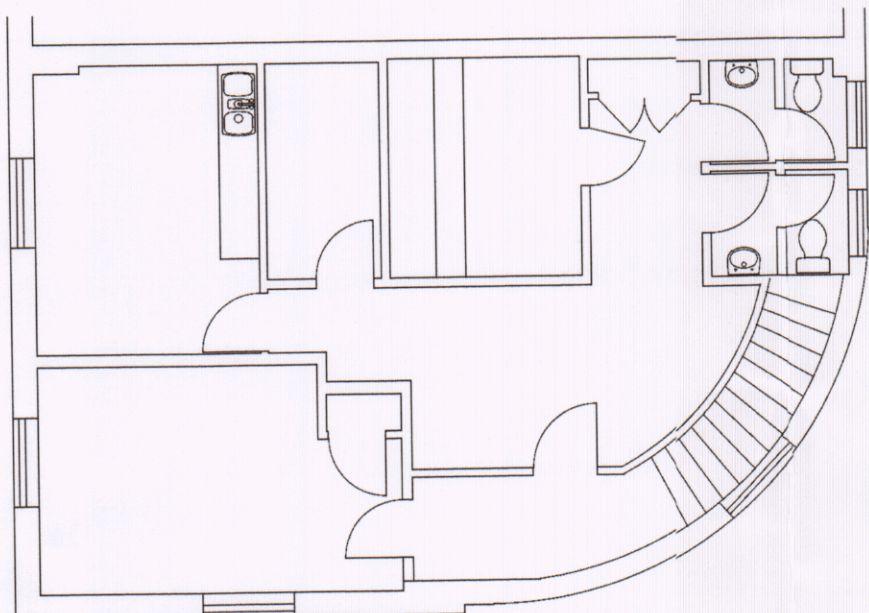


Existing First Floor Plan (Scale 1:100)

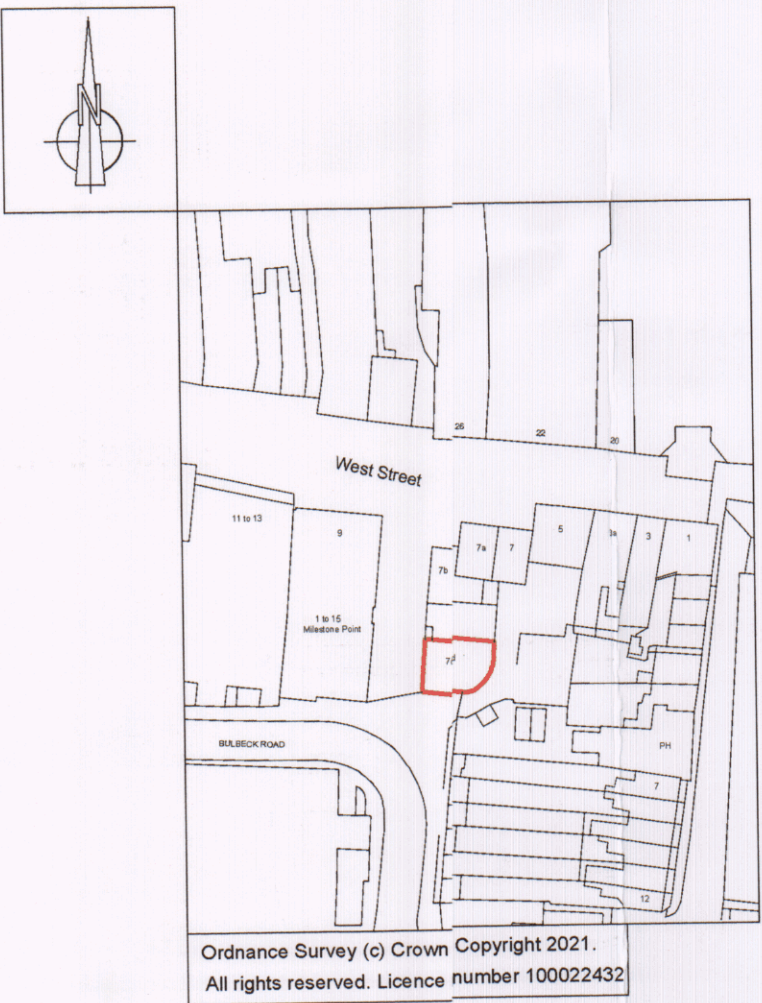


Location Plan (Scale 1:1250)

THIS DRAWING HAS BEEN PRODUCED FOR PLANNING PURPOSES ONLY. THIS IS NOT A WORKING DRAWING. FOR FURTHER INFORMATION CONTACT KALOTEC LTD.


PROPOSED

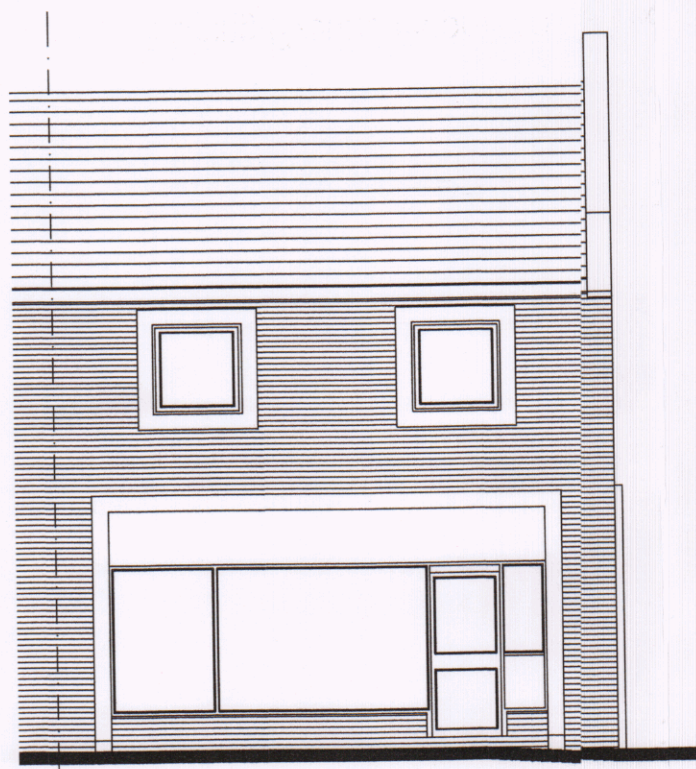



Proposed West Elevation (Scale 1:100)

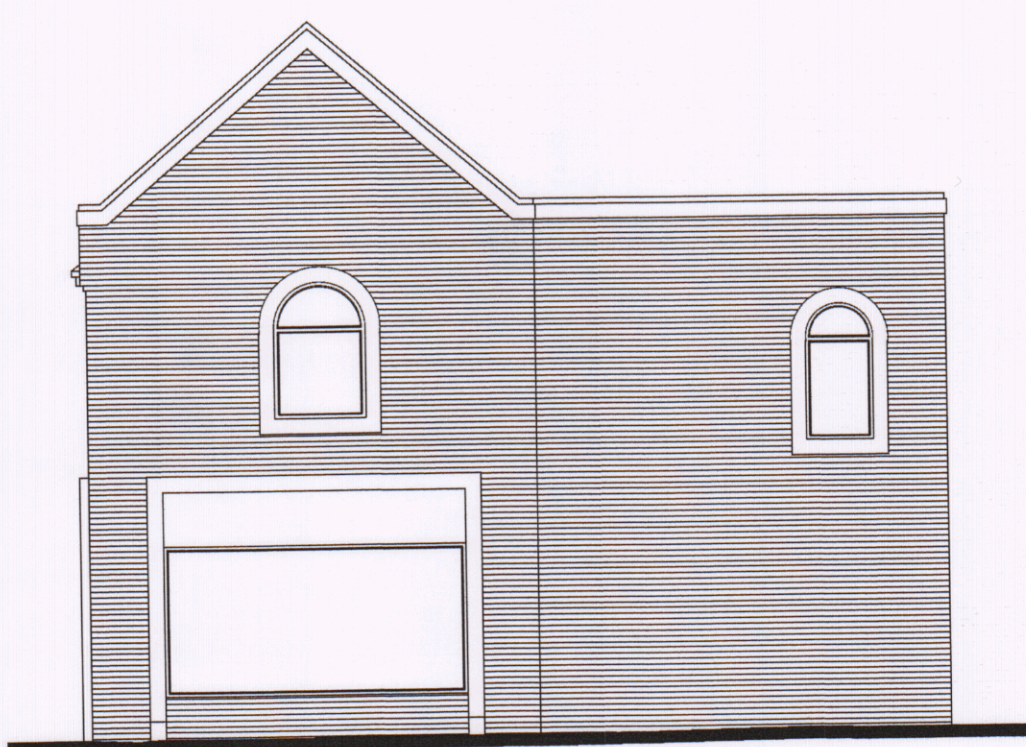



Proposed South Elevation (Scale 1:100)

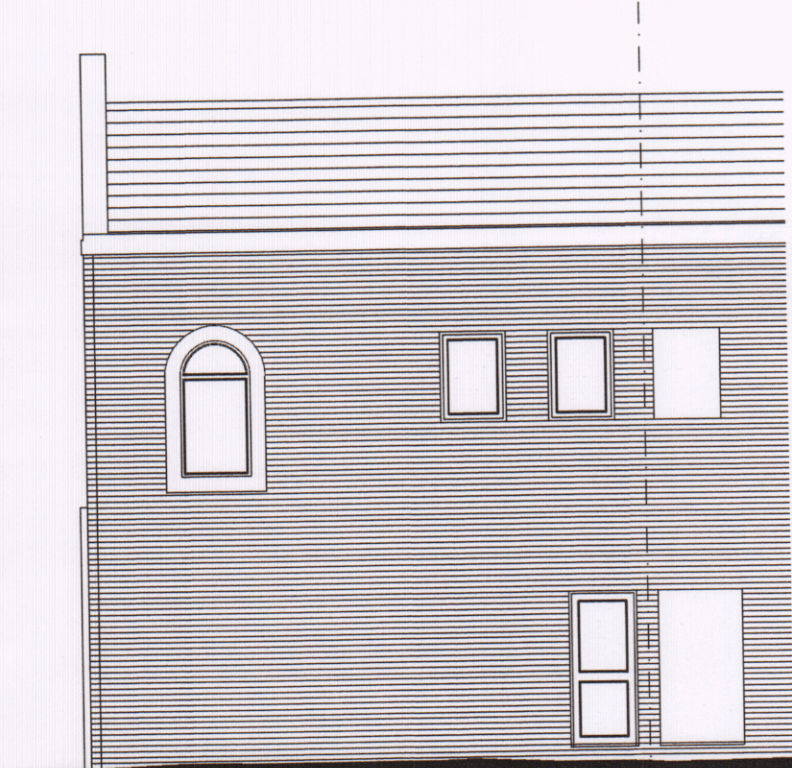

Proposed East Elevation (Scale 1:100)

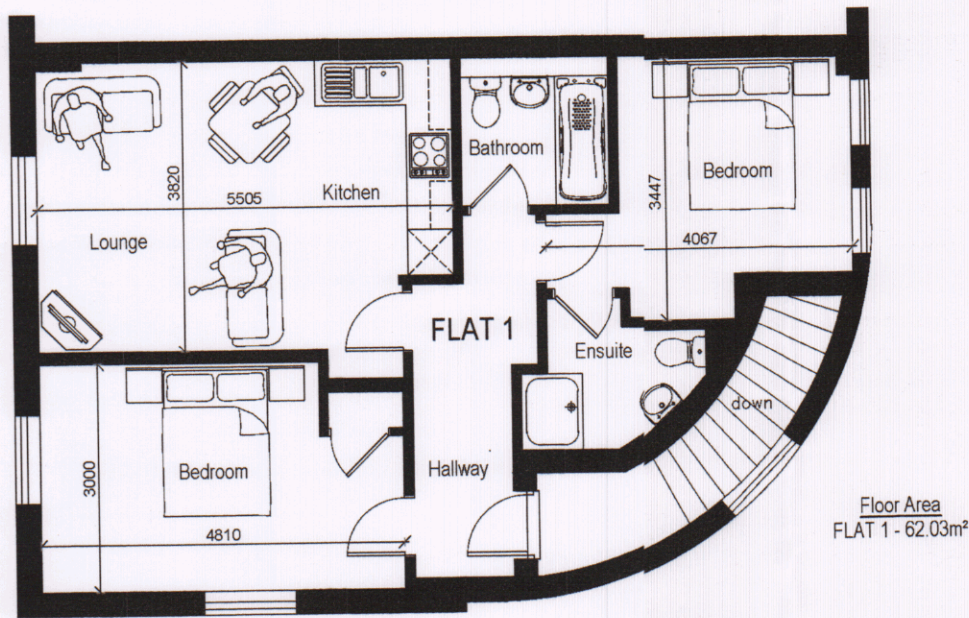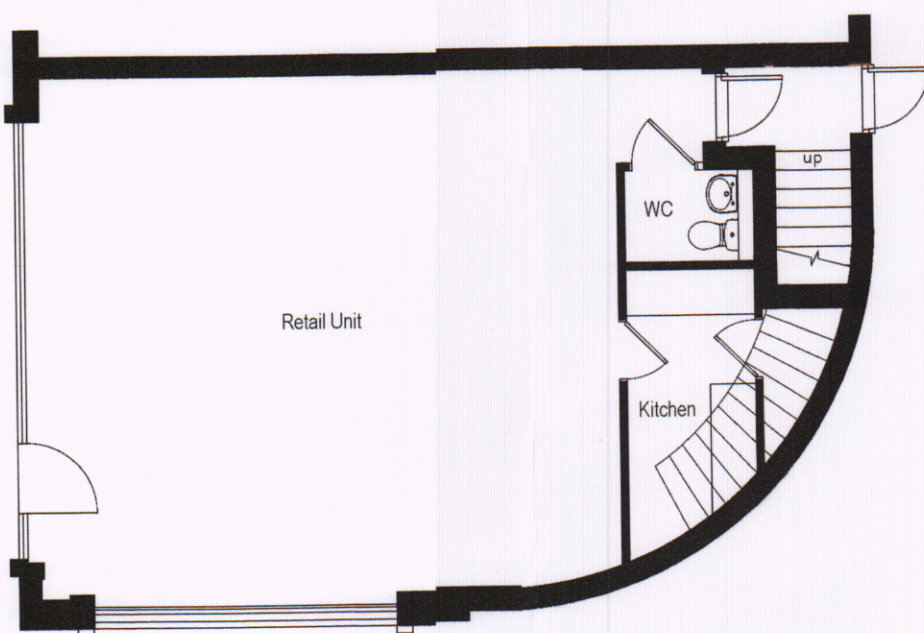

HAVANT BOROUGH COUNCIL
19 APR 2022
RECEIVED

 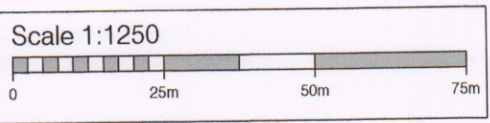

REVISIONS
A - Amended in accordance with Clients requirements - 11.04.2022

			
CLIENT		Mr J Sohal	
SITE		7D West Street, Havant, PO9 1EH	
TITLE		Planning - Existing Floor Plans & Elevations	
SCALE	Varies (A1)	DRAWING NO.	REVISION
DATE		KALO-0277-100	A
DRAWN	CHECKED		
	PDB	PDB	
Kalotec Limited, Camis Hall, Fareham, Hampshire, PO16 8AB Telephone: 01329 227 424 Email: info@kalotec.co.uk Website: www.kalotec.co.uk COPYRIGHT © KALOTEC LIMITED			