



North Elevations
Proposed

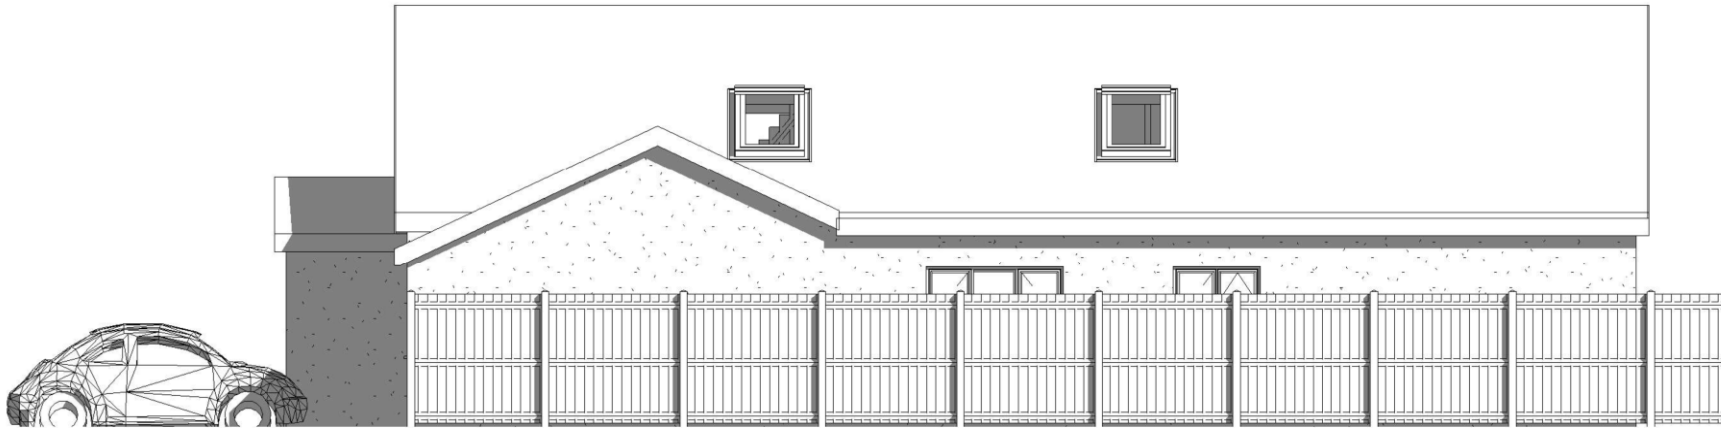

North Elevations
Existing

 

Scale @ A3 unless otherwise stated

1:500		50
1:200		20
1:100		10
1:50		5

pd

parkers

executive

design

All measurement to be checked on site prior to any commenment
(C) Copyright of Parkers Design (Southern) Limited. Any reproduction of these drawings will require written authority from the copyright owner.

Parkers Design Limited - The Studio @ 90, PO9 2PR

www.pexd.co.uk - info@pexd.co.uk - 07776 008822

PROJECT

73 Creek Road PO11 9RA

SHEET

Elevation North Side

CLIENT				Rawlings	
Date	Issue Date	Scale (@ A3)	1 : 100		
Drawn by	SW	DRAWING NUMBER		REV	
Checked by	SR	P203 v2			