



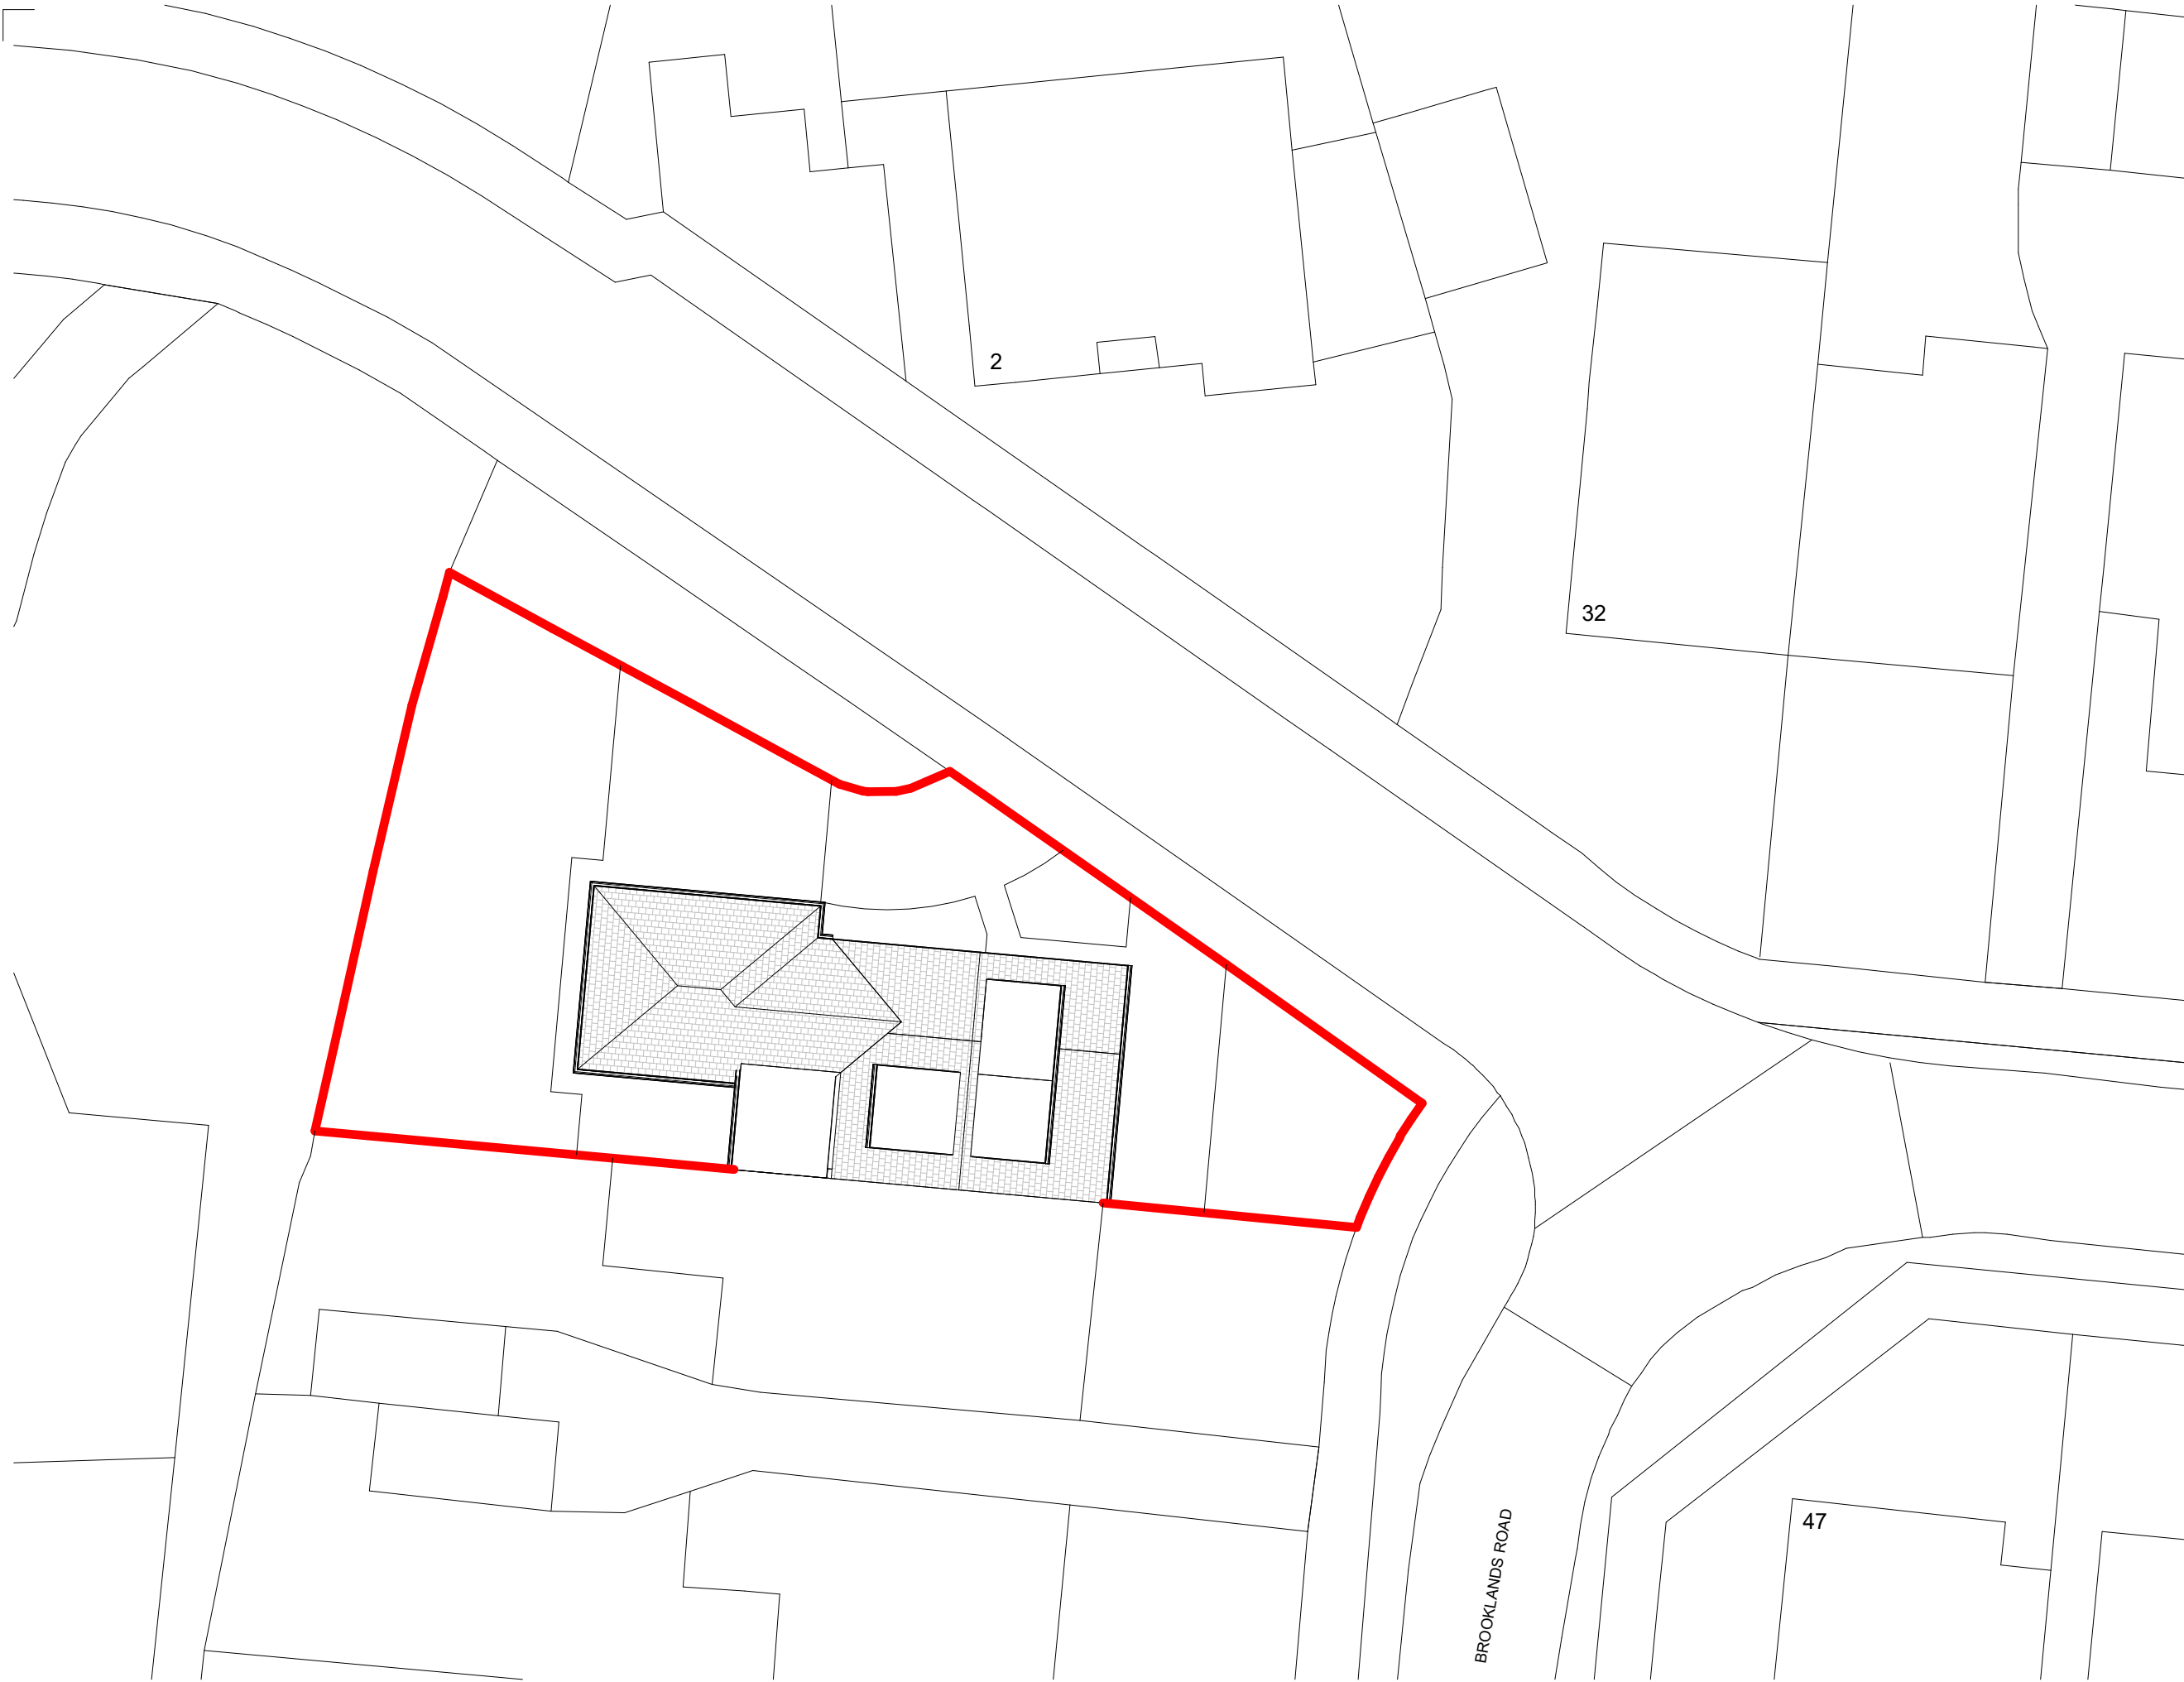

Proposed Site Plan

 

PLANNING

REV:	DATE:	DESCRIPTION:	BY:	CHK:
P01	13.12.2021	Planning Issue	RR	RR

SA

Solent Architecture
76 Beauchamp Avenue
Gosport
PO13 0LQ

07305 456633
solentarchitecture.co.uk
info@solentarchitecture.co.uk

CLIENT
Jayne Knight

PROJECT
38 Brooklands Road

TITLE
Proposed Site Plan

CREATION DATE:
Dec 2021

SCALE @ A3
1 : 200

REVISION:
P01

DRAWN
R Reade

CHECKED:
R Reade

STATUS

SHEET NO.
21020 - STA - ZZ - ZZ - DR - A - 2100

Project No - Originator - Zone - Level - Type - Role - Number

© Copyright: All Rights Reserved.
This drawing must be read in conjunction with all other relevant drawings and information.
Any discrepancies must be reported to Solent Architecture immediately.
The drawing or information must not be used for construction unless expressly issued for construction.
Do not scale off drawings. Use displayed dimensions.