


Ordnance Survey, (c) Crown Copyright 2021, All rights reserved. Licence number 100022432

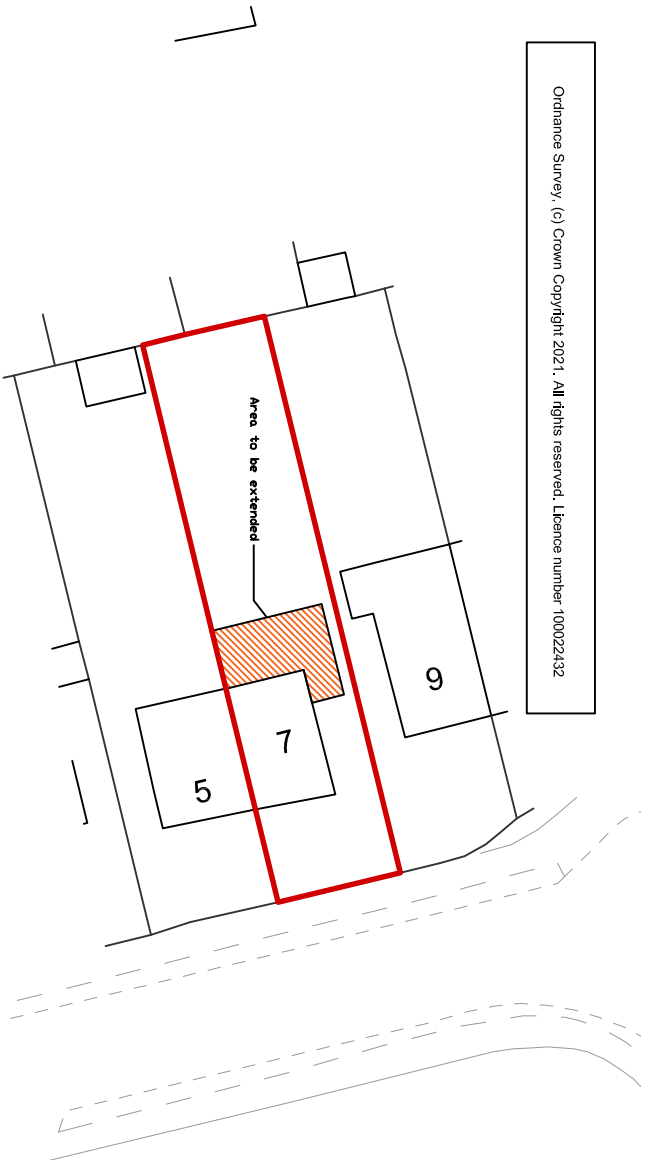

BLOCK PLAN
SCALE 1:500



SITE LOCATION PLAN
SCALE 1:1250

CLIENT				PROJECT INFORMATION			
7 FORTUNES WAY BEDHAMPTON HAVANT HAMPSHIRE				00 - Site Plans			
PROJECT				DRAWING NO.			
7 FORTUNES WAY BEDHAMPTON HAVANT HAMPSHIRE				00 - Site Plans			
DRAWING BY: LD				DATE: 06.10.21			
SCALE: 1:500 & 1:1250@A3				CHECKED: XX			
DRAWING TITLE:				REVISION:			
Site Plans				A			