



THIS DRAWING IS TO BE READ IN CONJUNCTION WITH THE CLIENTS STANDARD SPECIFICATION AND STRUCTURAL ENGINEERS DESIGN AND DETAILS. DO NOT SCALE OFF THIS DRAWING. USE FIGURED DIMENSIONS ONLY. ALL DIMENSIONAL DISCREPANCIES TO BE BROUGHT TO THE IMMEDIATE ATTENTION OF THE CLIENT.




Proposed Front Elevation (Scale 1:50)

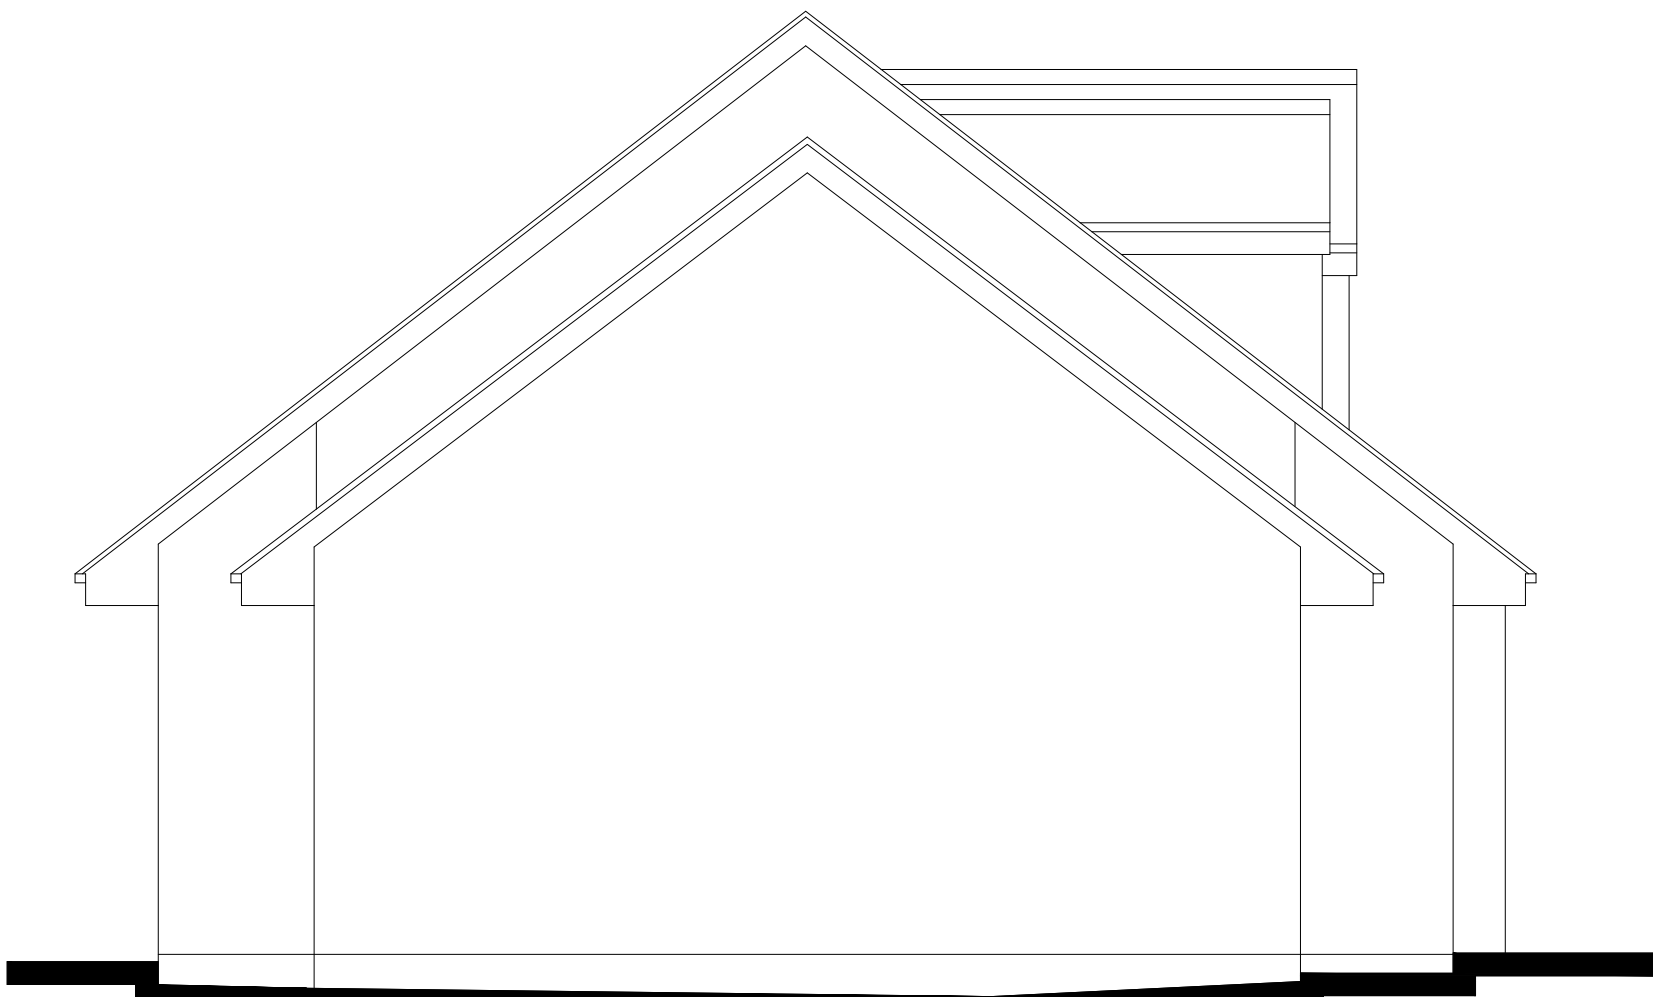

Proposed Side Elevation (Scale 1:50)

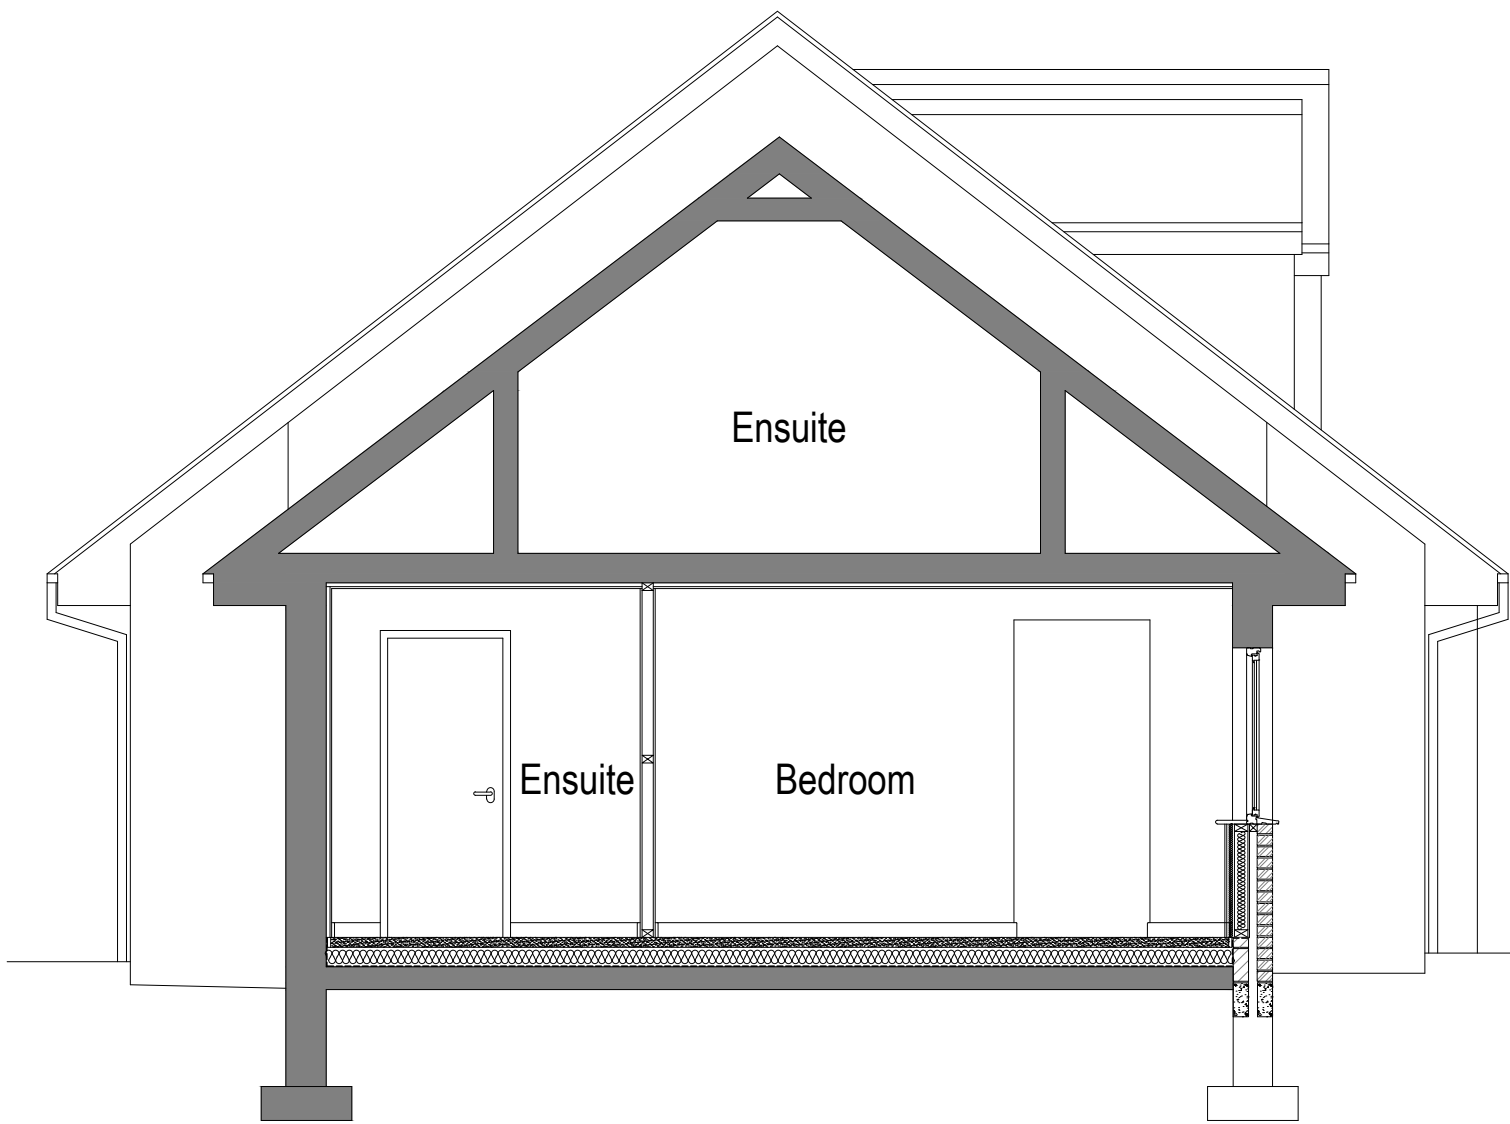


Proposed Section A-A (Scale 1:50)

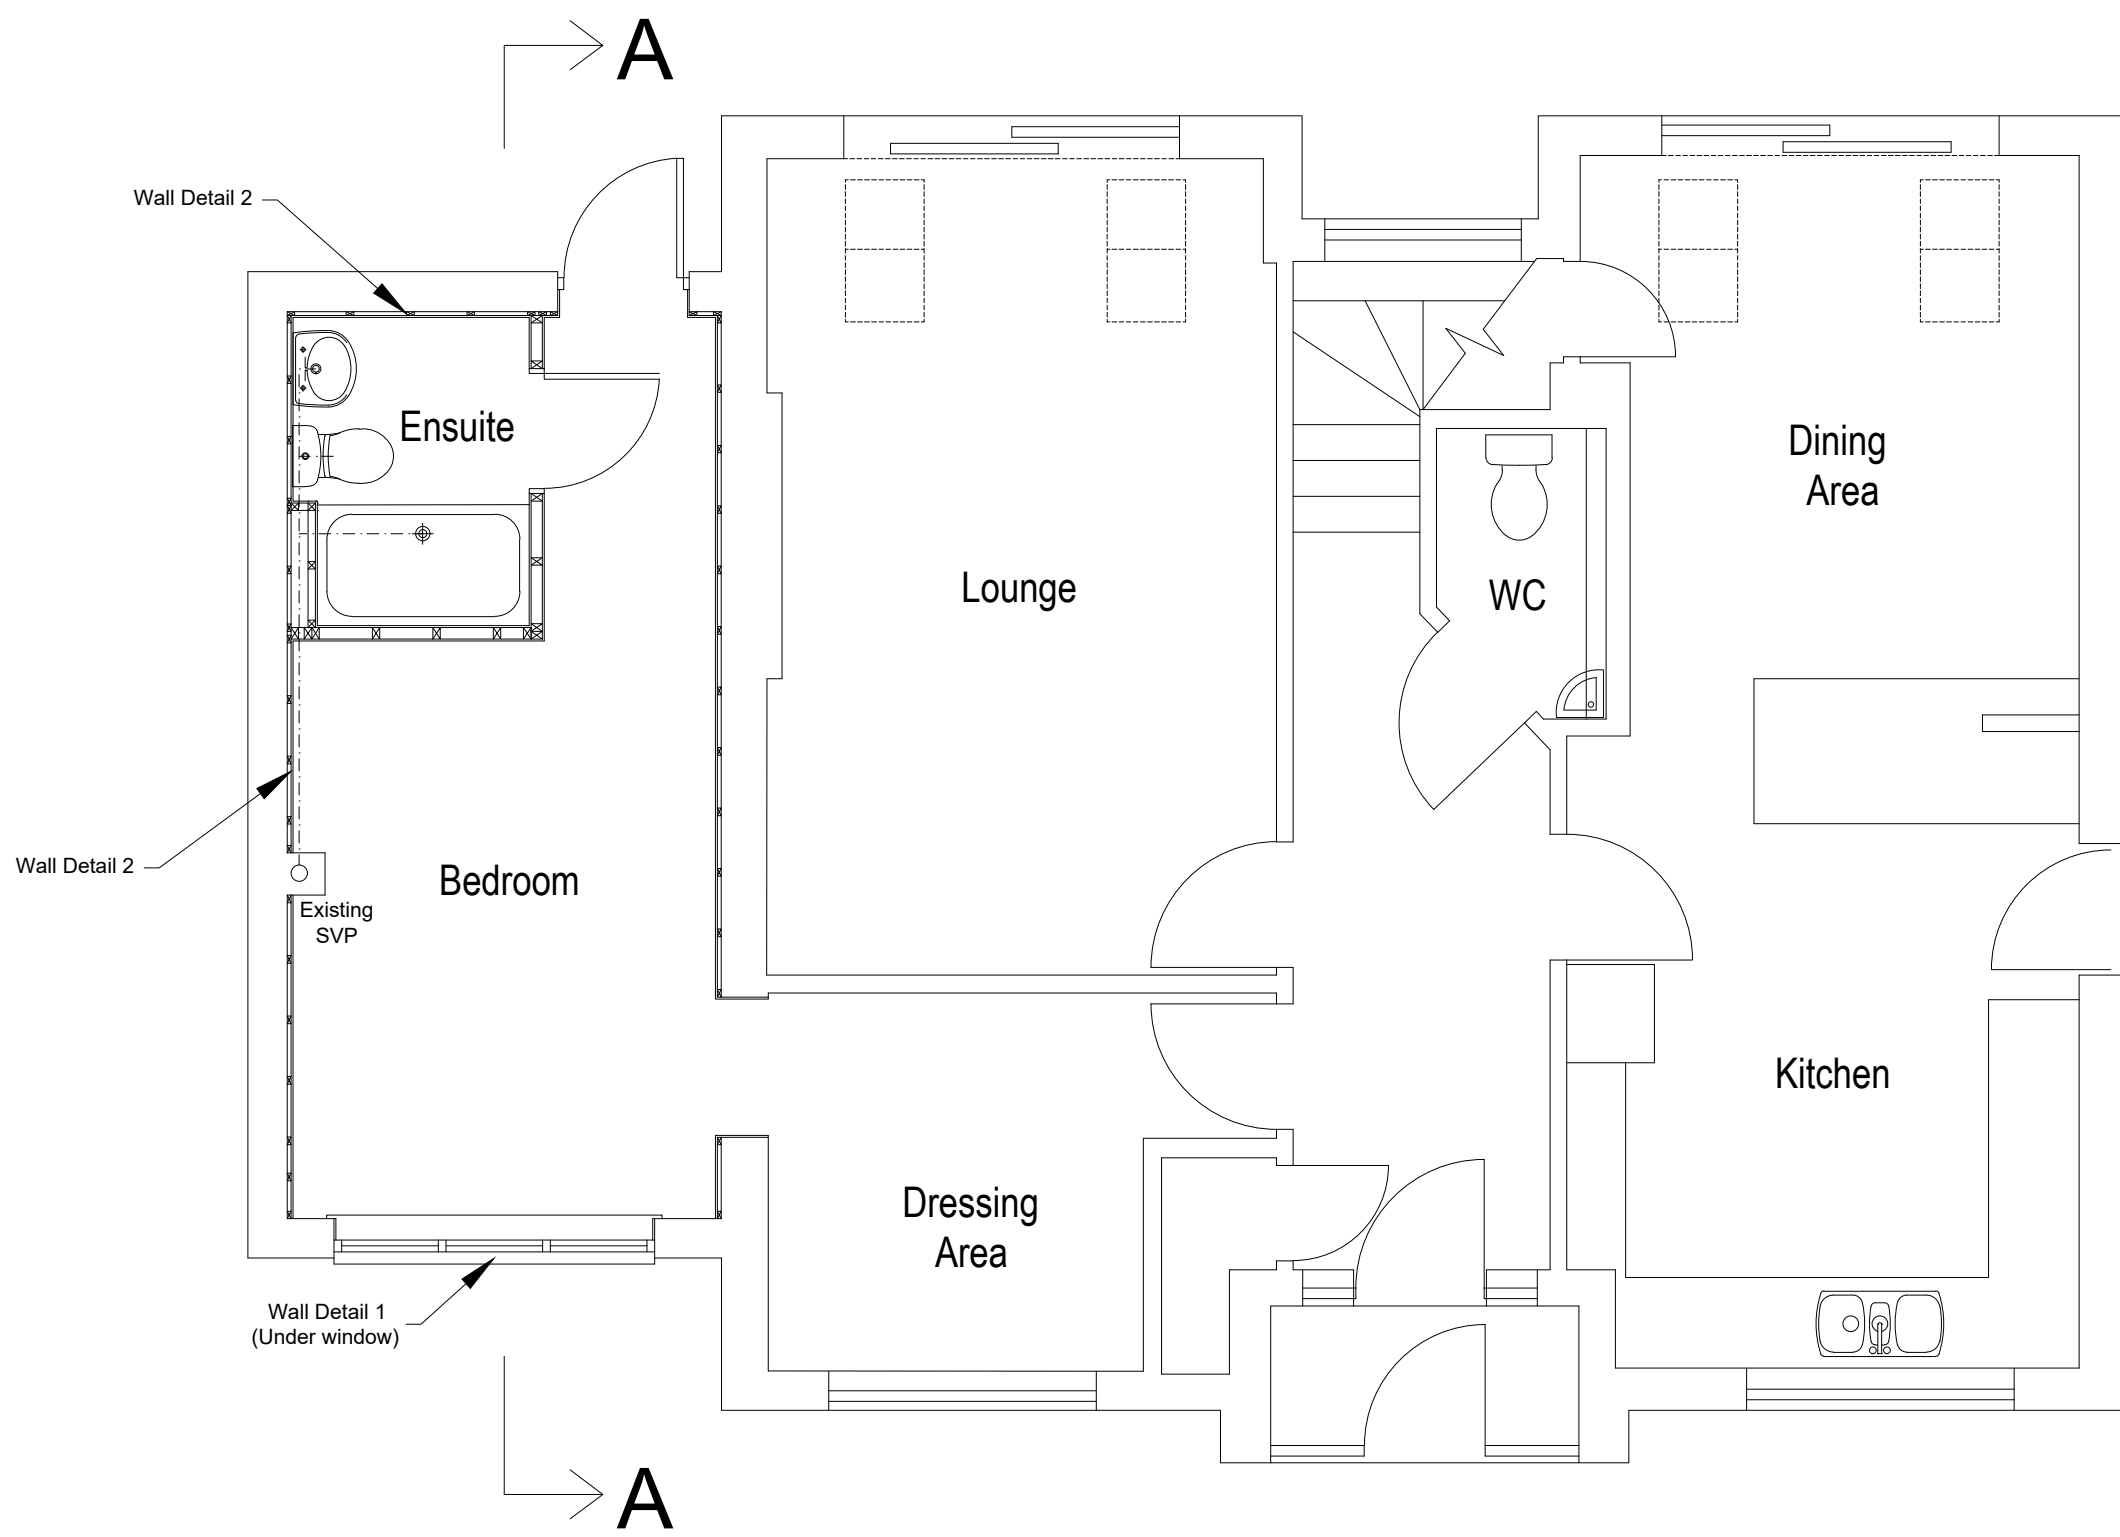


Proposed Ground Floor Plan (Scale 1:50)

FLOOR PLAN KEY		
FINISH	DESCRIPTION	NOTES
	Wall (Detail 1) - 102mm brickwork, 50mm cavity, 11mm OSB board including house wrap membrane on 80mm x 44mm CLS timber studwork with 80mm rigid insulation between studs, 12.5m plasterboard, 2mm plaster skin finish.	
	Wall - Existing insulated timber frame wall, new 25mm x 50mm counter batten for service zone fixed to existing wall and finished with 12.5mm plasterboard with 2mm plaster skin.	
	Internal studwork wall - 75mm timber studwork, 12.5mm plasterboard to both sides.	
	Existing wall to be retained	

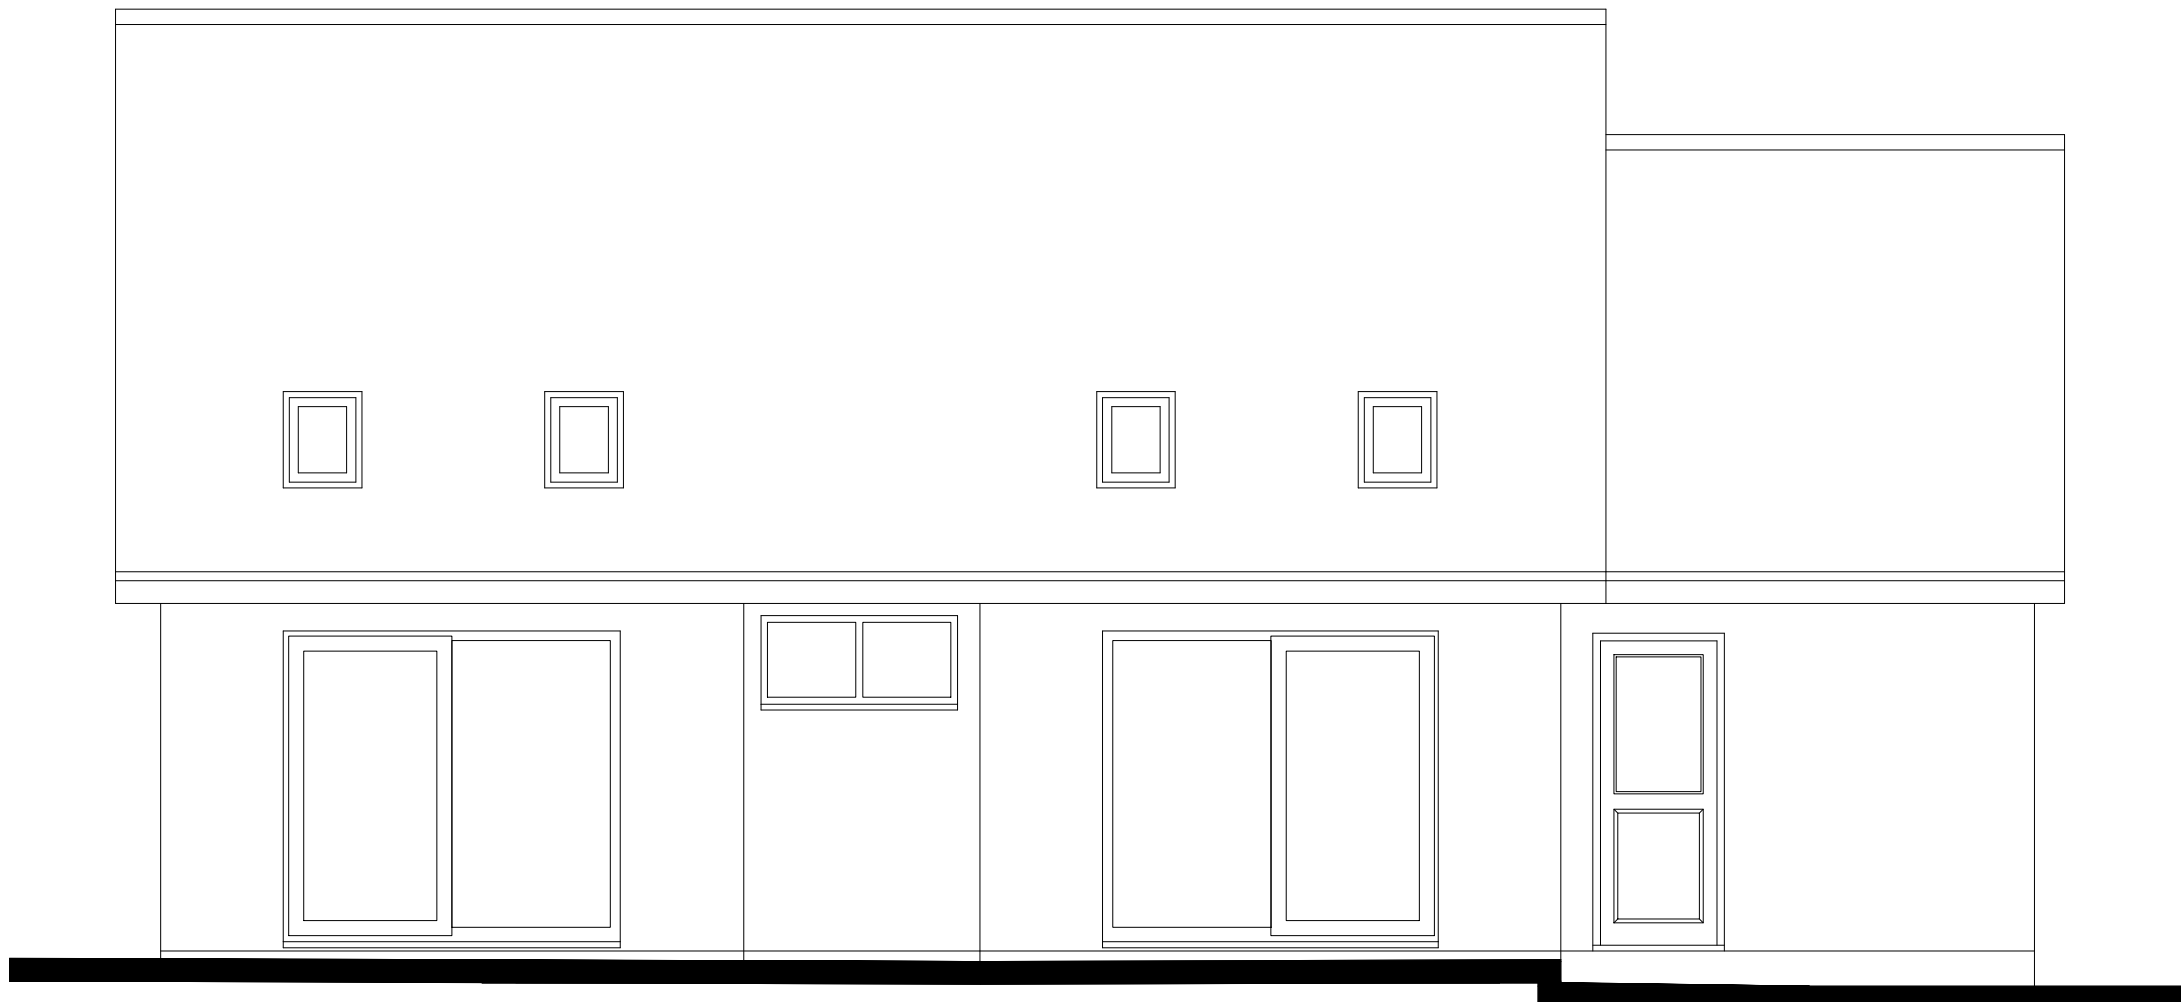

Proposed Rear Elevation (Scale 1:50)

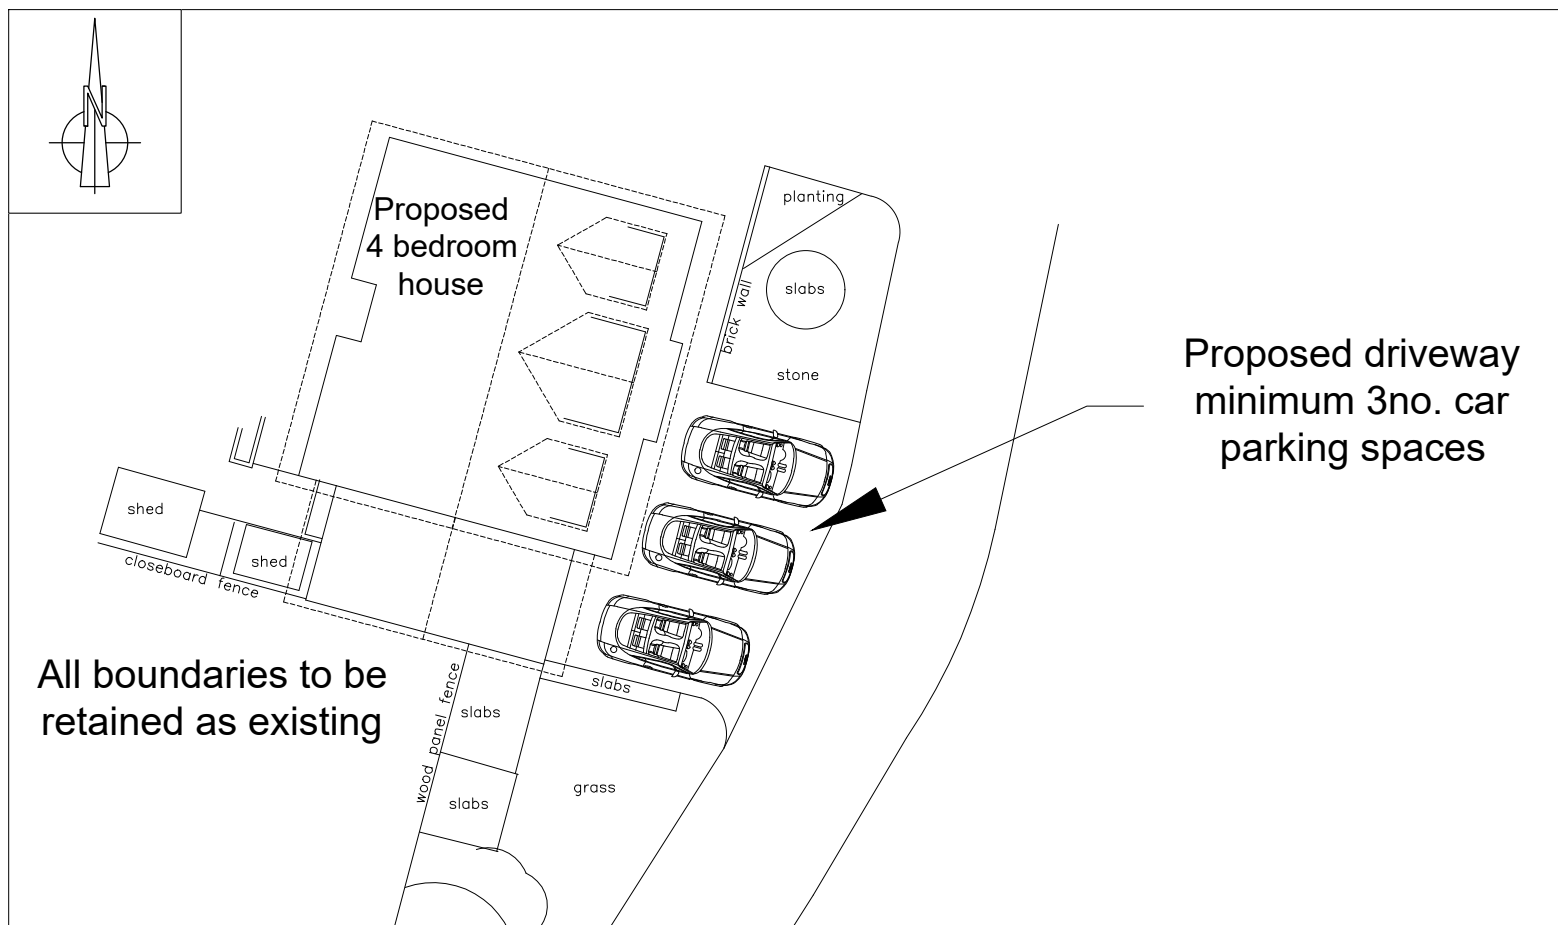

Proposed Site Layout (Scale 1:200)

Revisions:

CLIENT Mr Stevens		
SITE 1 Glenmore Gardens, Cowplain		
TITLE Proposed Floor Plan, Site Plan, Elevations & Section		
SCALE Varies(A1)	DRAWING NO. KALO-0273-02	REVISION
DATE Sept 21	CHECKED	
DRAWN		