


Rev D	Car parking space added.	06.04.22	AJS	AS
Rev C	Amended to two storey scheme. Parking adjusted.	09.12.21	SF	AJS
Rev B	Further amendments to address planning comments.	06.10.21	SF	AJS
Rev A	Reduced scheme to address planning comments.	18.06.21	SF	AJS
Rev	Description	Date	By	App'd

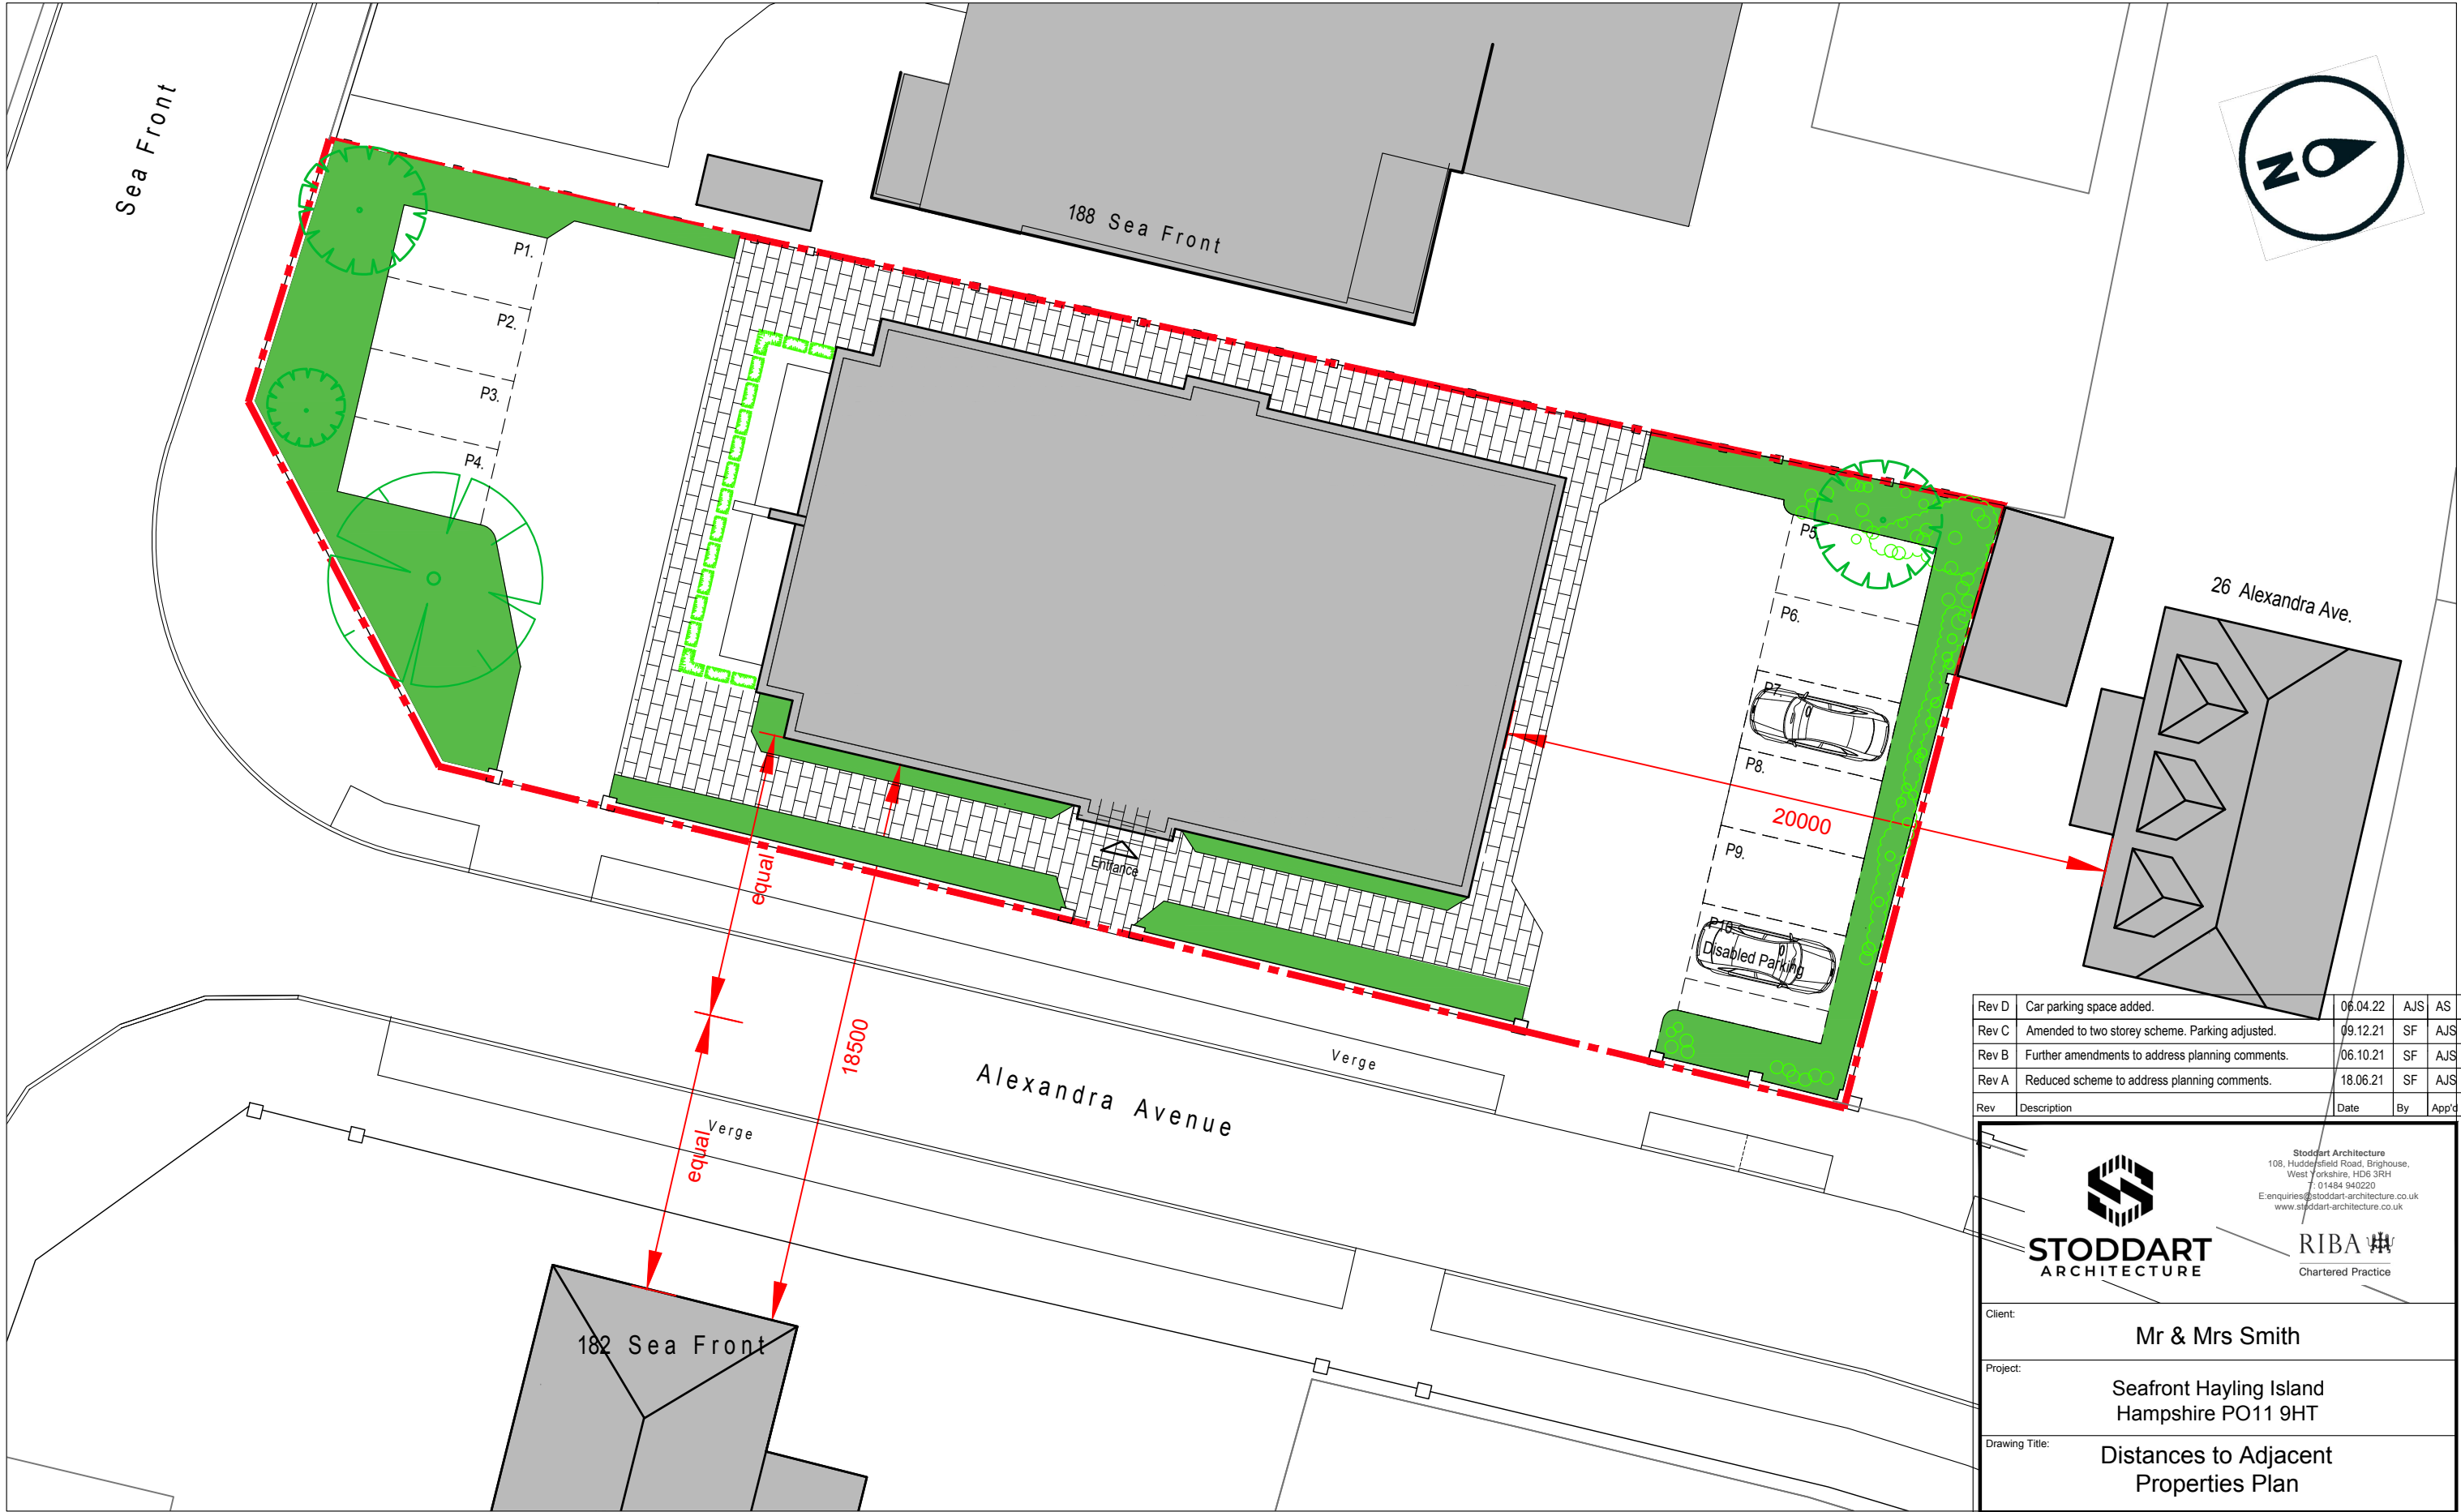

Stoddart Architecture
108, Huddersfield Road, Brighouse,
West Yorkshire, HD6 3RH
T: 01484 940220
E: enquiries@stoddart-architecture.co.uk
www.stoddart-architecture.co.uk



RIBA
Chartered Practice

Client:
Mr & Mrs Smith

Project:
**Seafront Hayling Island
Hampshire PO11 9HT**

Drawing Title:
**Distances to Adjacent
Properties Plan**

Project No.	Dwg No.	Rev.	Scale @ A3	Date.	By.
2020.020	PL04	D	1:200	03/12/20	AJS

Issue Status:
PLANNING

This drawing should be read in conjunction with all related drawings. Do not scale from this drawing. All dimensions shown must be checked and verified on site before commencing any work or producing shop drawings. Stoddart Architecture Ltd should be notified immediately of any discrepancy on the drawing. This drawing together with the design is copyright and remains the property of Stoddart Architecture Ltd.

Roof Plan

