



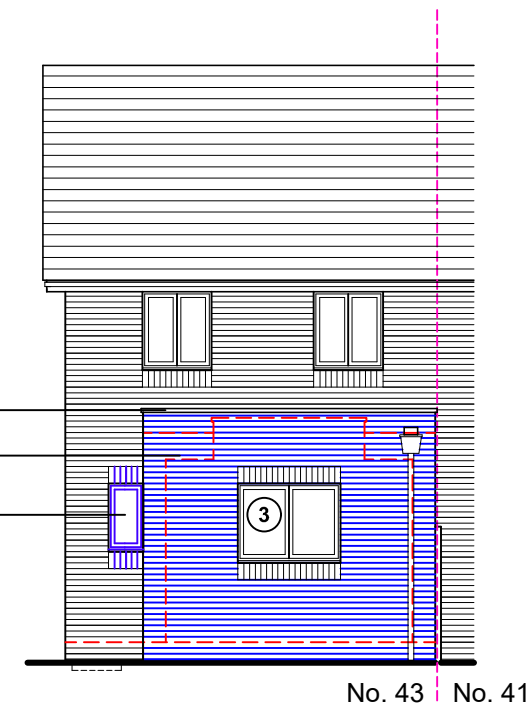

North & west elevations unchanged in new proposal

No. 43 | No. 41

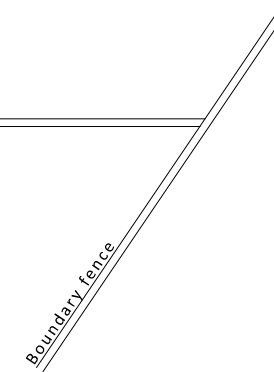

First floor plan unchanged in new proposal

- 1 Single ply flat parapet roof
- 2 Roof light / lantern
(Velux or similar product)
- 3 UpVC doors & windows
to match existing
- 4 Bricks to
match existing

For MR & MRS LOVETT	Title PROPOSED FLOOR PLANS & ELEVATIONS	Office Tel: 01243 933732	 JB ARCHITECTURE								
Project PROPOSED EXTENSION AT 43 MONTEREY DRIVE, HAVANT, PO9 5TQ	<table><tr><td>Date FEB 2022</td><td>Drawn JB</td><td>Scale 1:100 @ A3</td><td>Checked -</td></tr><tr><td>Job Number PL 539.22</td><td>Drawing Number -03</td><td colspan="2">Revision</td></tr></table>	Date FEB 2022		Drawn JB	Scale 1:100 @ A3	Checked -	Job Number PL 539.22	Drawing Number -03	Revision		Email: admin@jb-architecturedesign.com Web: www.jb-architecturedesign.com
Date FEB 2022	Drawn JB	Scale 1:100 @ A3		Checked -							
Job Number PL 539.22	Drawing Number -03	Revision									