



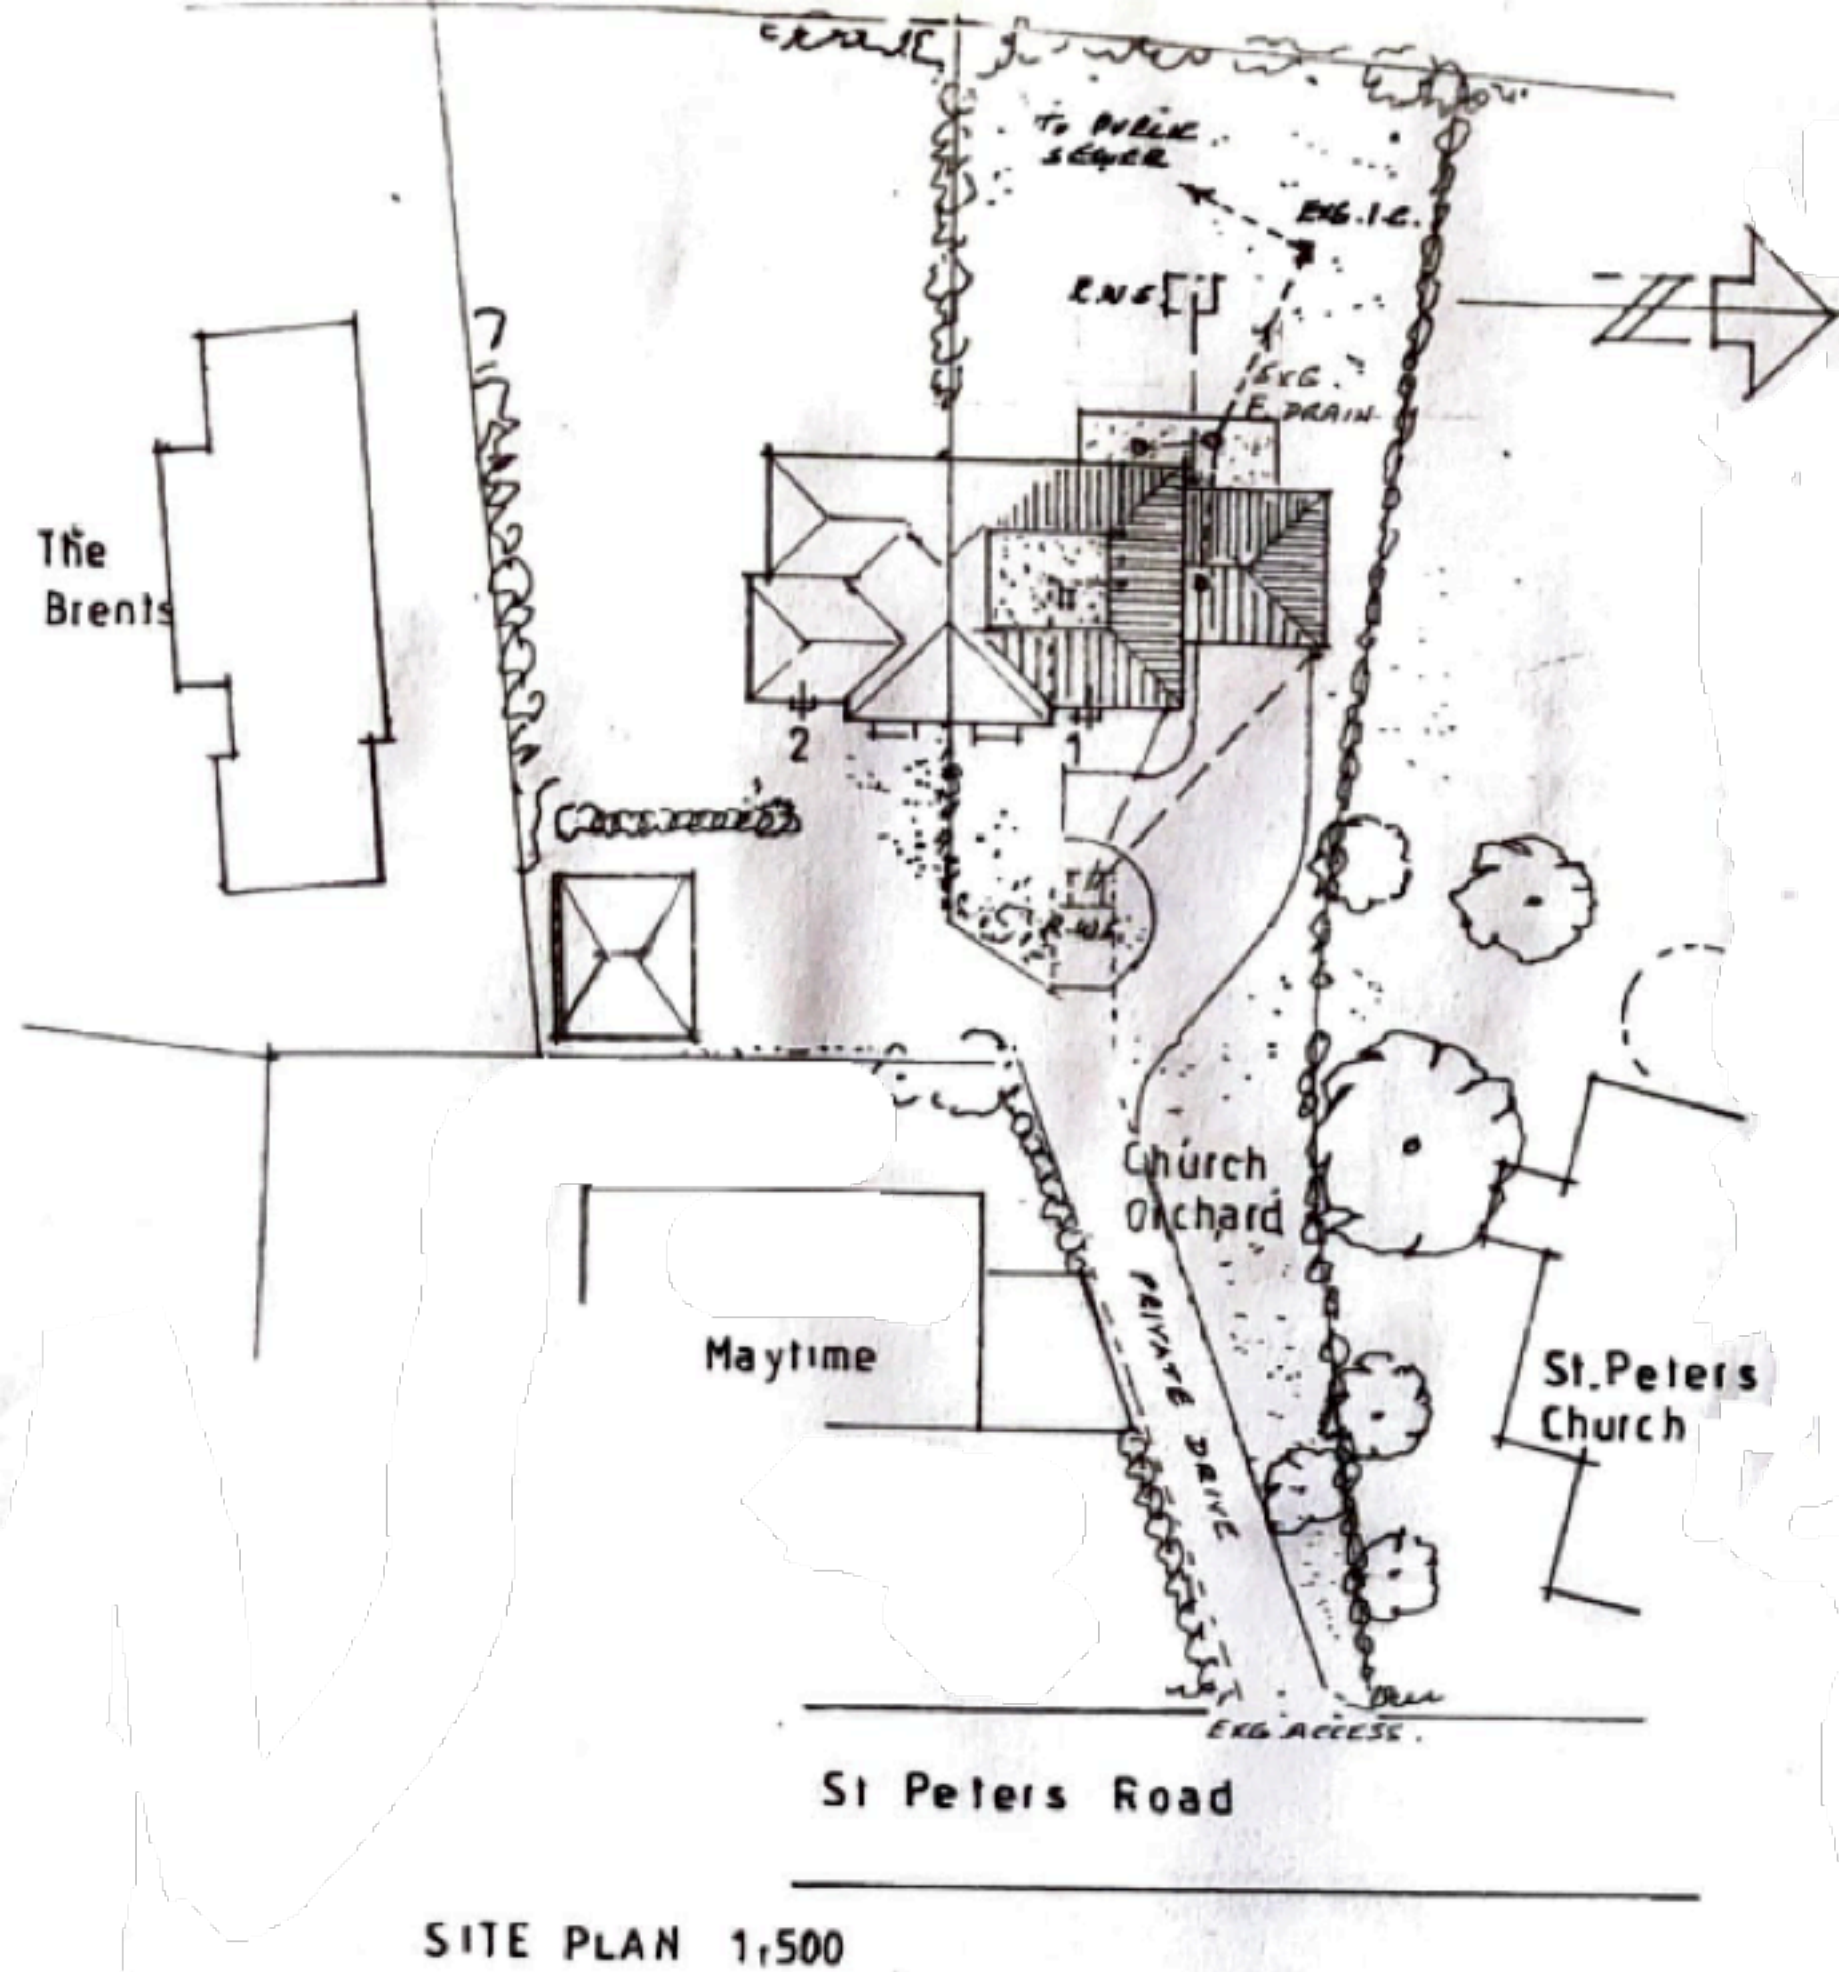

EAST ELEVATION 1:100

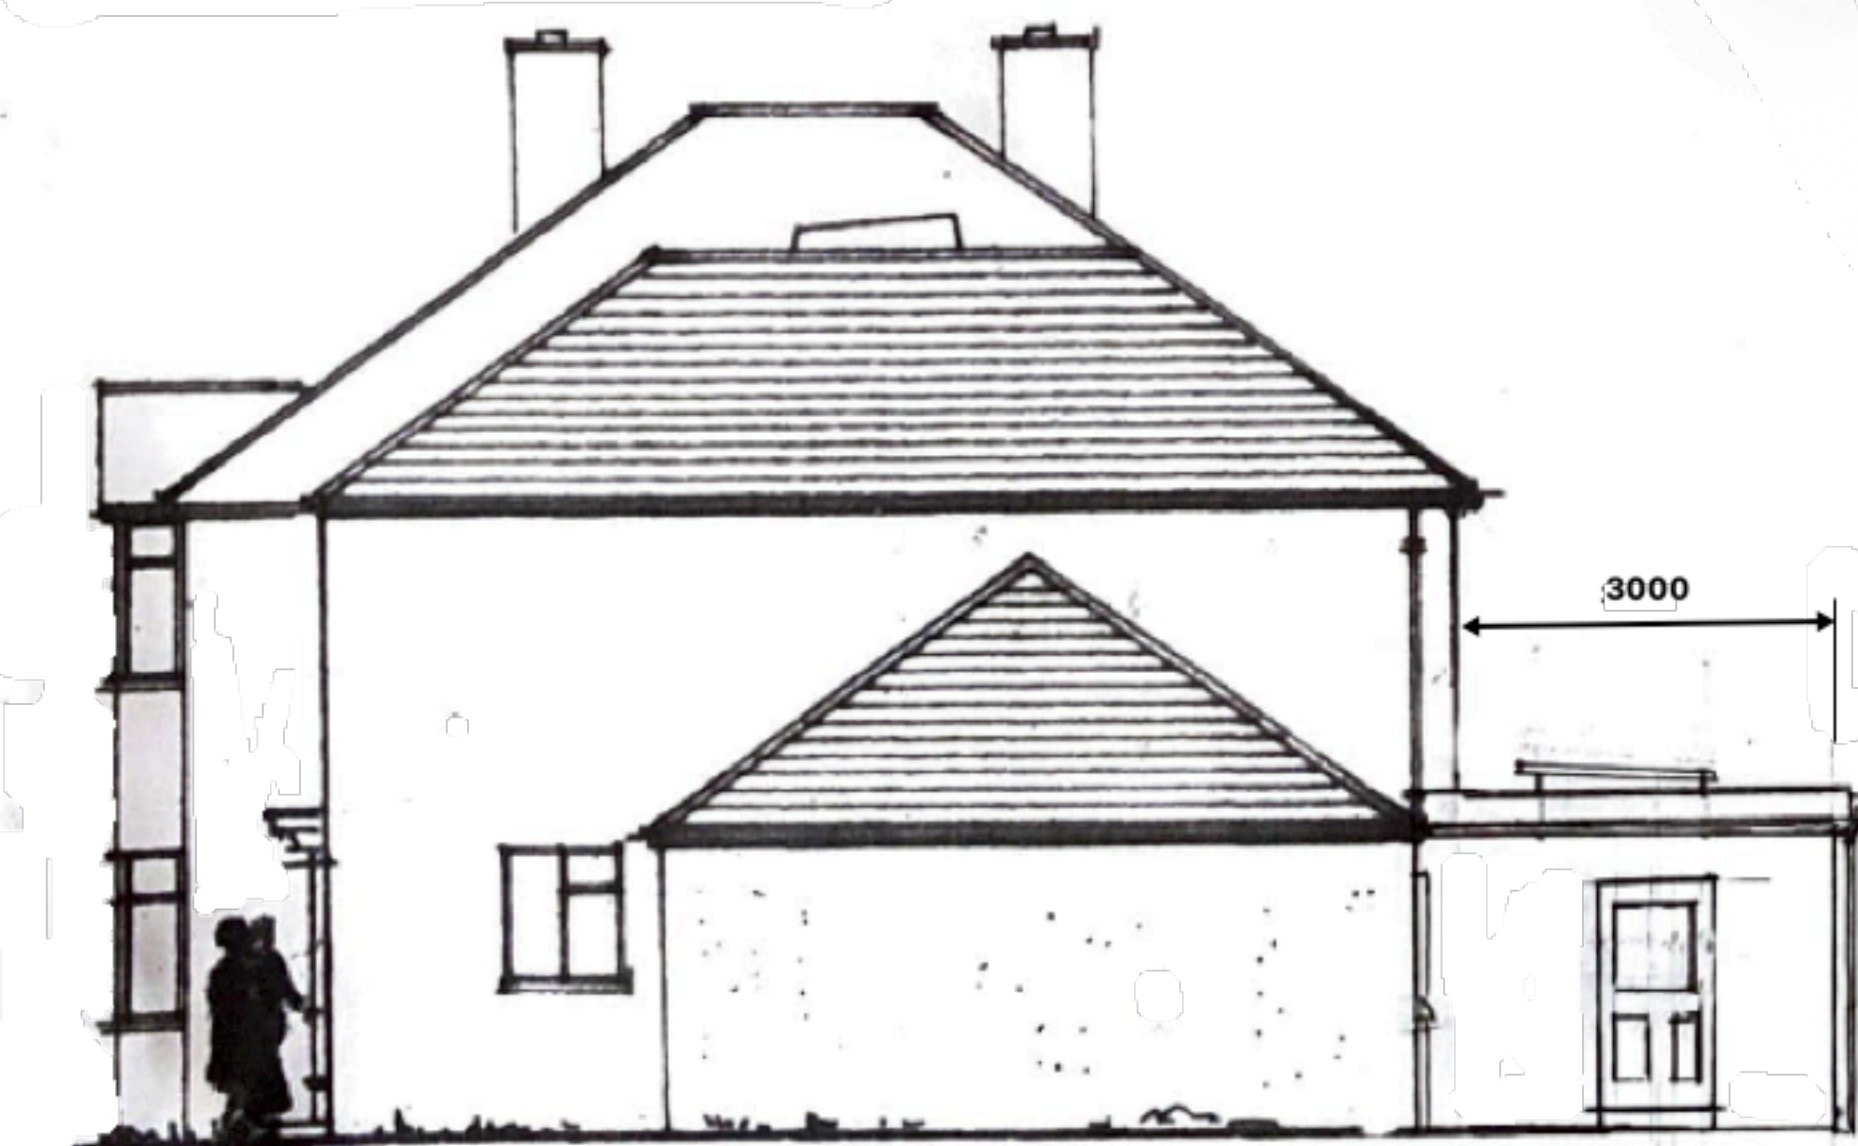

NORTH ELEVATION



WEST ELEVATION

PROPOSED SINGLE STOREY EXTENSION
 NO 1 CHURCH ORCHARD ST PETERS RD
 MAYLING ISLAND PORT
 DRAWING NO 2 SCALE 1:100
 PROPOSED ELEVATIONS.