



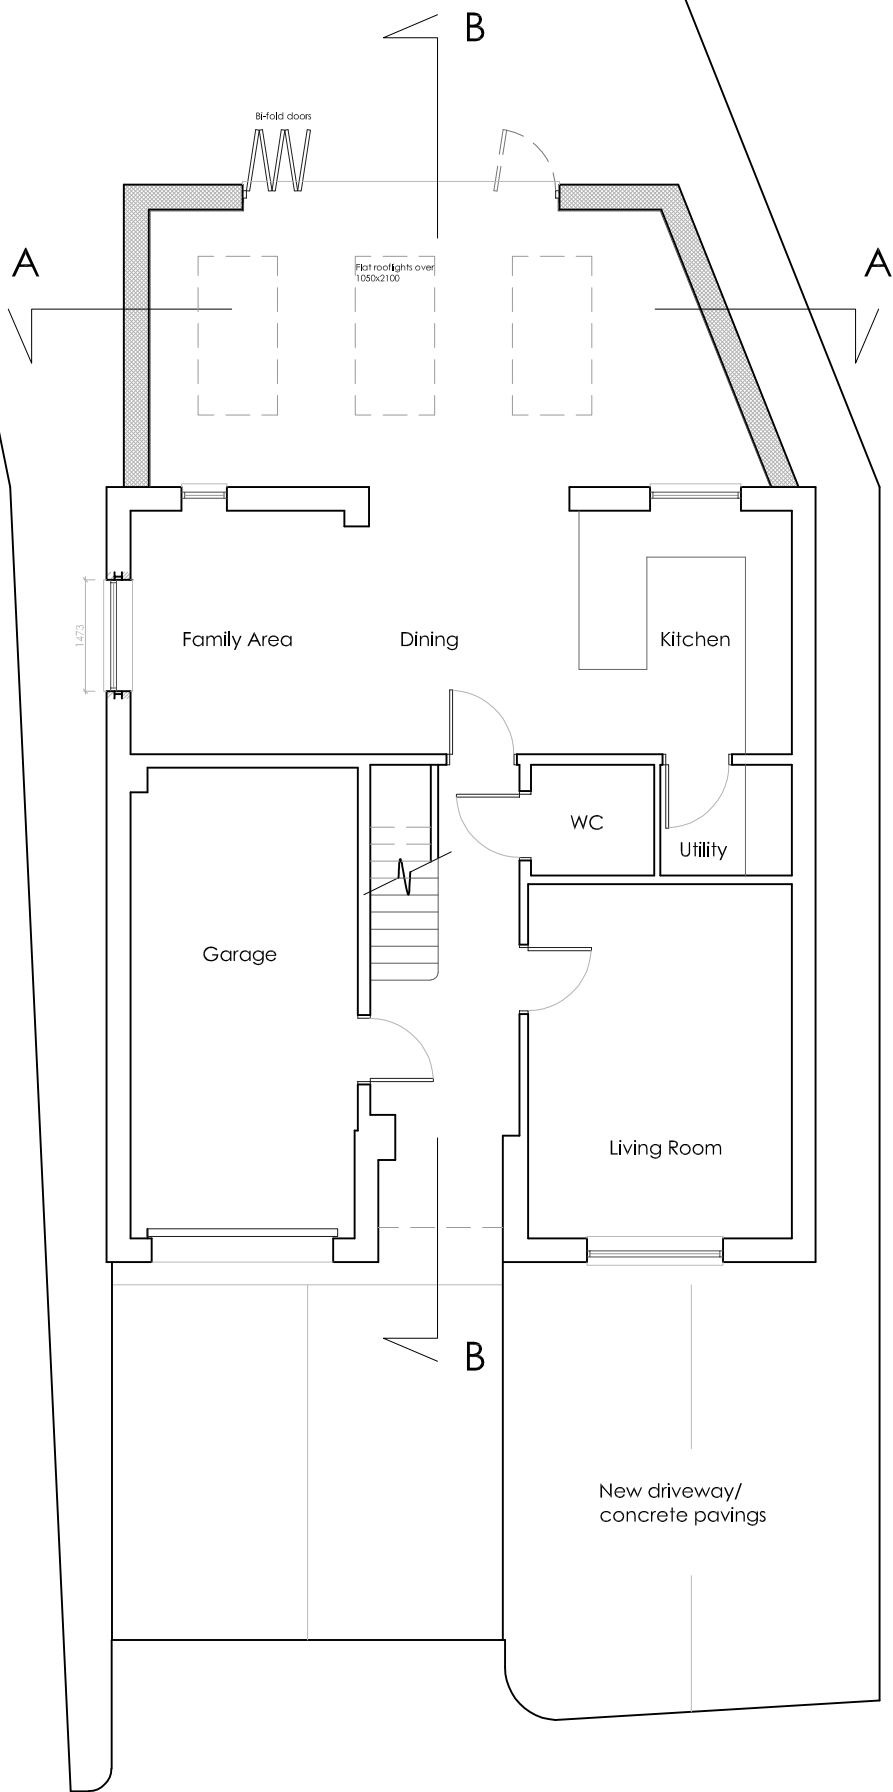


KEY

- Existing walls retained
- Existing walls to be taken down
- New walls



Scale in metres

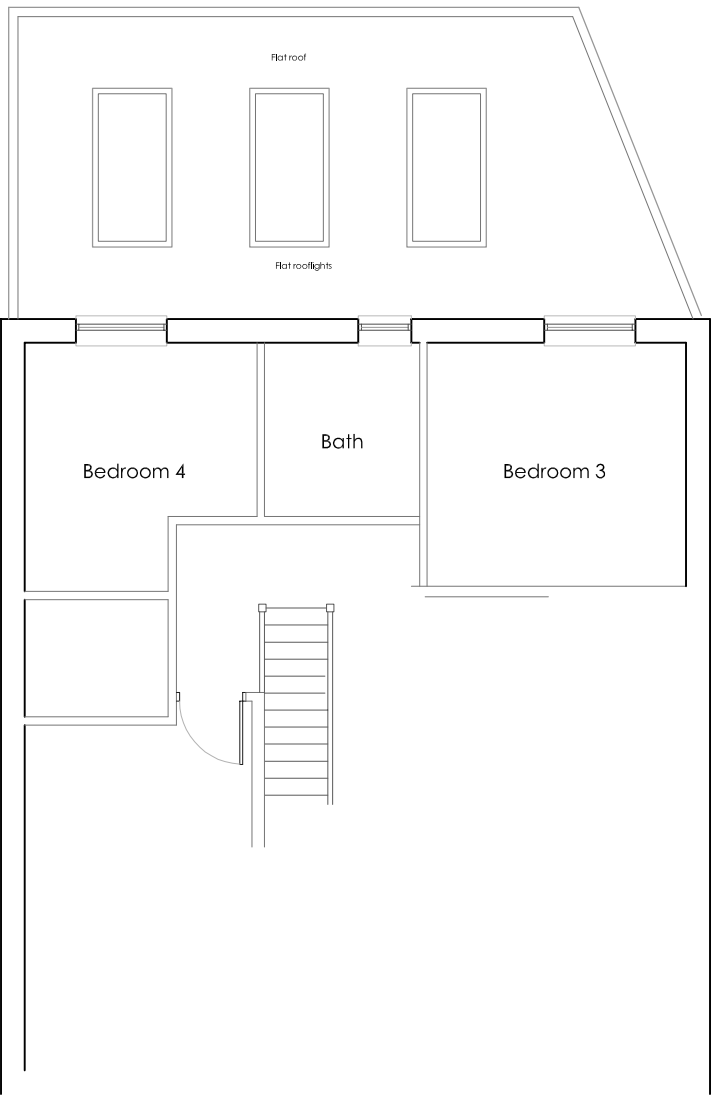 

First floor Plan

Ground floor Plan

DRAWING
As Proposed
Floor plans

NUMBER 202110.PAp 01
REVISION
SCALE 1:100 @ A3
DATE October 2021

PROJECT
Proposed extension and alterations at 4 Wren Grove
Havant PO9 5FL

CLIENT
Kevin Holdaway

Benjamin Favier Architects

23 Twitten Way Worthing BN14 7JU T. 01903 209635 M. 07946 380099

