
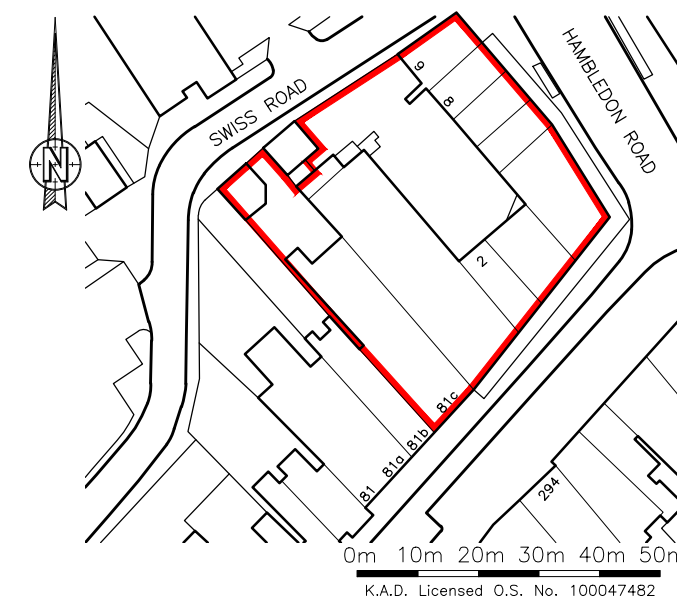


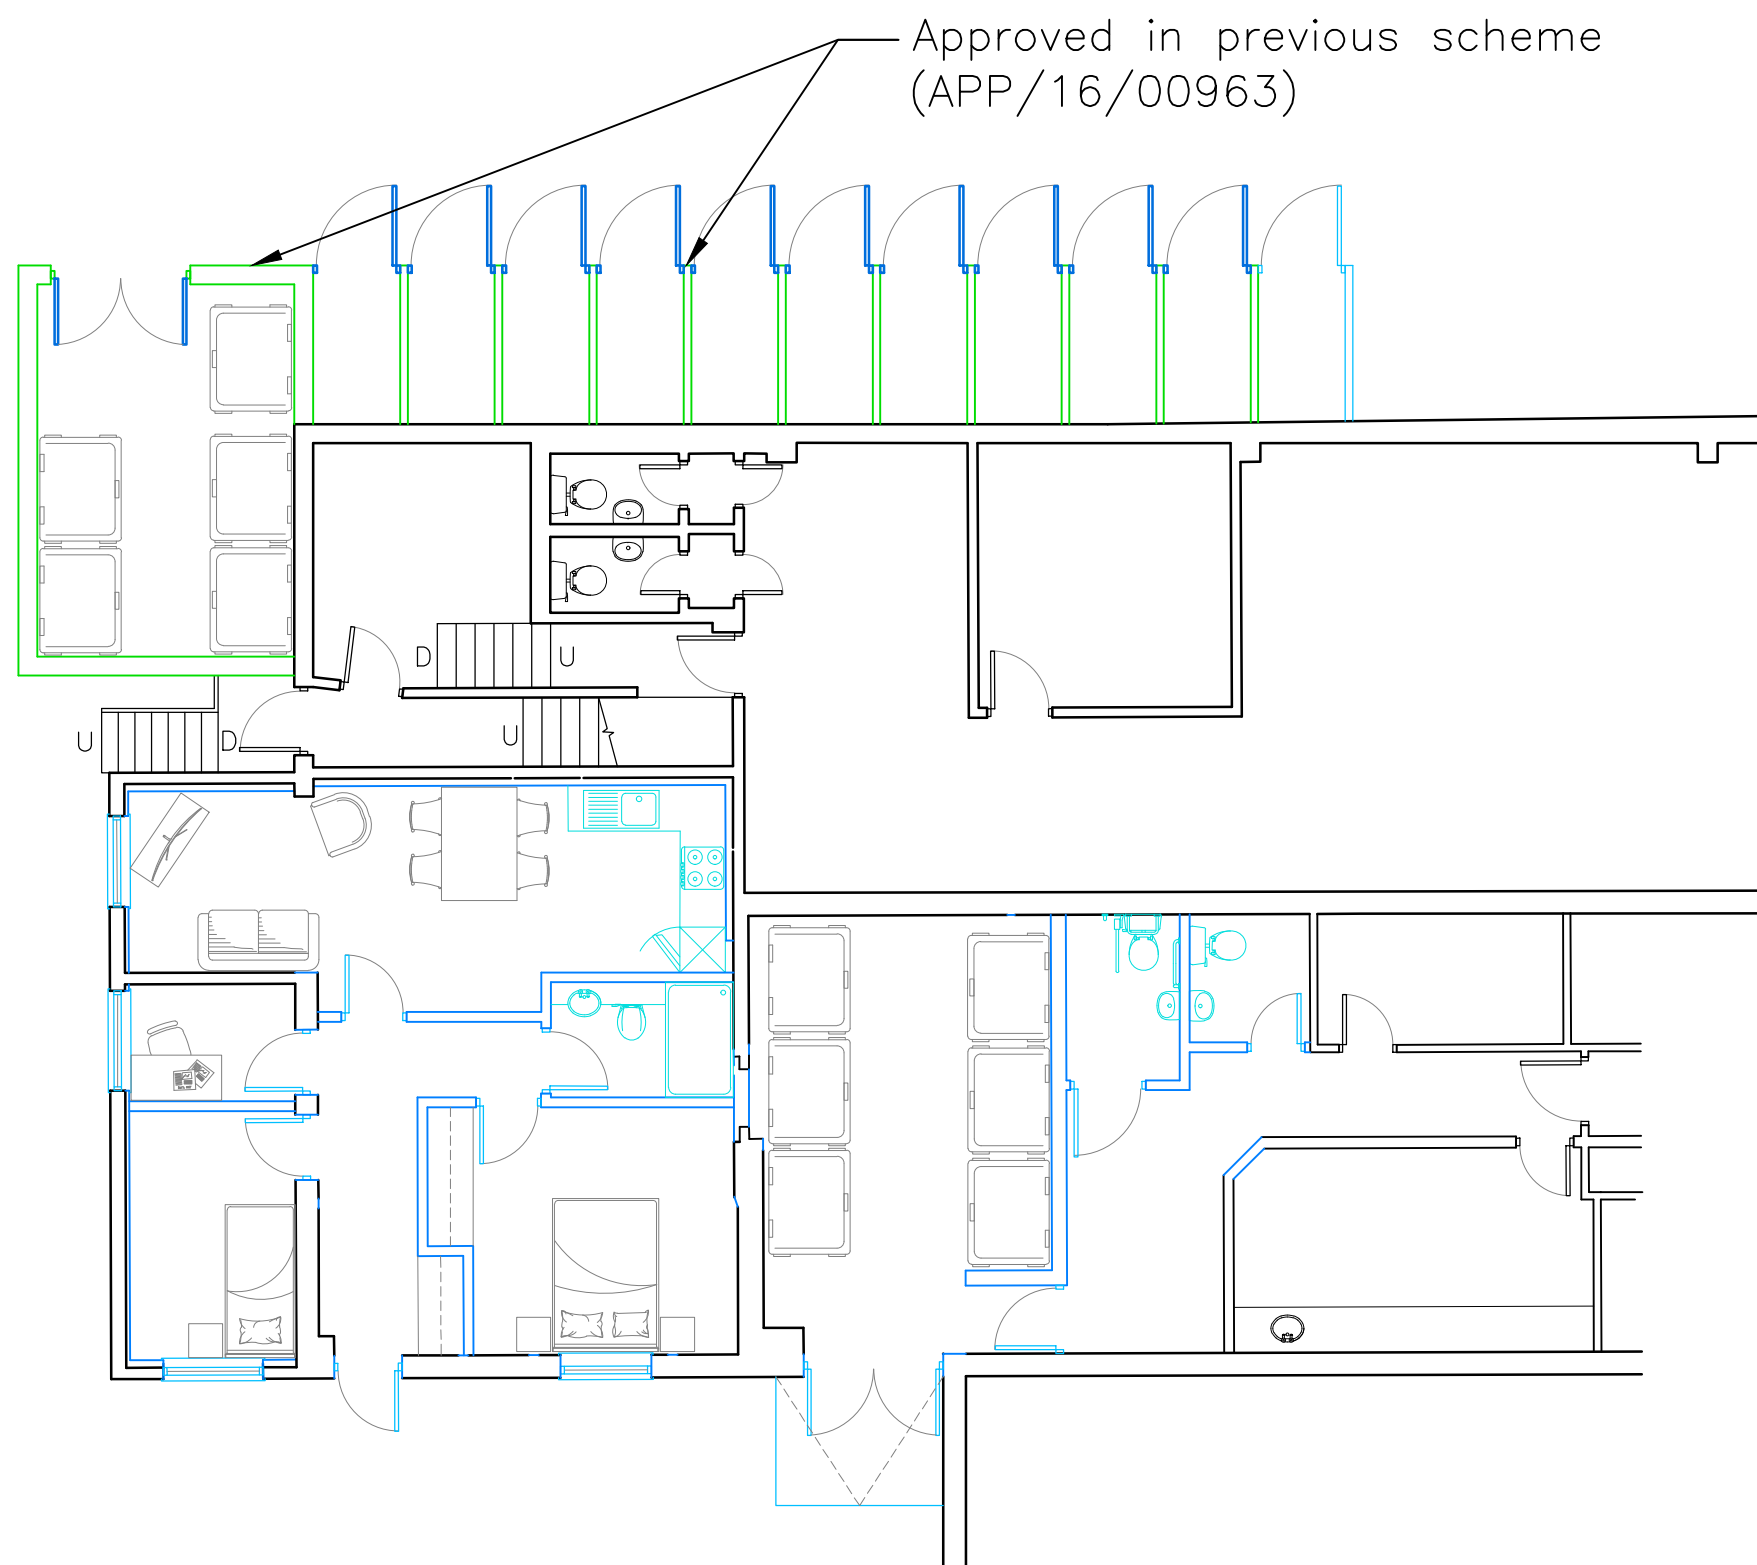

Rev	Revision					By	Date

K.A.D. Ltd.
 First Floor Unit 7
 The Quarterdeck
 Port Solent
 PO6 4TP

T: 01489 660194
 E: admin@k-a-d.co.uk
 W: www.k-a-d.co.uk

Client

W D KING GROUP

Project

UNIT 1 CLOCKHOUSE
WATERLOOVILLE
PO7 7HE

Drawing

PROPOSED FLOOR PLAN

Scale 1:100@A3	Date APR 2022
---	--

Project no.	Sequential	Bldg/Floor	Detail	Rev
KAD	02	A	PP	F