




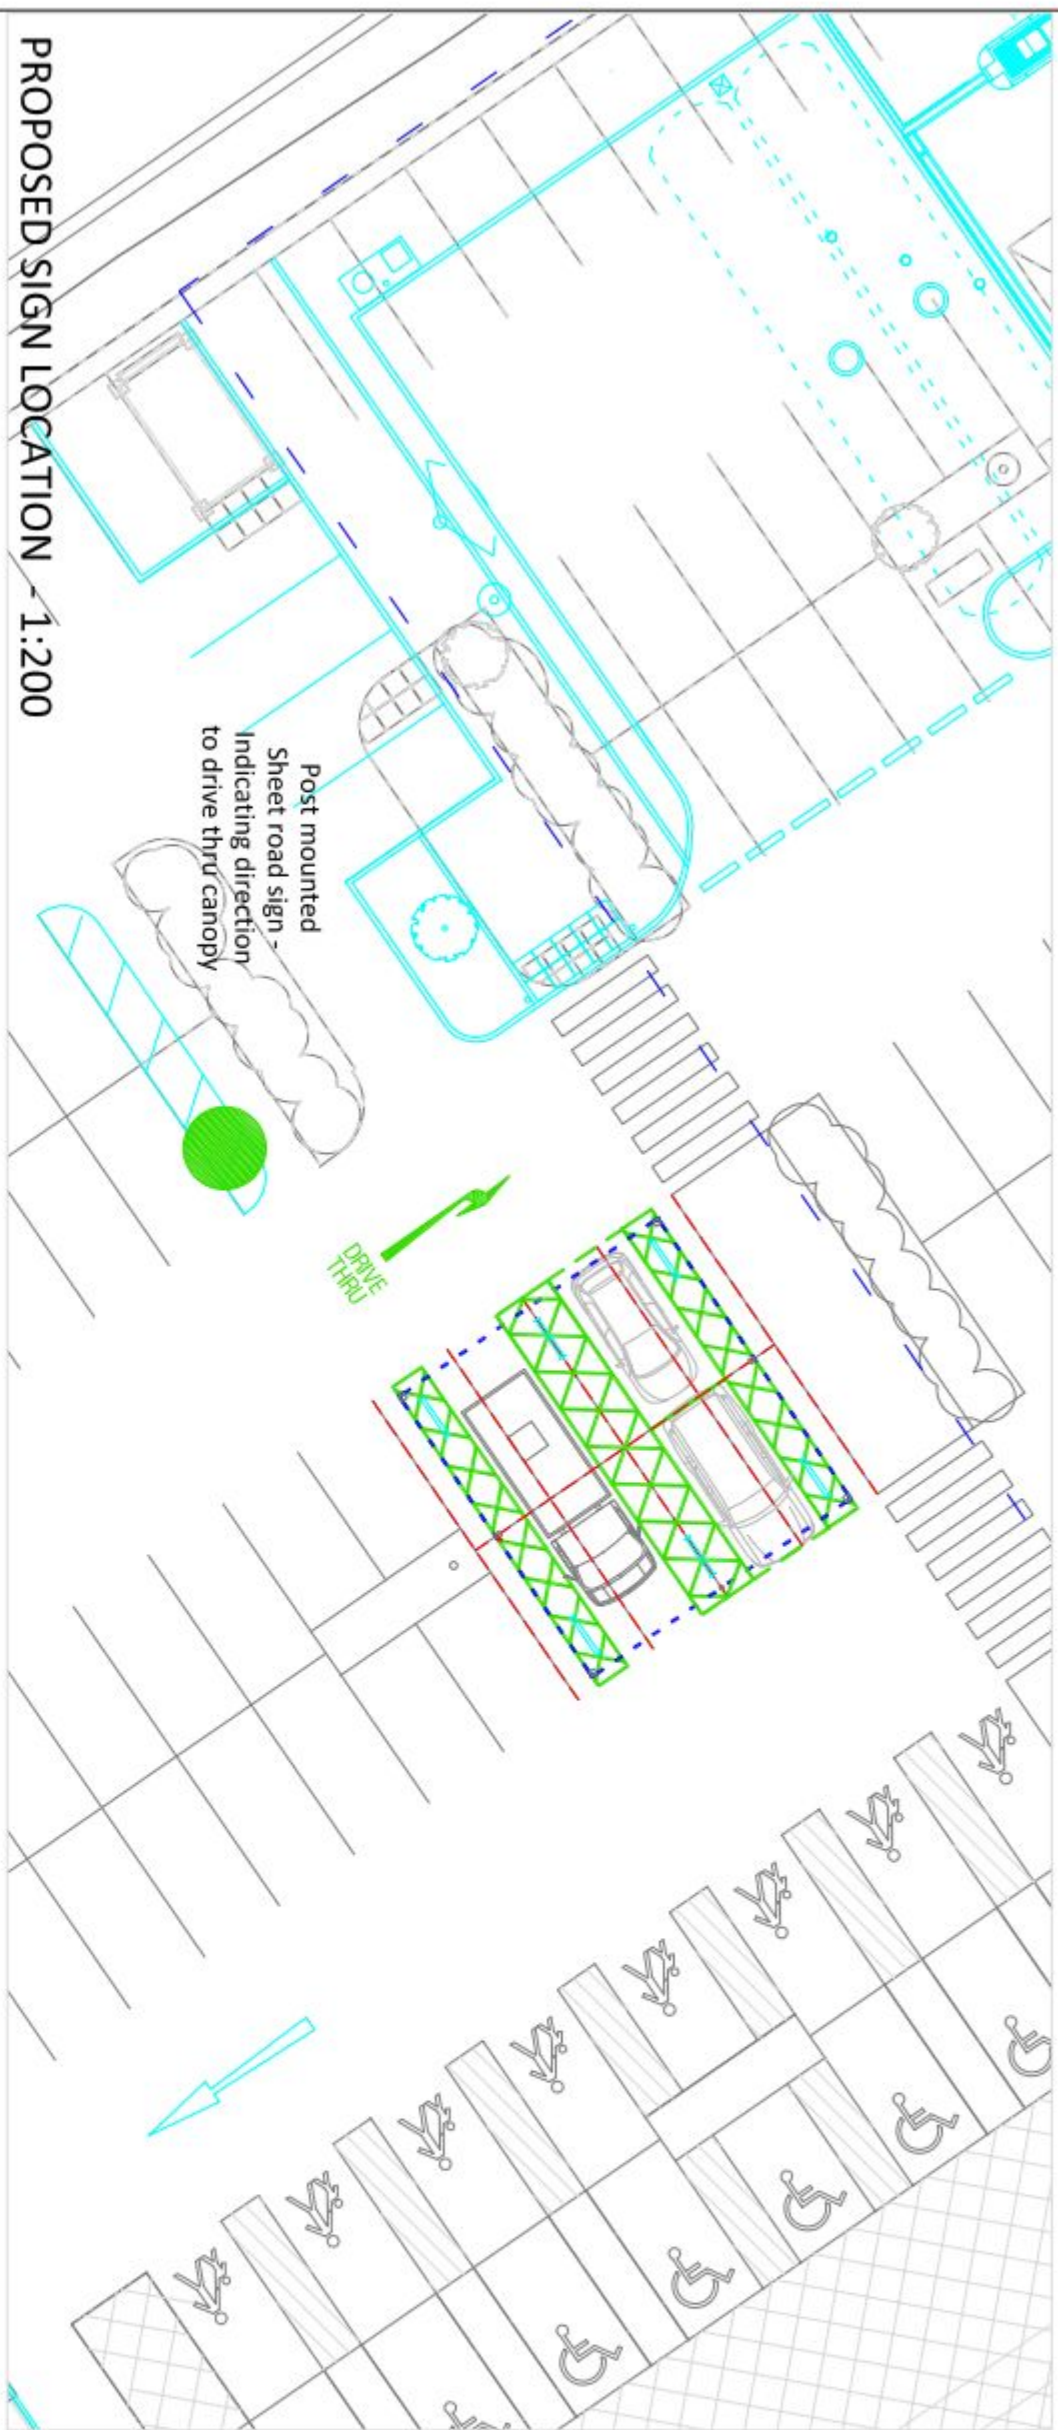

PROPOSED SIGN LOCATION - 1:200

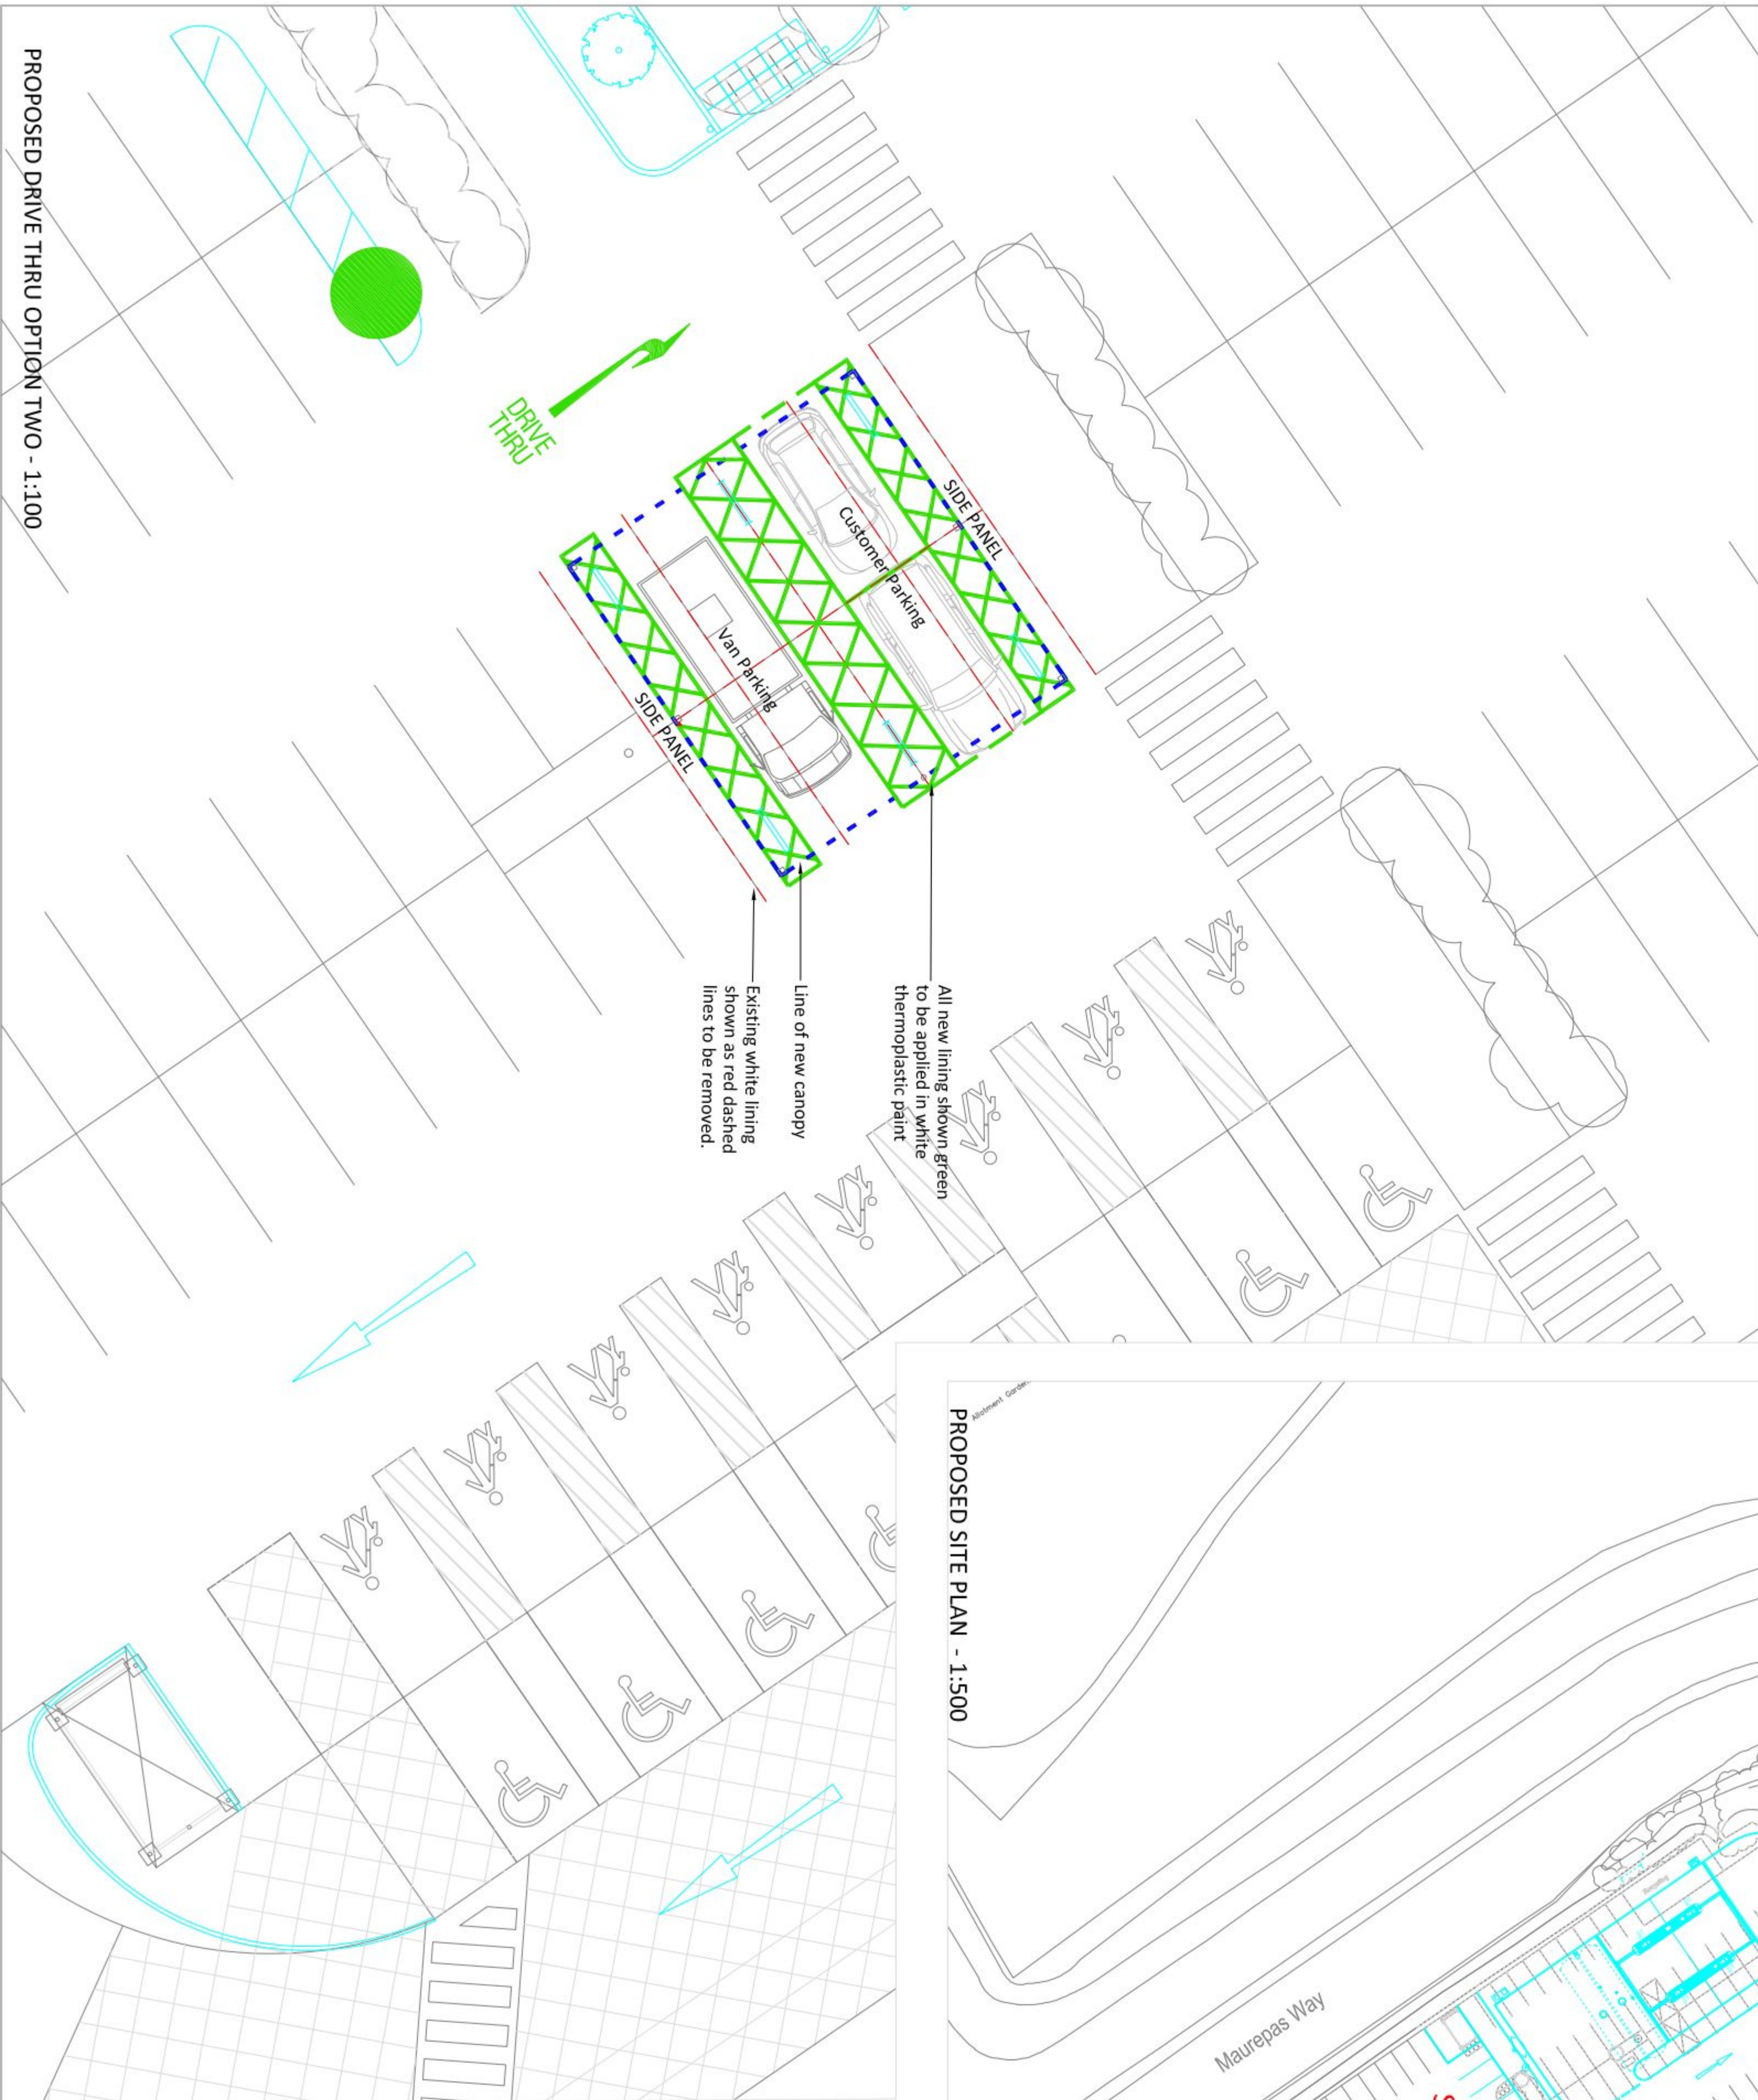

PROPOSED DRIVE THRU OPTION TWO - 1:100

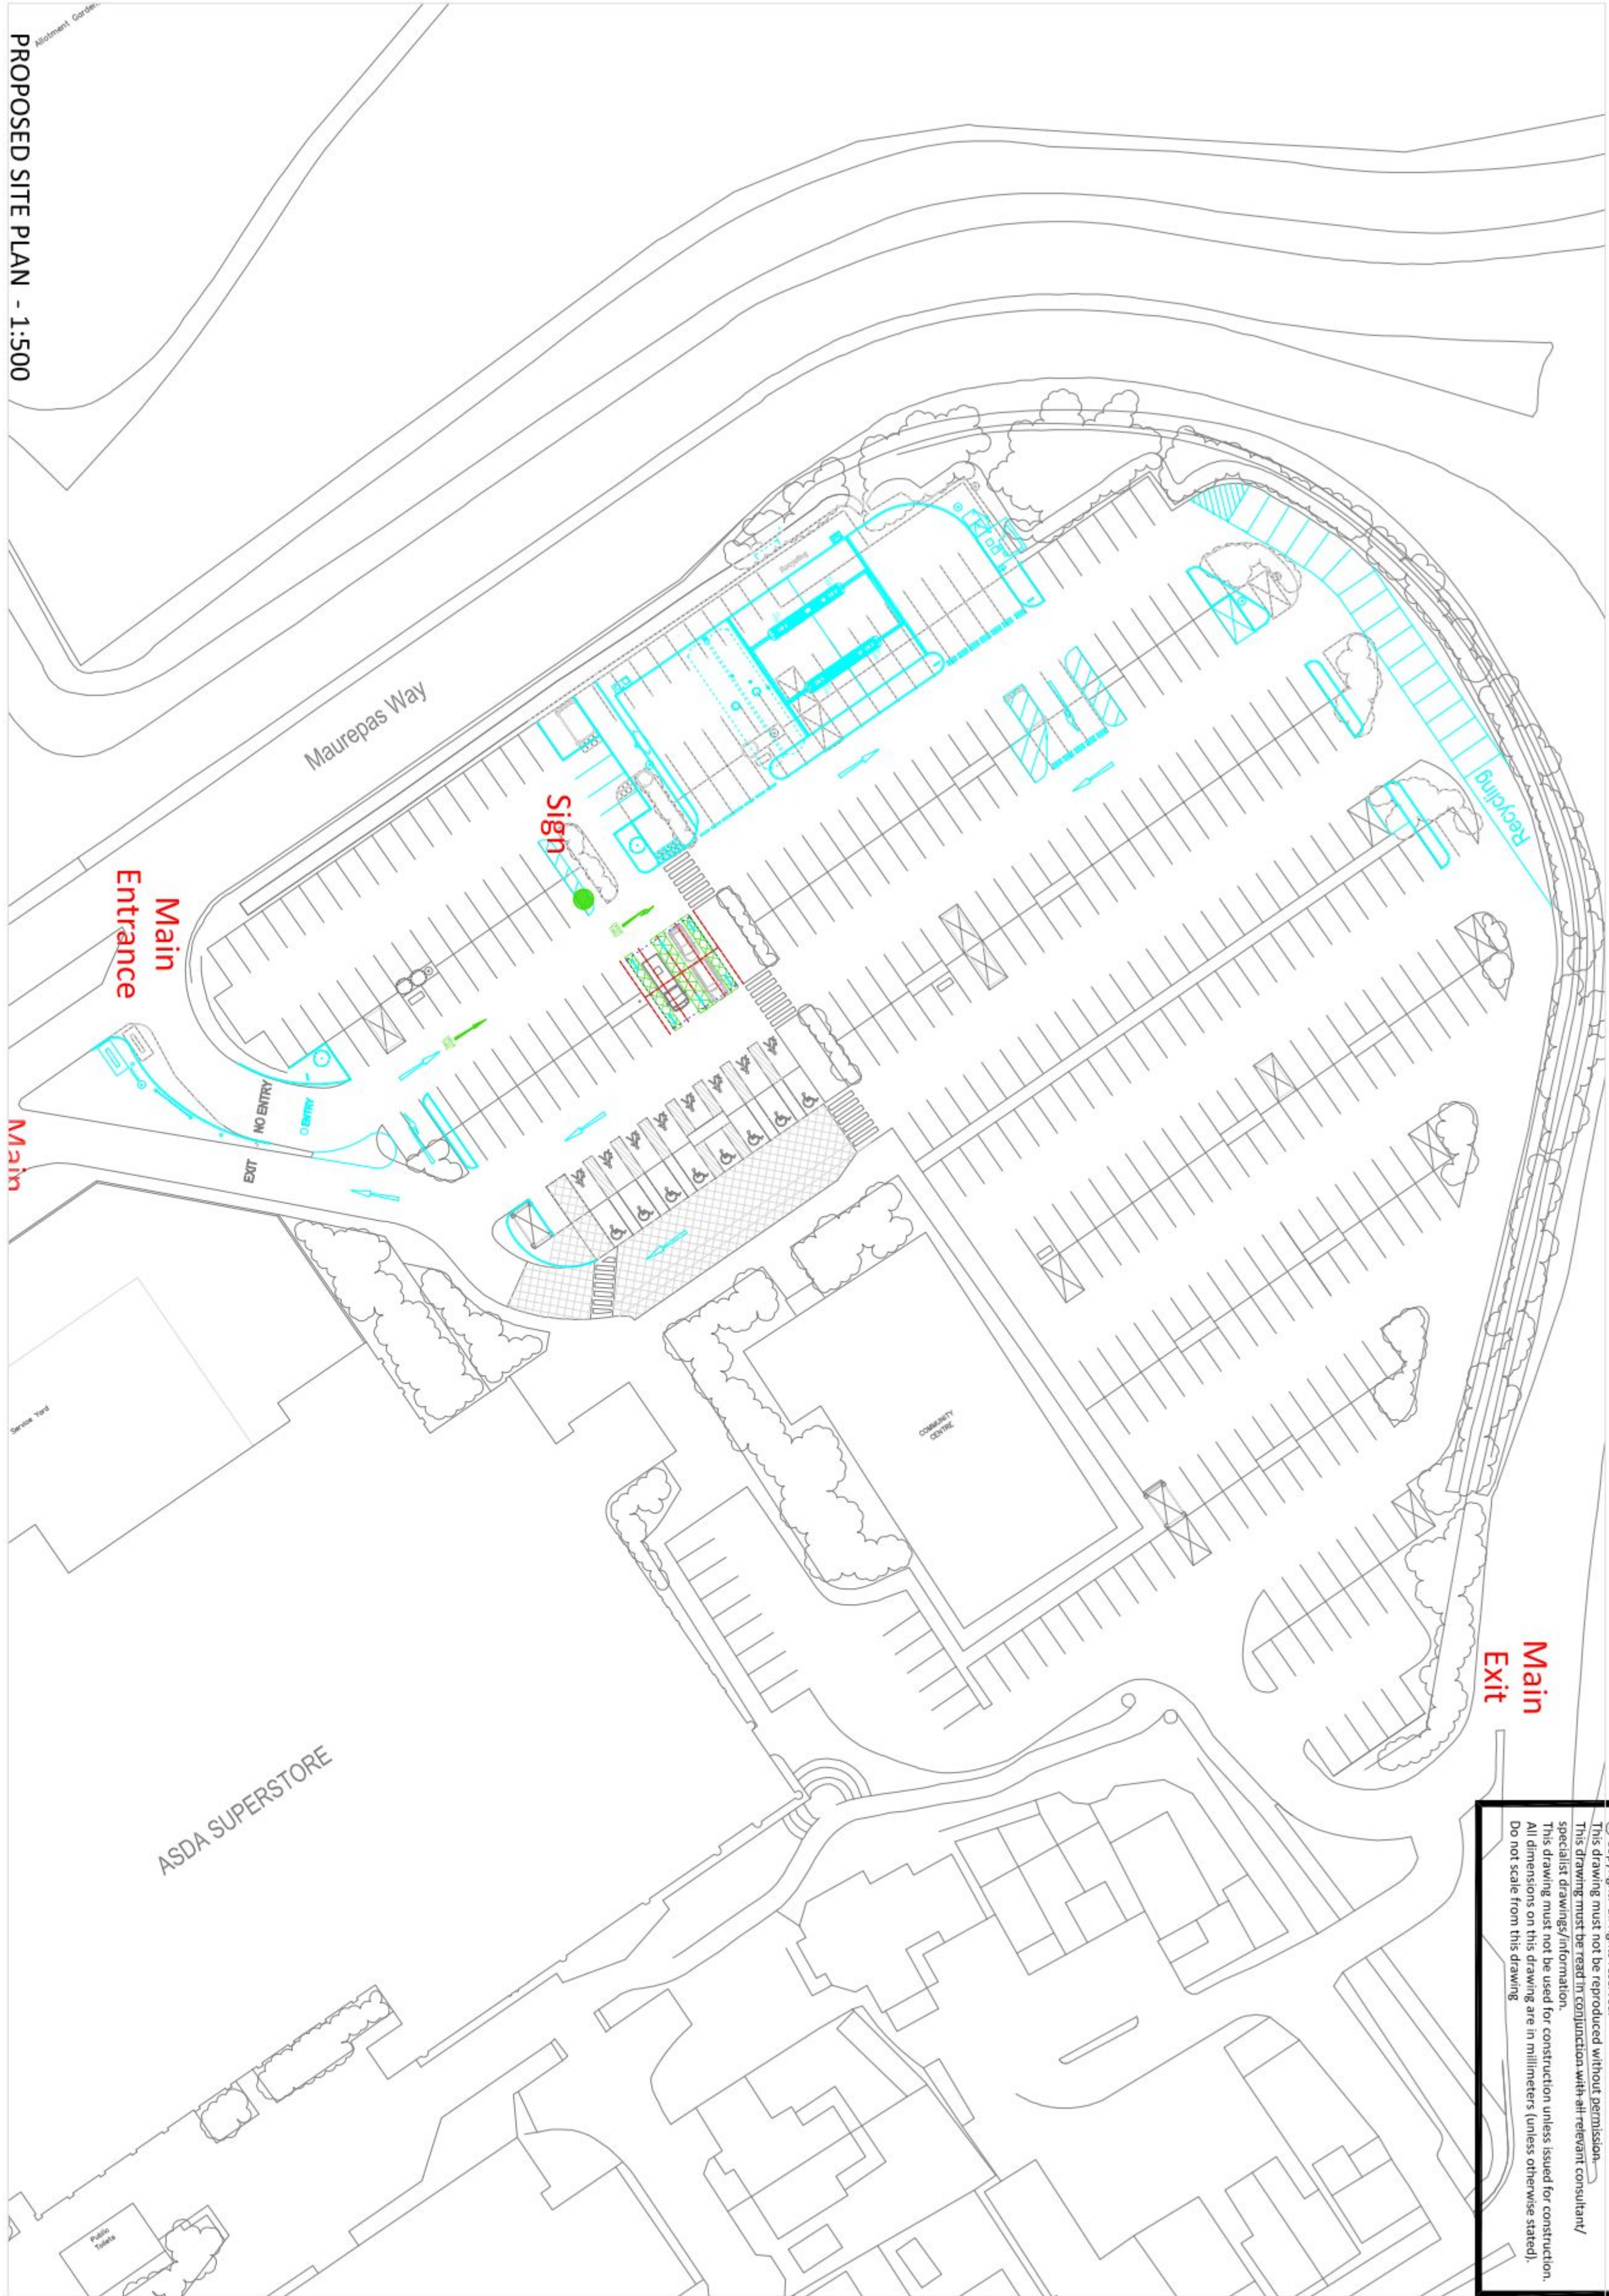

PROPOSED SITE PLAN - 1:500

© Copyright: all rights reserved.
This drawing must not be reproduced without permission.
This drawing is a preliminary design and is not intended for construction.
This drawing must not be used for construction unless issued for construction.
All dimensions on this drawing are in millimeters (unless otherwise stated).
Do not scale from this drawing.

Rev	Date	Amendment	By
Status			
PLANNING			
Project No	0636.4188	Dwg No	(0)011
Rev	-		
Dwg Title			
Proposed Layout Plan			
Date	July 2013	Scale	Varies @ A1
By	SL	Checked	TG
Project			
Asda Waterlooville			
Grocery Collection - Drive Thru			
Client			
 SAVE YOU MONEY EVERY DAY			
 Genetec Project Services			
2 Pelion Place Bradley Business Park Dyson Wood Way Huddersfield HD2 1GT Tel: 01484 422219 Fax: 01484 513617			