




EXISTING FRONT (WEST) ELEVATION




EXISTING SIDE (SOUTH) ELEVATION




EXISTING REAR (EAST) ELEVATION

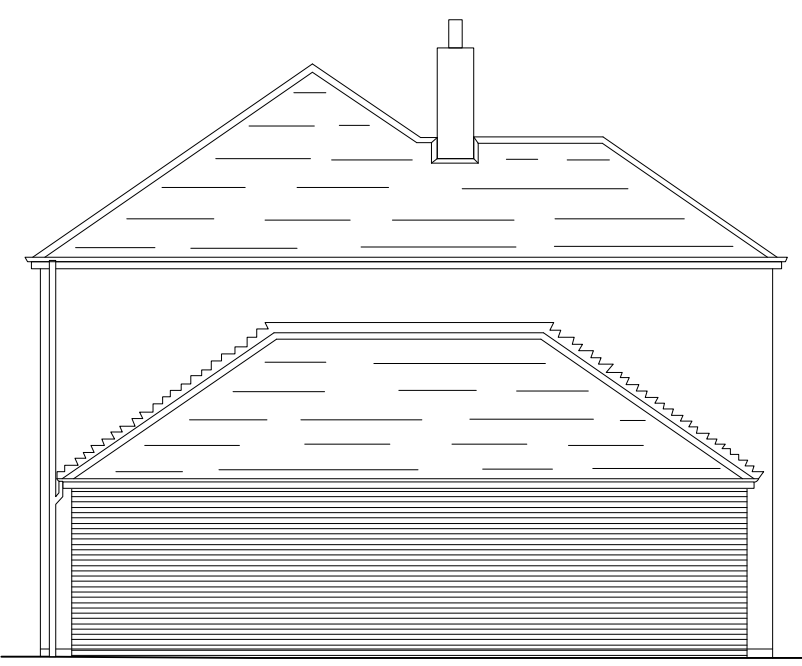


EXISTING SIDE (NORTH) ELEVATION

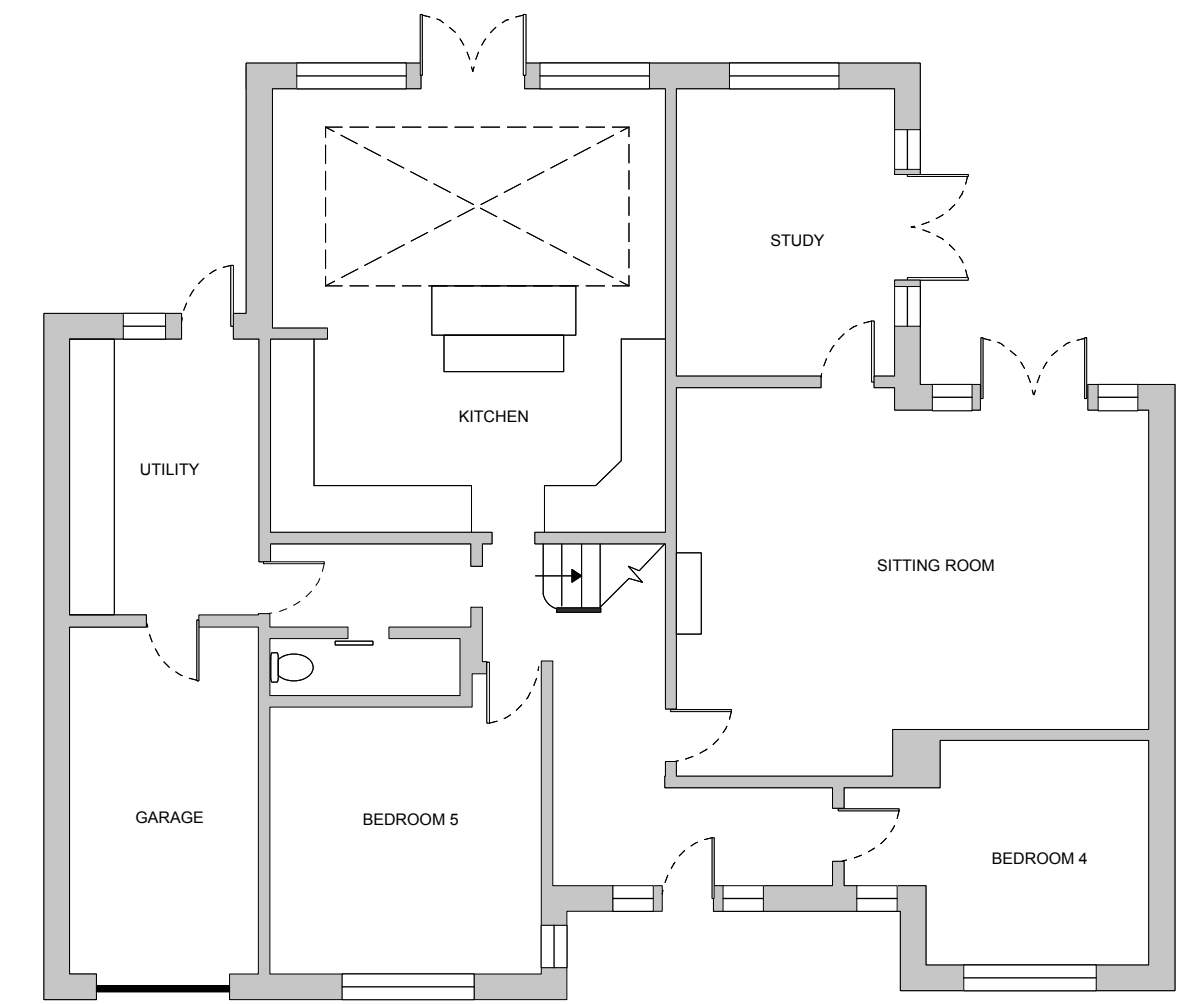


EXISTING GROUND FLOOR PLAN

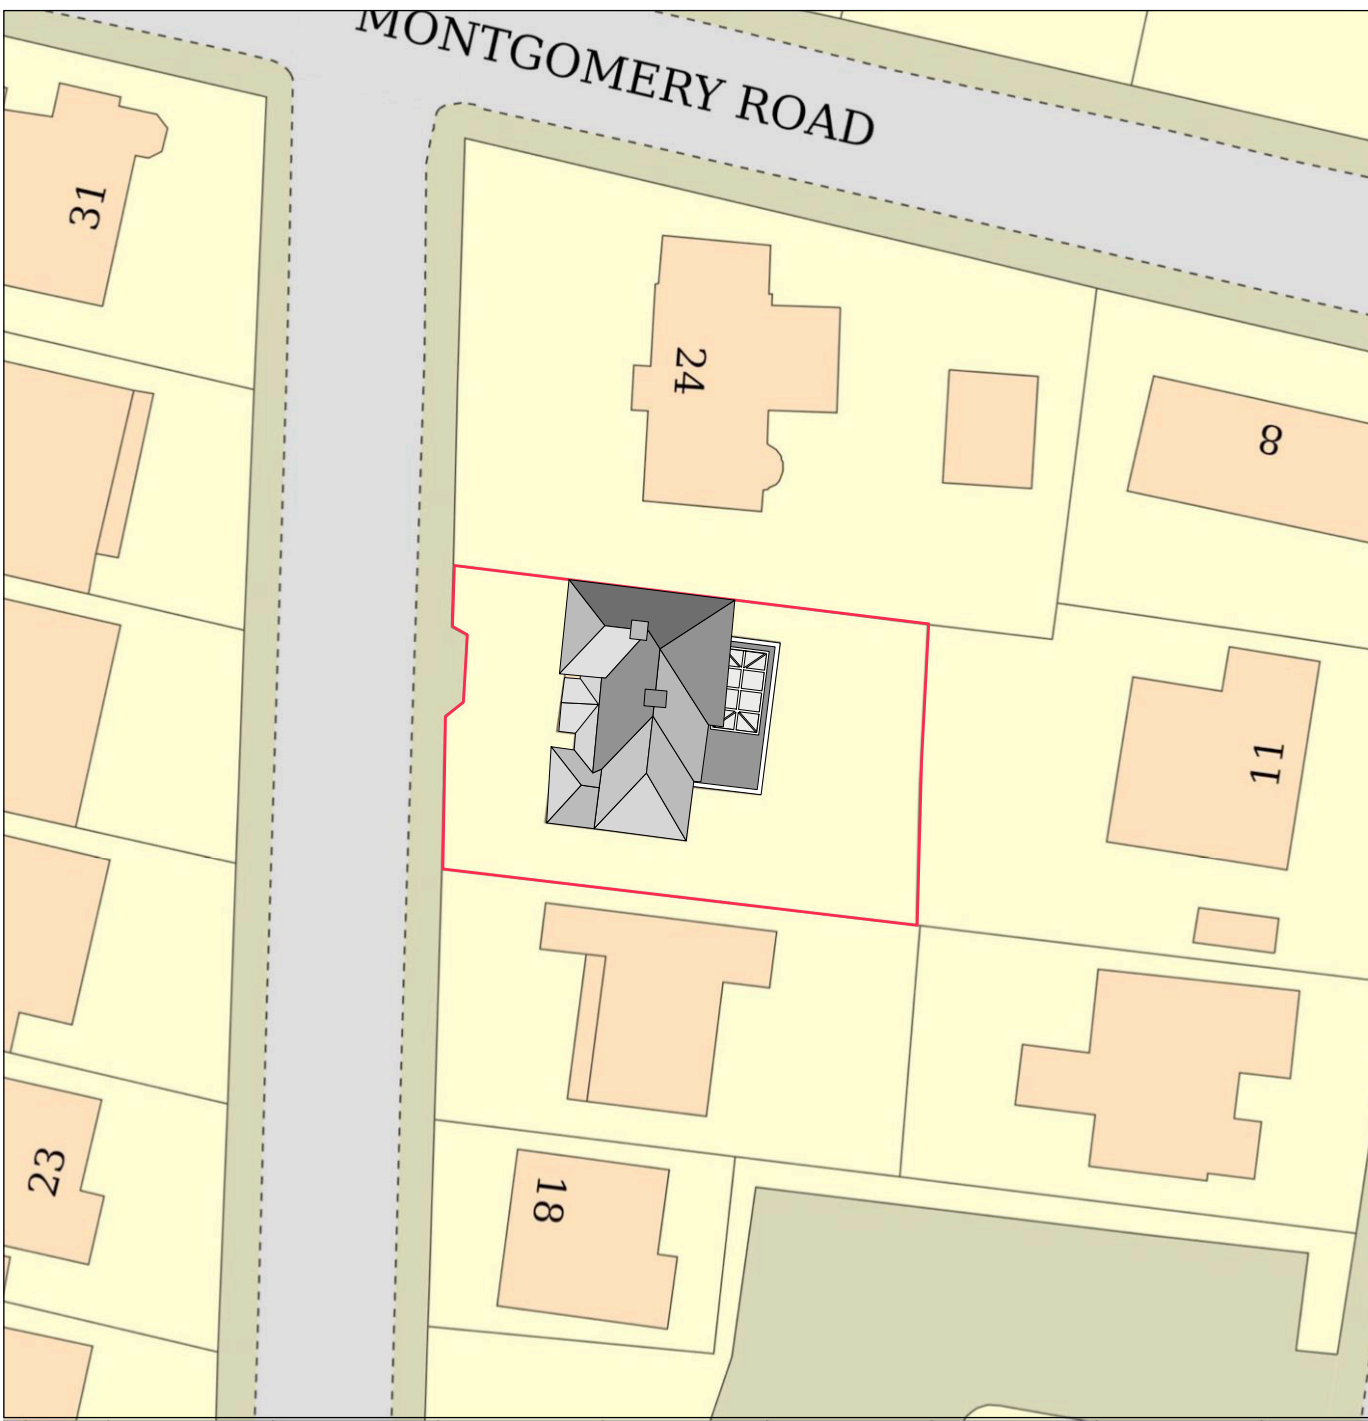

EXISTING BLOCK PLAN - SCALE 1:500 @A1

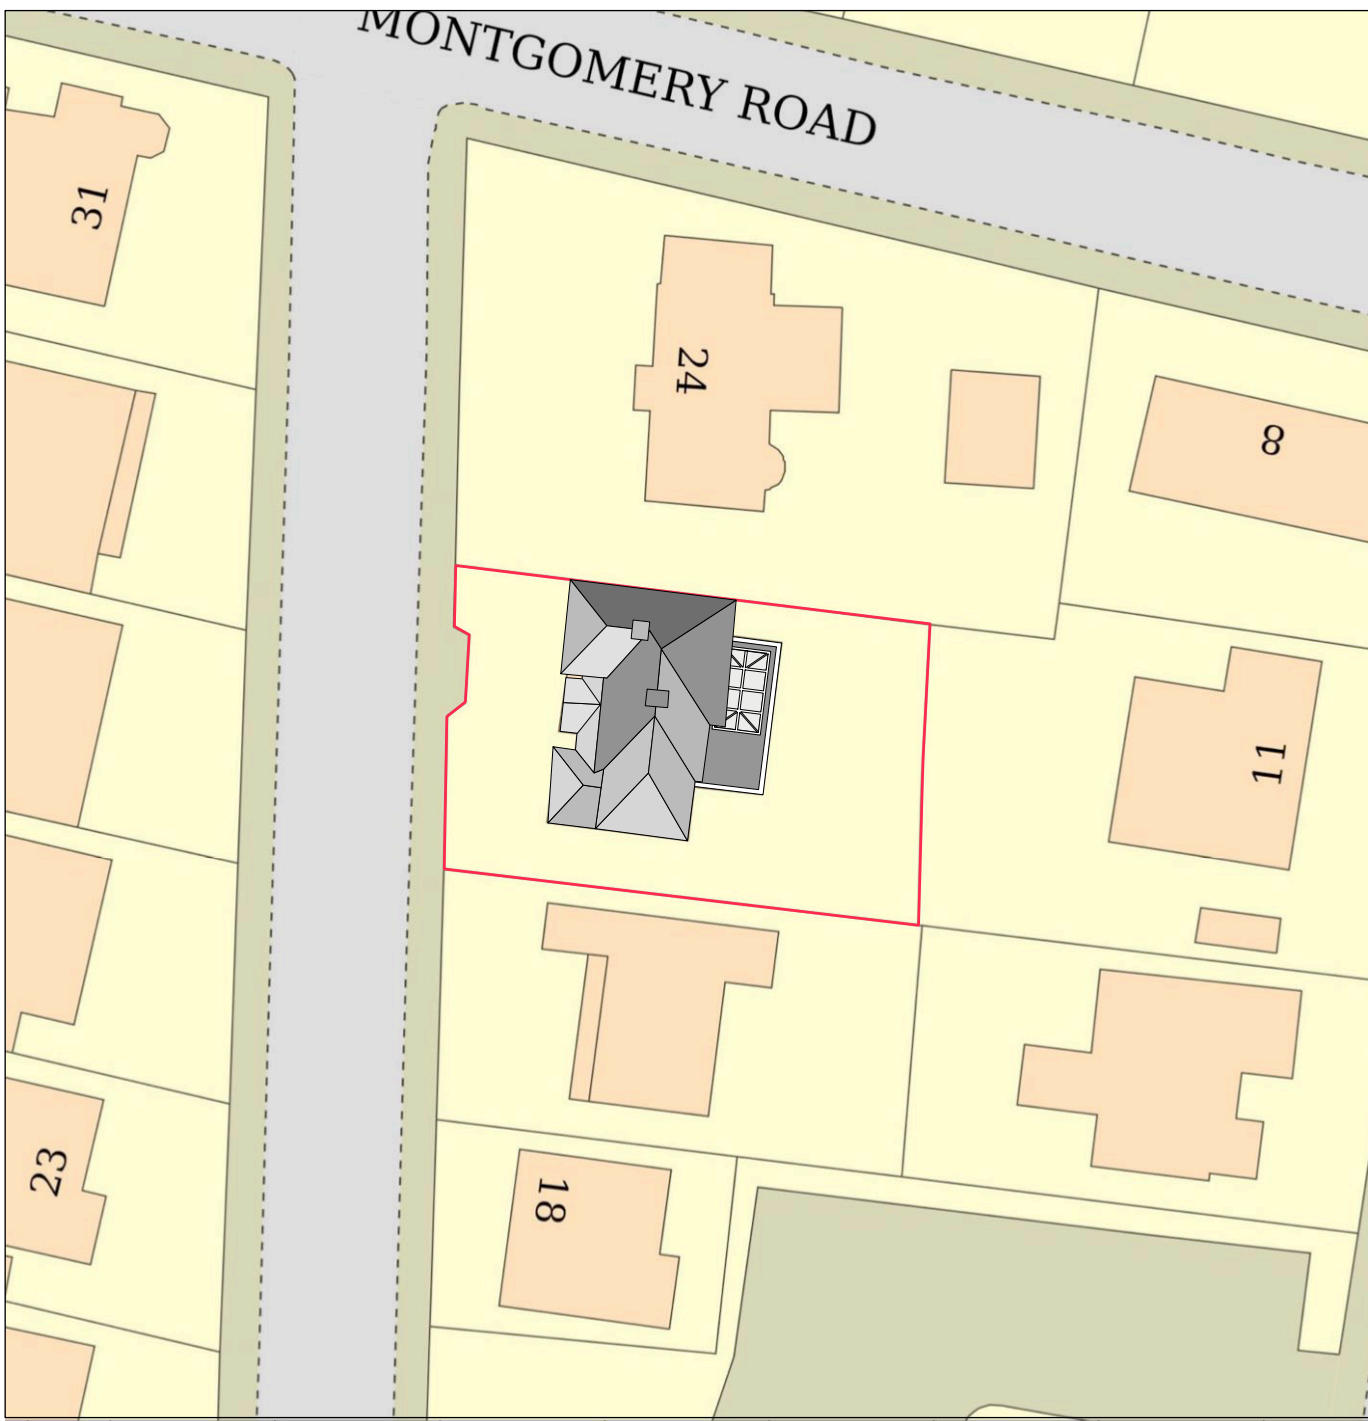

PROPOSED BLOCK PLAN - SCALE 1:500 @A1

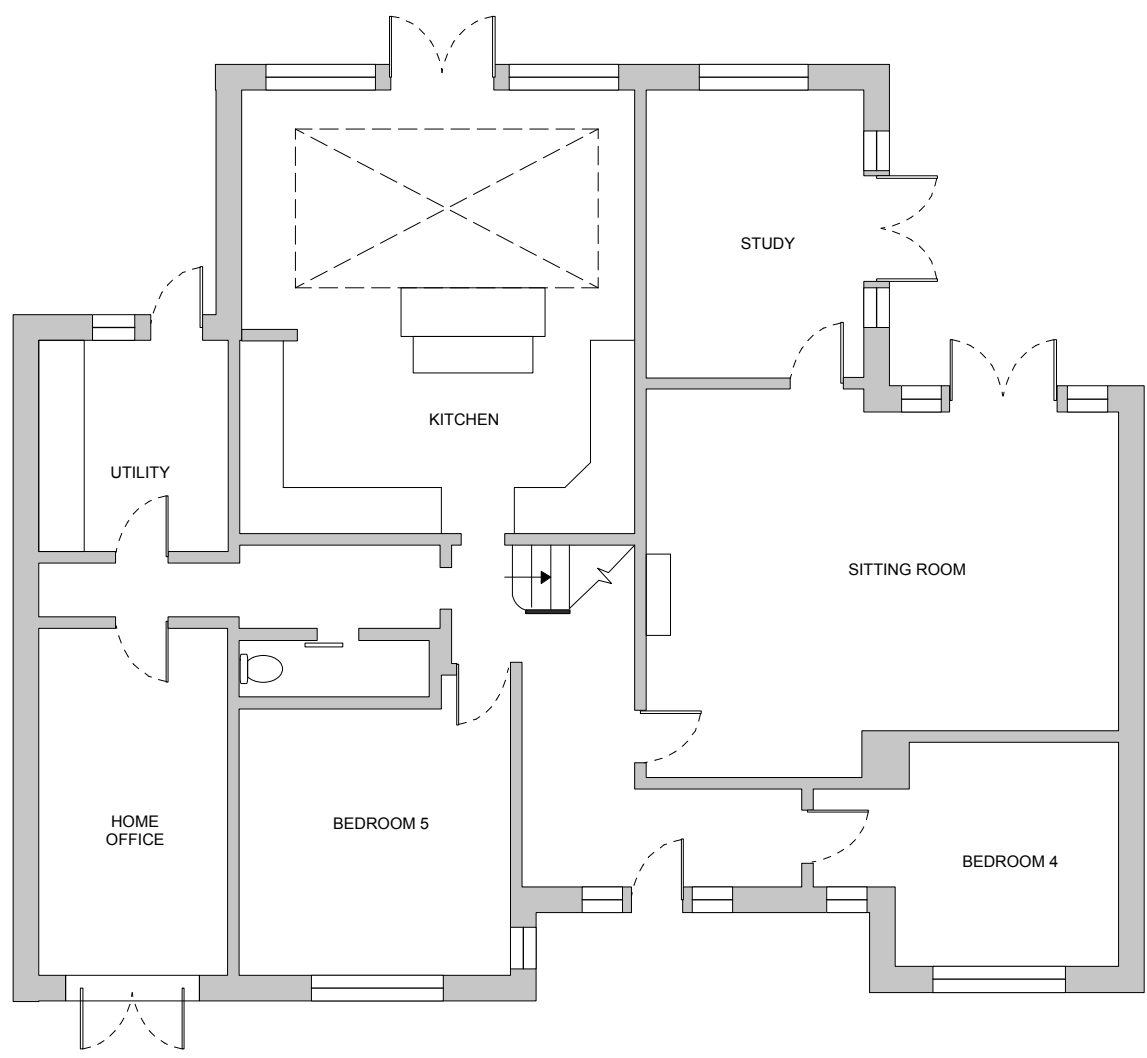

PROPOSED GROUND FLOOR PLAN

NOTES:
NEW FRENCH DOORS TO BE DOUBLE GLAZED, PVC FRAMED
SITE DIMENSIONS ARE TO BE CHECKED BEFORE WORK IS PUT IN HAND



CLIENT: CHRISTOPHER PALMER	
DRAWING TITLE: CONVERSION OF GARAGE INTO HOME OFFICE	
ADDRESS: 22 BELLAIR ROAD HAVANT PO9 2RG	
DATE: APRIL 2022	DRAWING NO: 0.001
SCALE: 1:100 @ A1	
DRAWN BY: CP	




PROPOSED FRONT (WEST) ELEVATION



PROPOSED SIDE (SOUTH) ELEVATION



PROPOSED REAR (EAST) ELEVATION

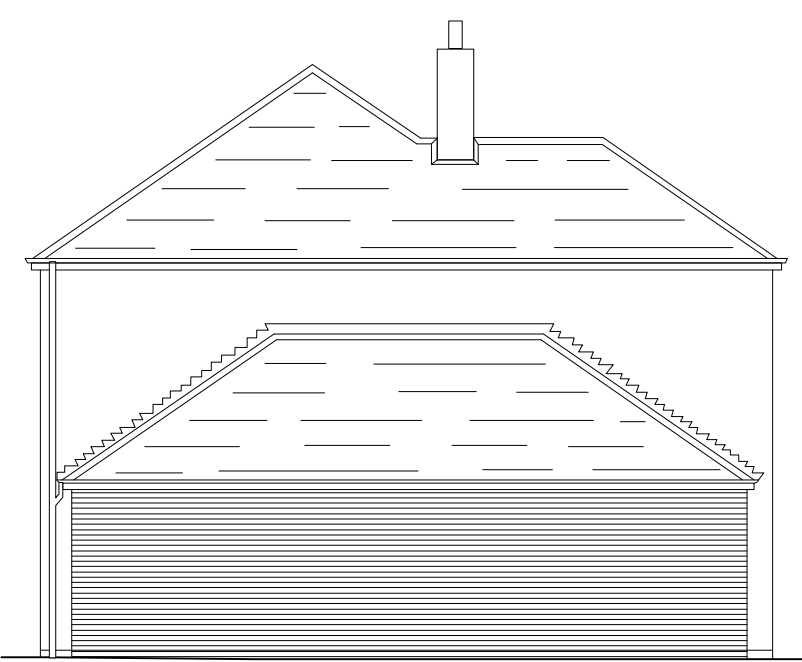

PROPOSED SIDE (NORTH) ELEVATION



LOCATION PLAN - SCALE 1:1250 @ A1