



EXTERNAL AREA : 1824 sq.m.
INTERNAL AREA : 1720 sq.m.

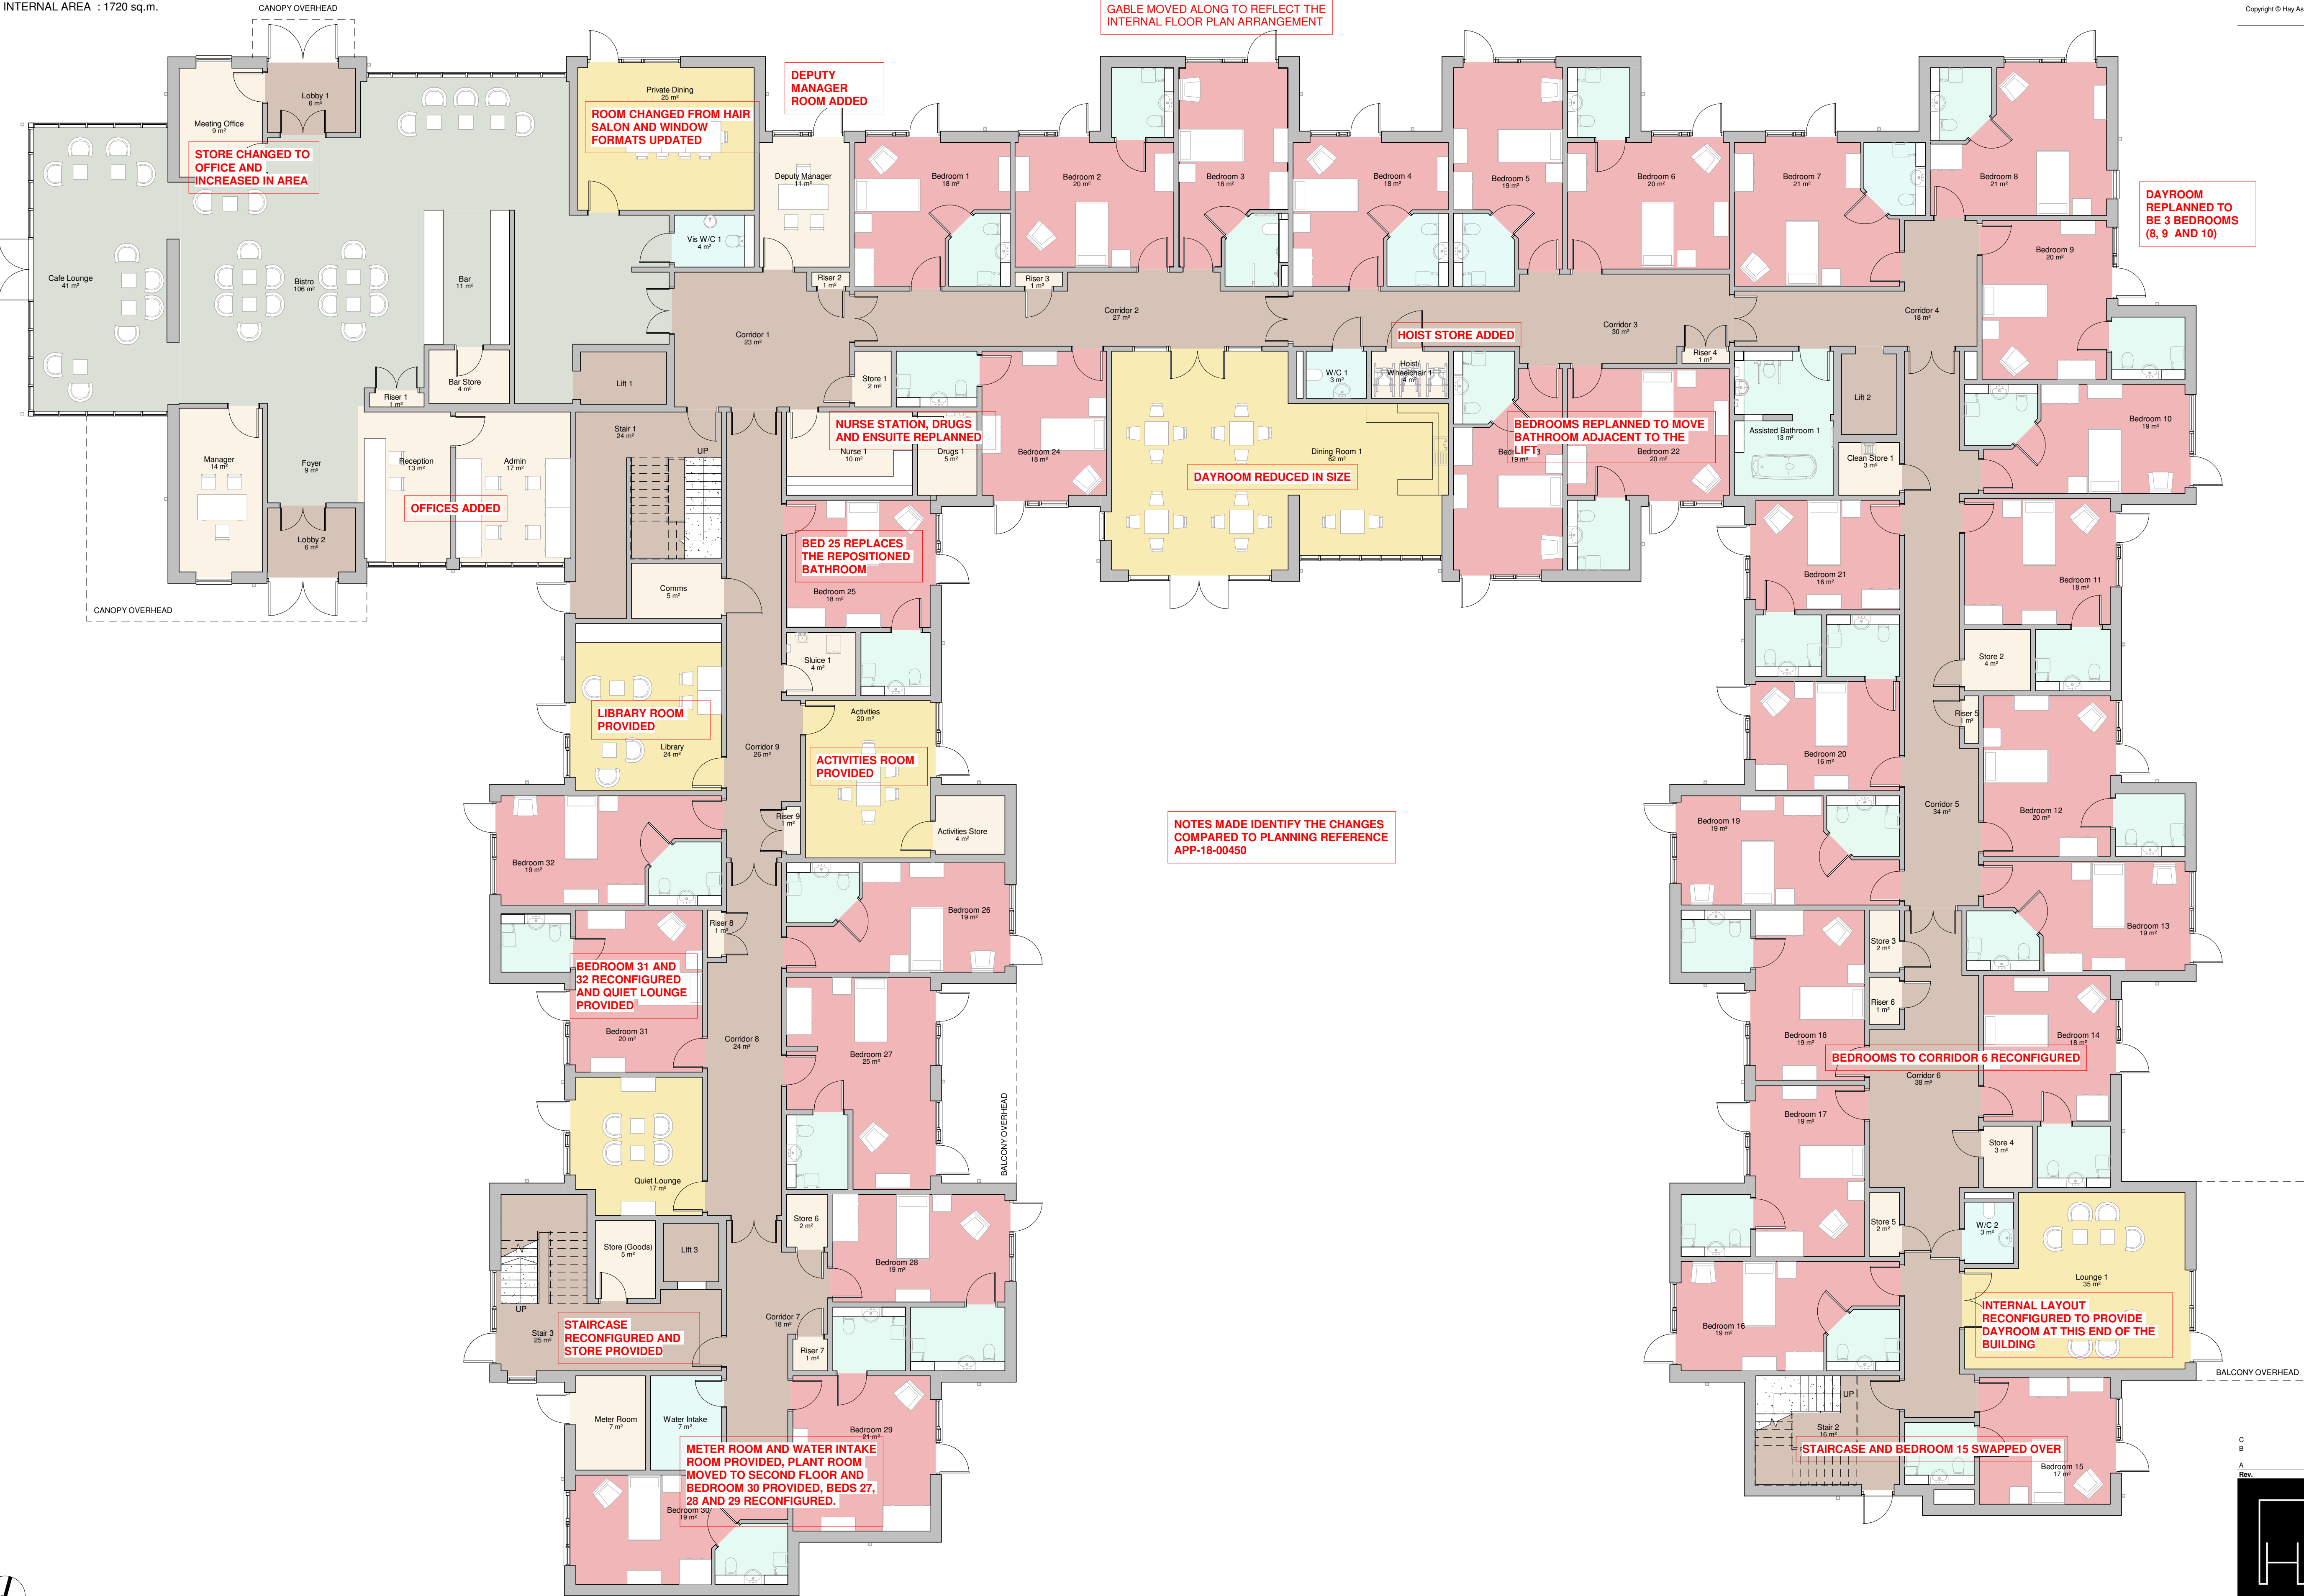

Notes:
This drawing is to be read in conjunction with all other relevant architectural drawings.
Drawing not to be scaled, use figured dimensions only. All dimensions to be checked on site by the contractor prior to the commencement of any work or specialist production drawing. Any discrepancies to be notified to Hay Associates and further instructions obtained before work is commenced.
Copyright © Hay Associates Limited

NOTES MADE IDENTIFY THE CHANGES
COMPARED TO PLANNING REFERENCE
APP-18-00450

 

CARE HOME - Ground Floor Plan.
1 : 100

C	Colour scheme added: bedrooms numbered	04.02.2022
B	Planning Issue following minor alterations to Floor	07.12.2021
A	Plans and Elevations	26.06.2020
Rev.	Planning Issue	
	Note:	
	Hay Associates Limited	
	4100 Park Approach	
	Thorp Park	
	Leeds	
	LS15 8GB	
	0113 880 5500	
	info@thehayassociates.co.uk	
	www.thehayassociates.co.uk	
Client	Halebourne Group	
Project	Land at Bedhampton	
Title	CARE HOME- Ground Floor Plan	
Scale @ A1 1 : 100	Date June 2020	Drawn by LH
Project No. H213	Drawing No. 596A.01	Revision C
	Status	Planning