

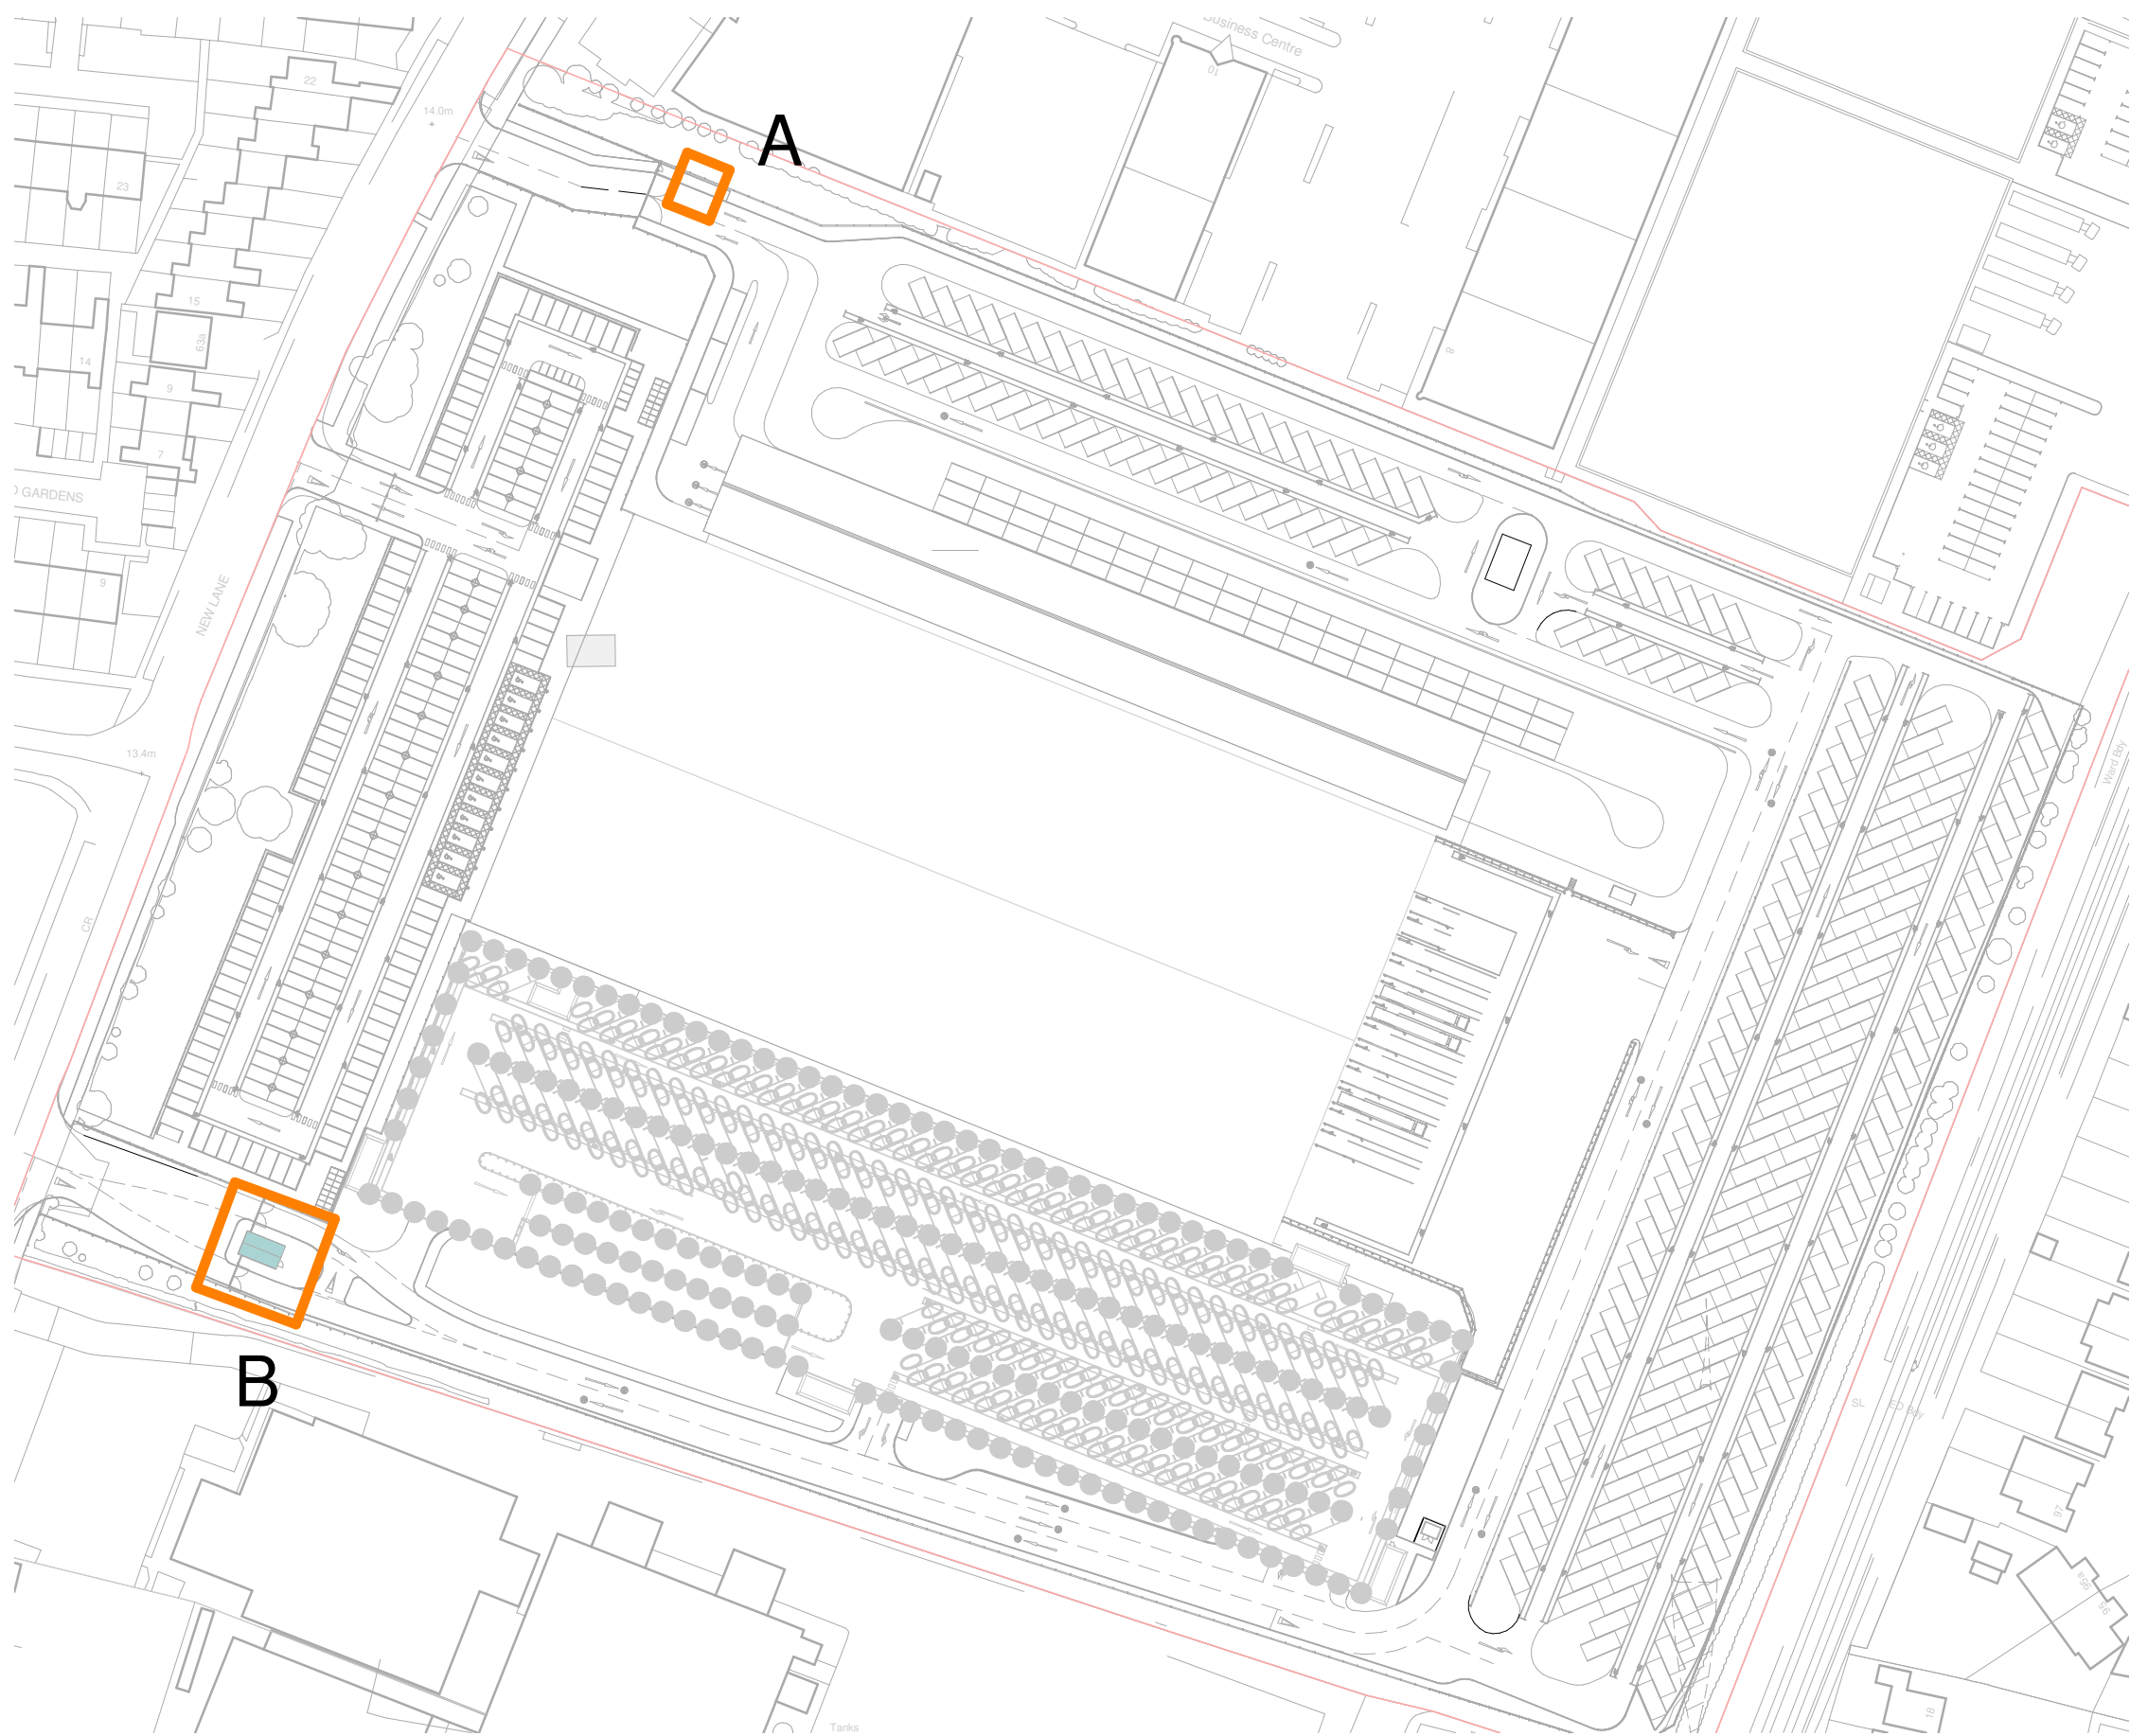
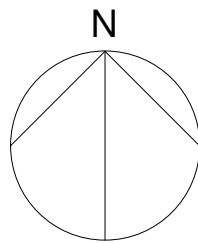


Do not scale this drawing.
Architects are to be notified of any discrepancies.
Contractors must check all dimensions on site.
This drawing is subject to copyright laws and is for use on this project only.
This drawing is to be used solely for the information as titled only.
For other information refer to the latest revision of any cross referenced drawings.
To be read in conjunction with relevant design standards/protocols

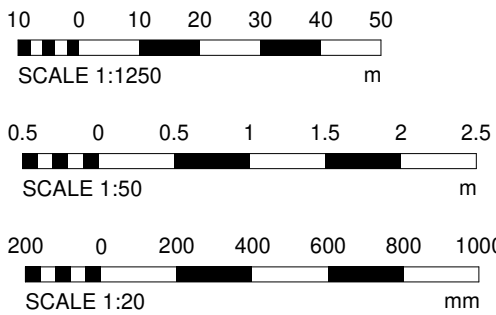


SITE PLAN
1 : 1250

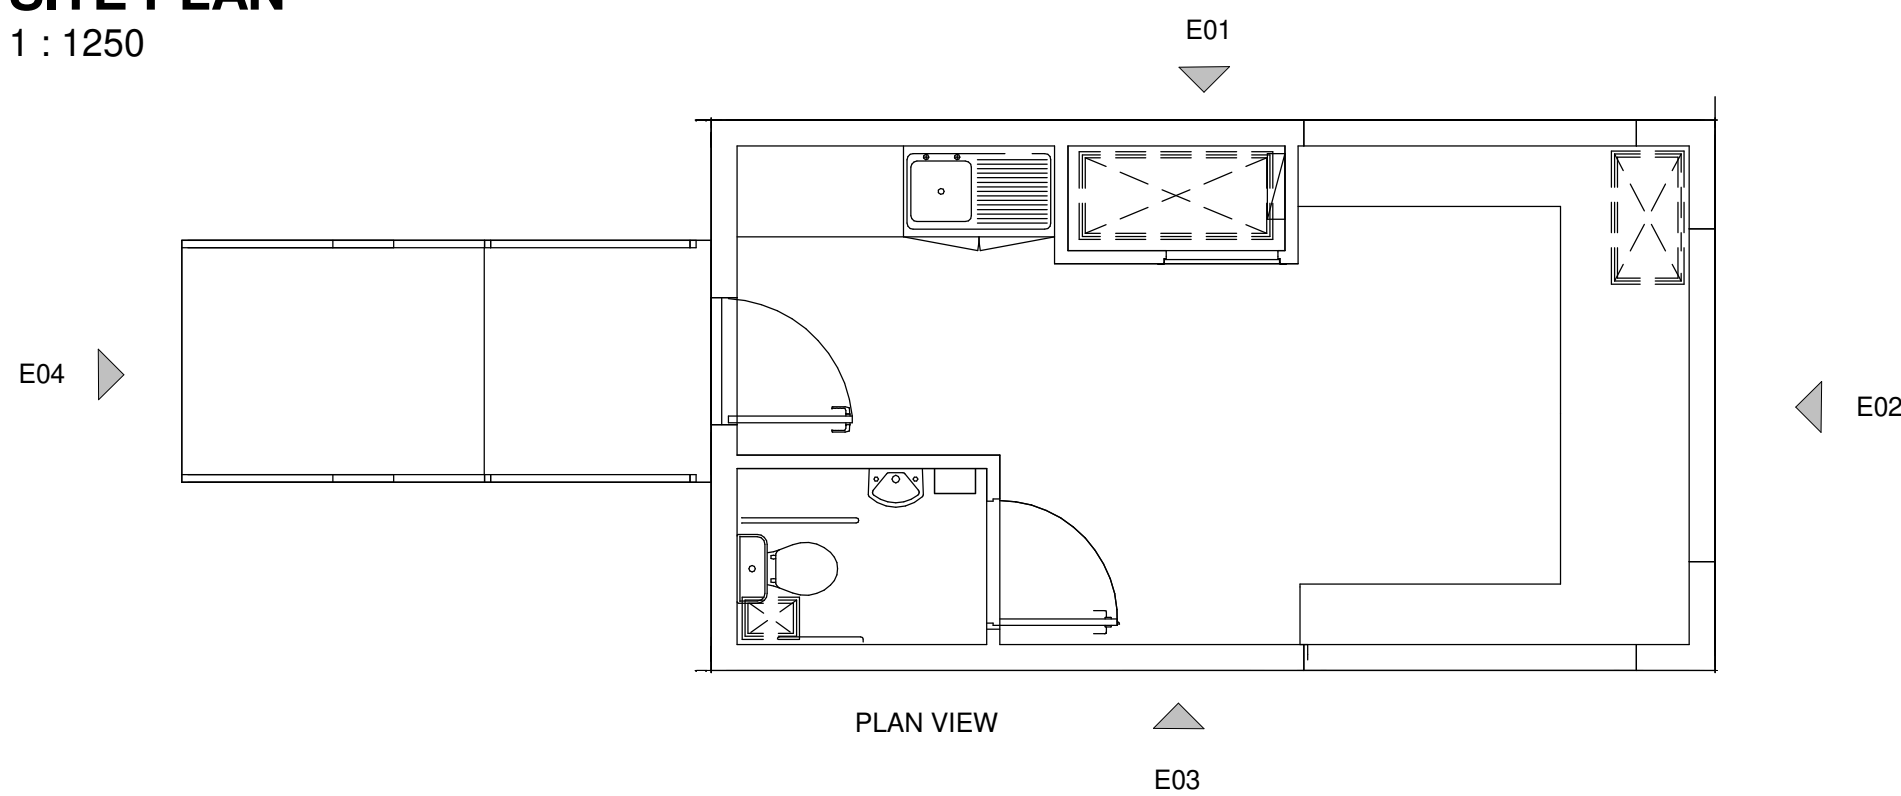

PLAN VIEW

E03

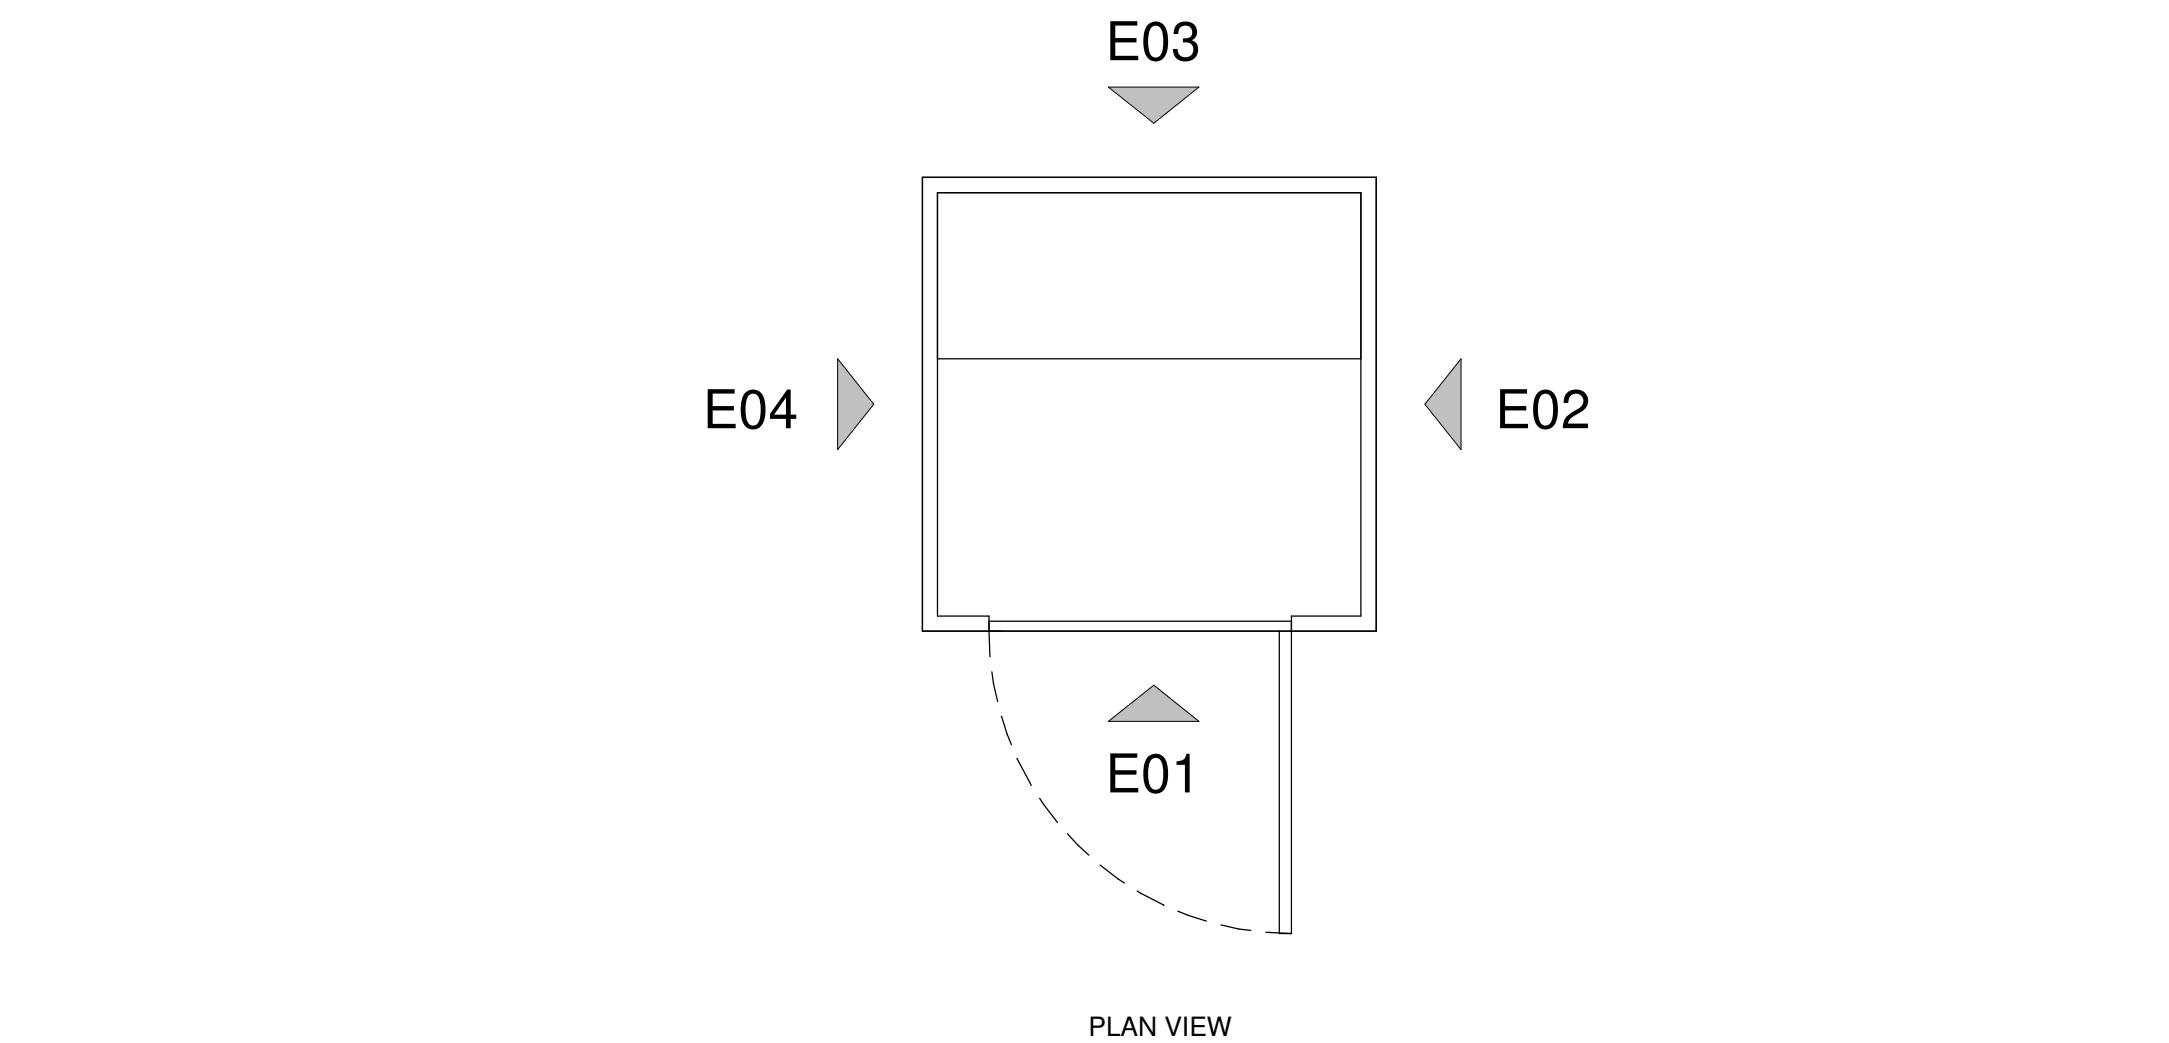


PLAN VIEW



E01 - FRONT ELEVATION

E02 - SIDE ELEVATION

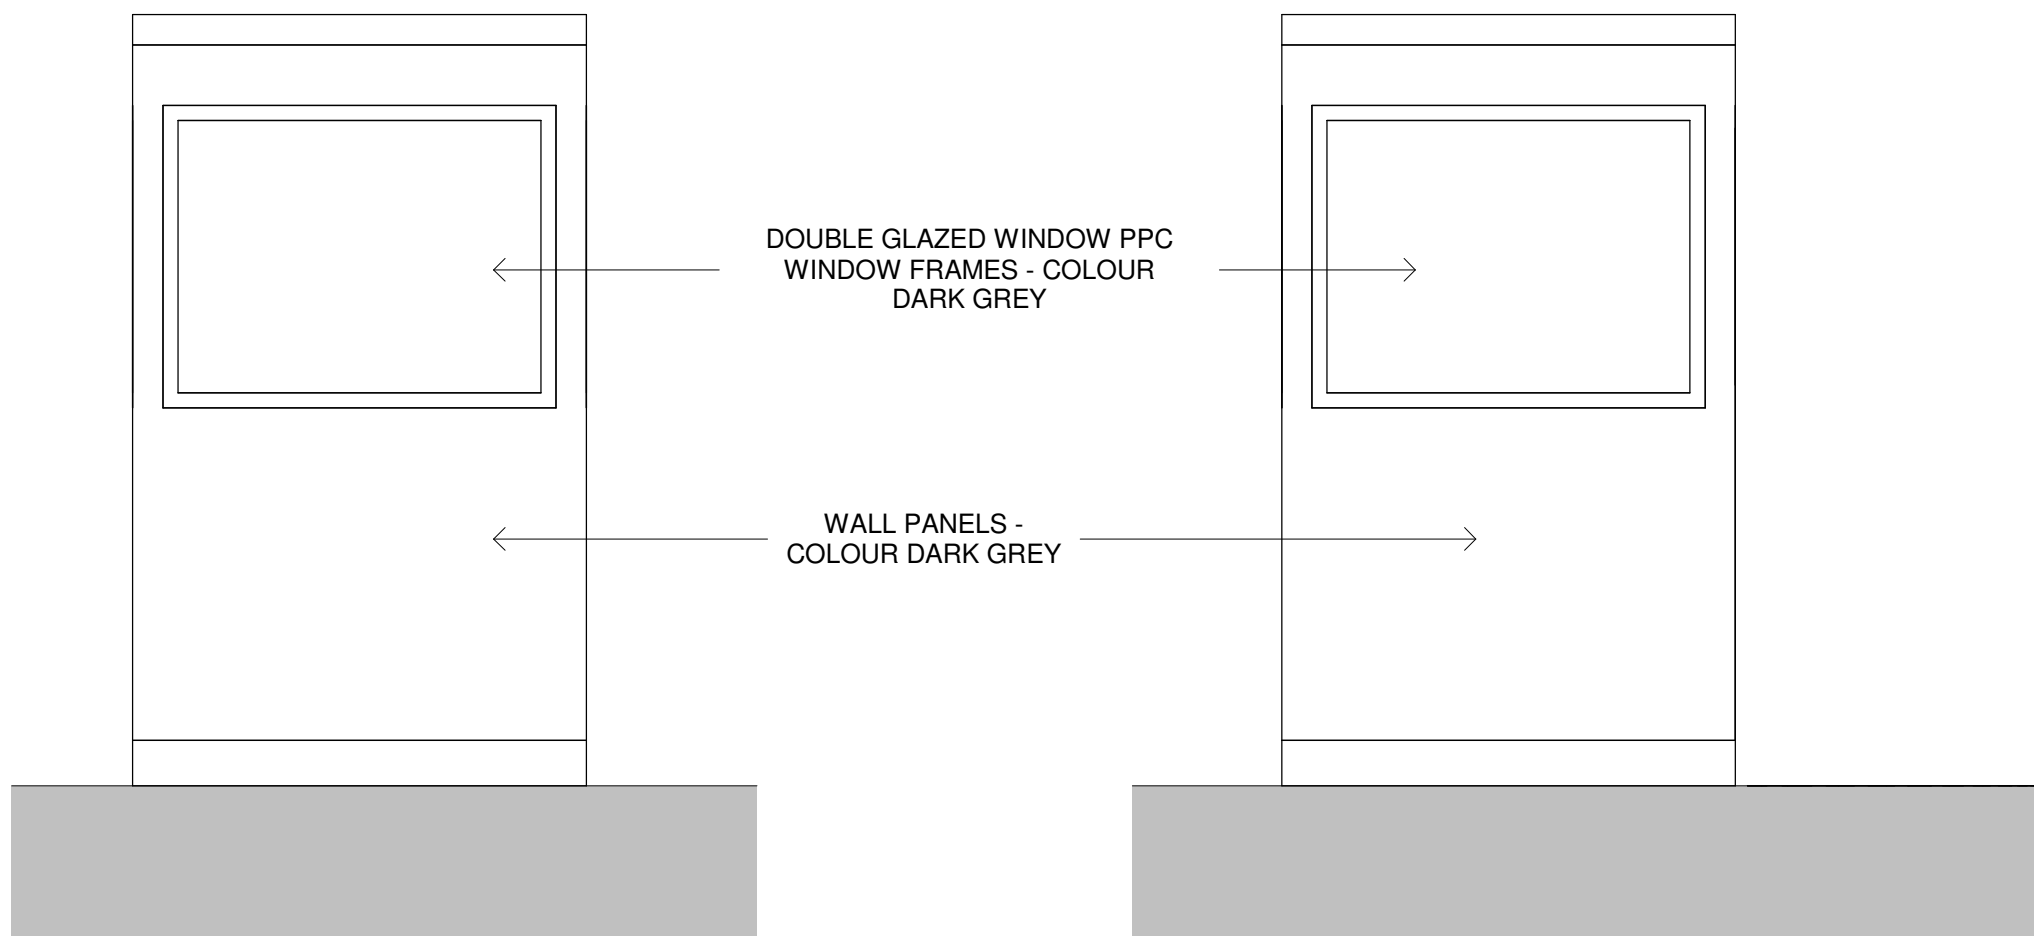


E03 - REAR ELEVATION

E04 - SIDE ELEVATION


GUARD HUT (A)

1 : 25

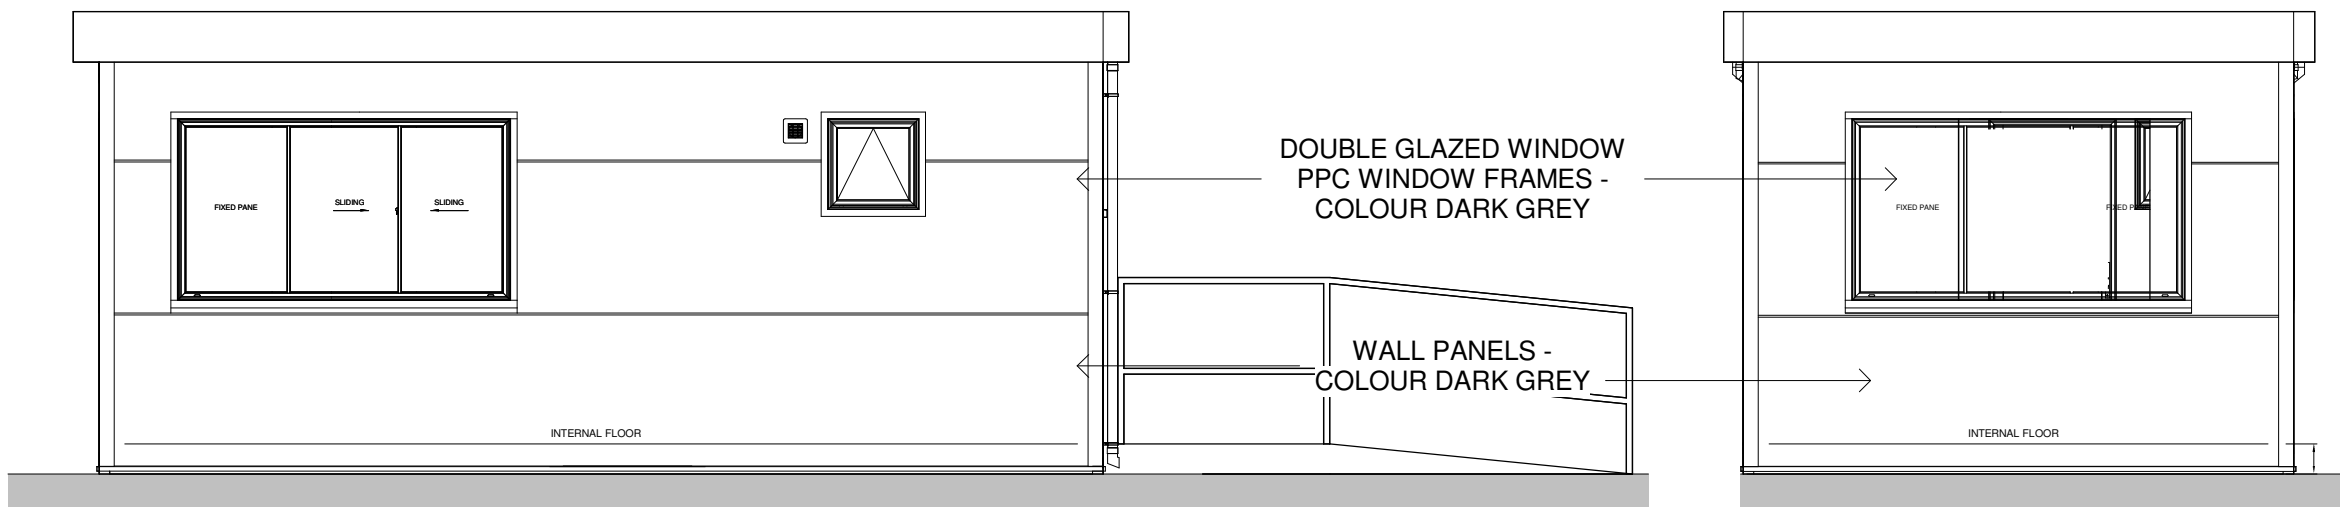

E01 - REAR ELEVATION

E02 - SIDE ELEVATION

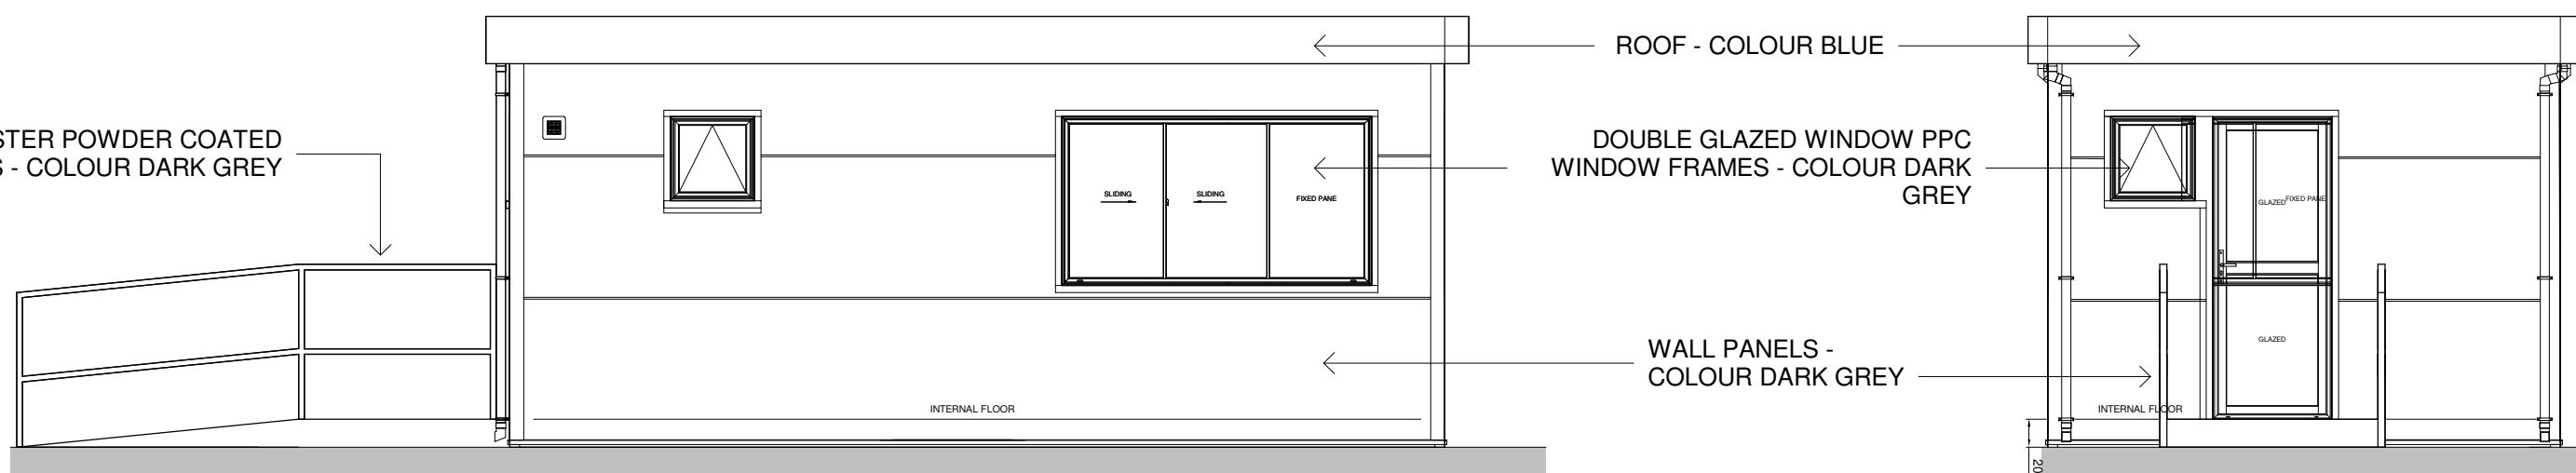

E03 - FRONT ELEVATION

E04 - SIDE ELEVATION

GUARD HOUSE (B)

1 : 50

P1 FIRST ISSUE 09.07.21 DW DW
Rev Description Date Dm Ckd

Status
TECHNICAL DESIGN

SMR

SMALLEY MARSEY RISPIN

ARCHITECTS

Floor 2 The Exchange Station Parade Harrogate HG1 1TS
01423 707 757 admin@smrarchitects.co.uk

Project

HAVANT, NEW LANE

Client

HAVANT PROPERTY INVESTMENT LLP

Drawing Title

PROPOSED GUARD HUT & GUARD CABIN DETAILS

Proj Ref	Origin	Zone	Level	Type	Role	Num	Status	Rev
DPO1	SMR	00	ZZ	DR	A	5001	S4	P1
SMR Job Ref		Sheet		Scale		Drawn		
7379-00-5001		A1		As indicated		GK		