



Proposed First Floor Plan

Scale 1:100 @ A3

 

PLANNING

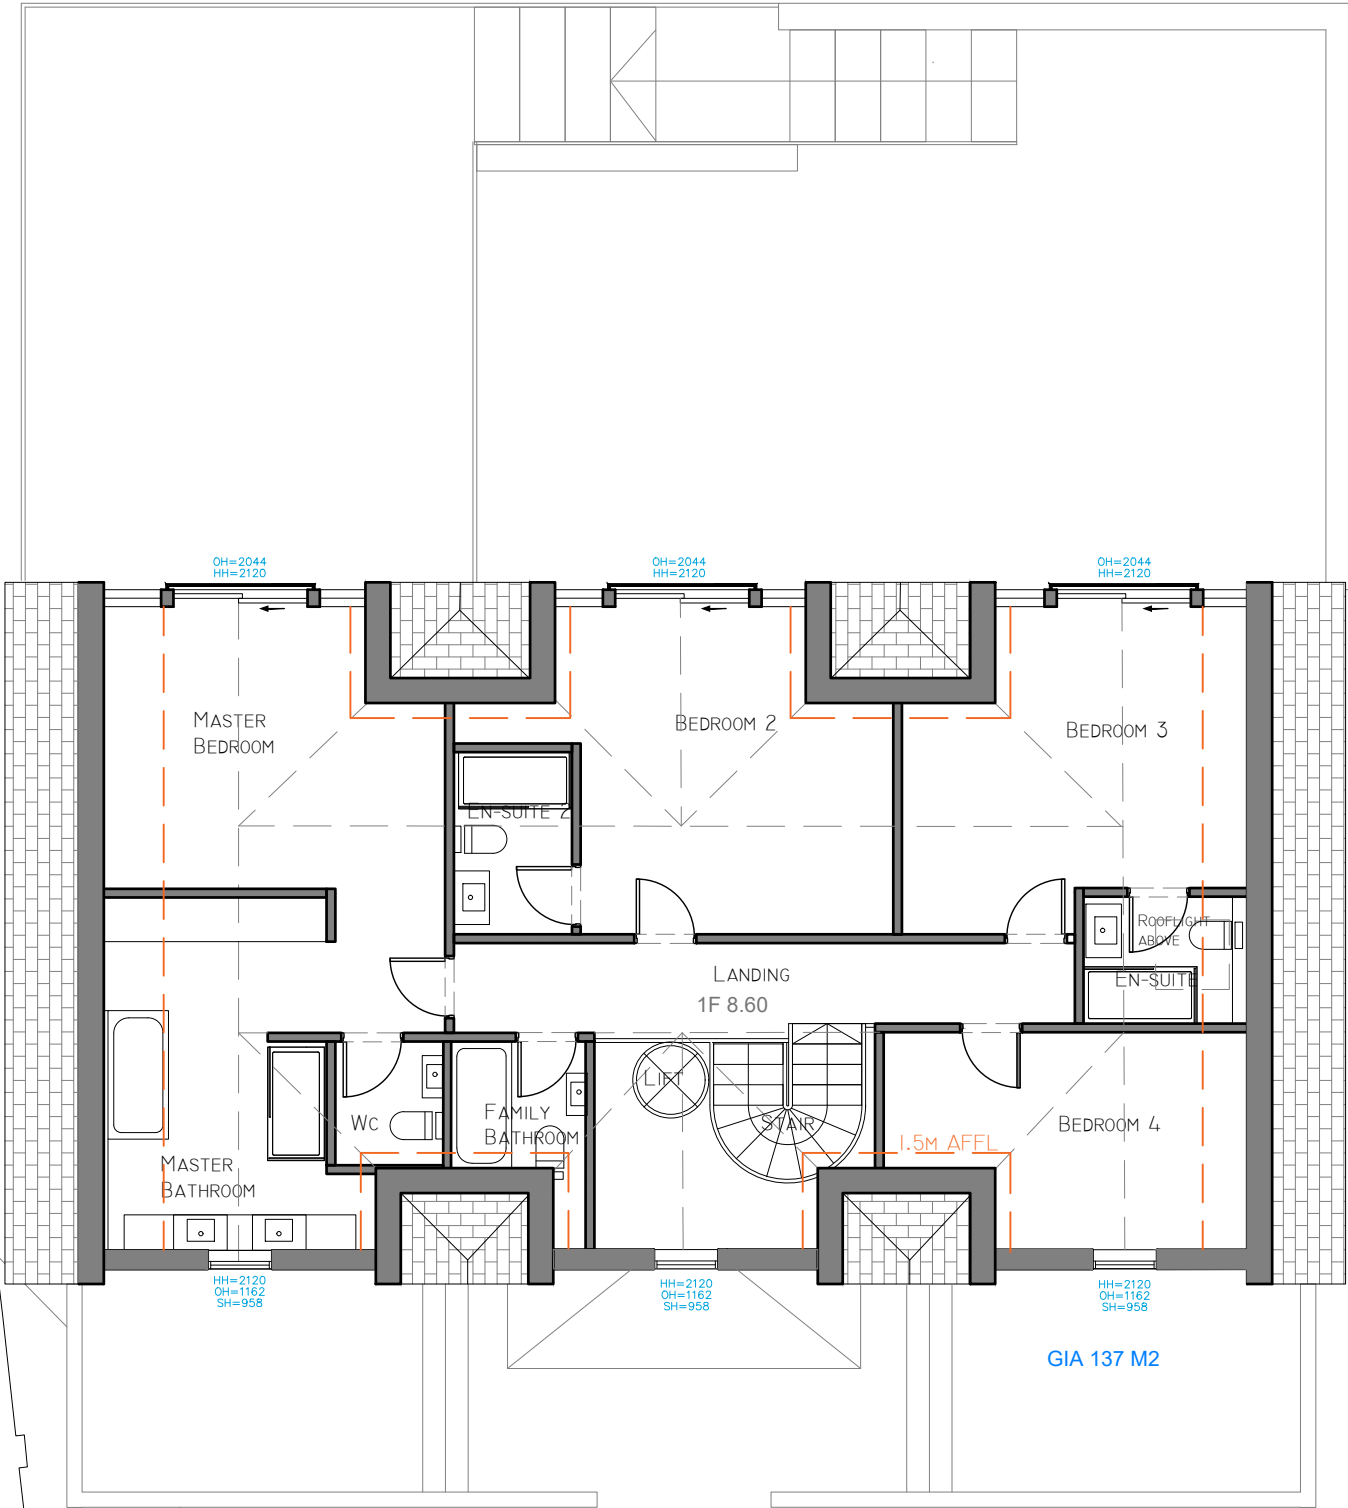

RIDGE HT
6.972

UST
6.732

Rev A. 2021/11/15 Existing house retained with new basement and interior remodeling

RS

ARCHITECTURE

CLIENT:

PROJECT:
208 Southwood Road

TITLE:
Proposed First Floor

DRAWING NUMBER : 114.a

Scale : 1:100 @ A3

DATE: 20/07/2021
DRAWN BY: AS APPROVED BY: RS

194 Southwood Road, Hayling Island,
Hampshire, PO11 9QL
07887933281
rob@rs-architecture.co.uk
www.rs-architecture.co.uk

EAVES HT
6.552

Proposed First Floor Plan 1:100