

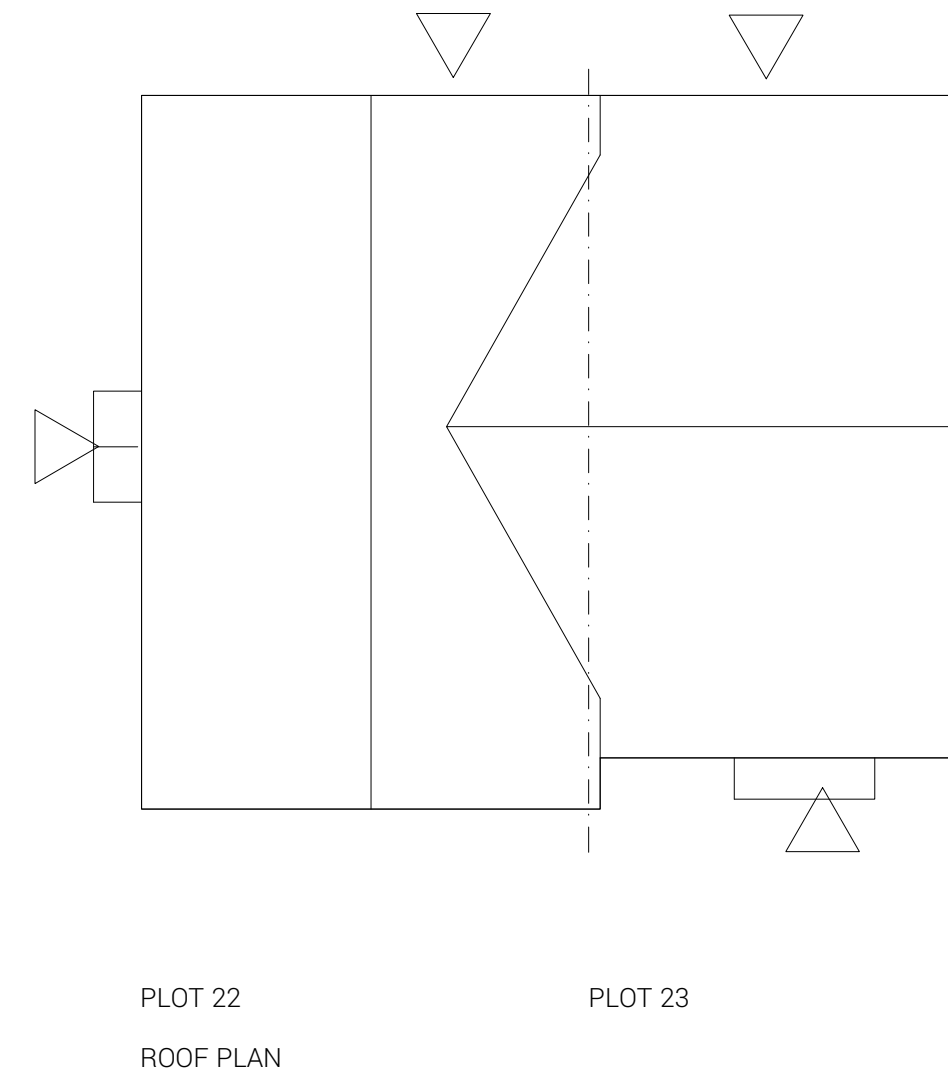
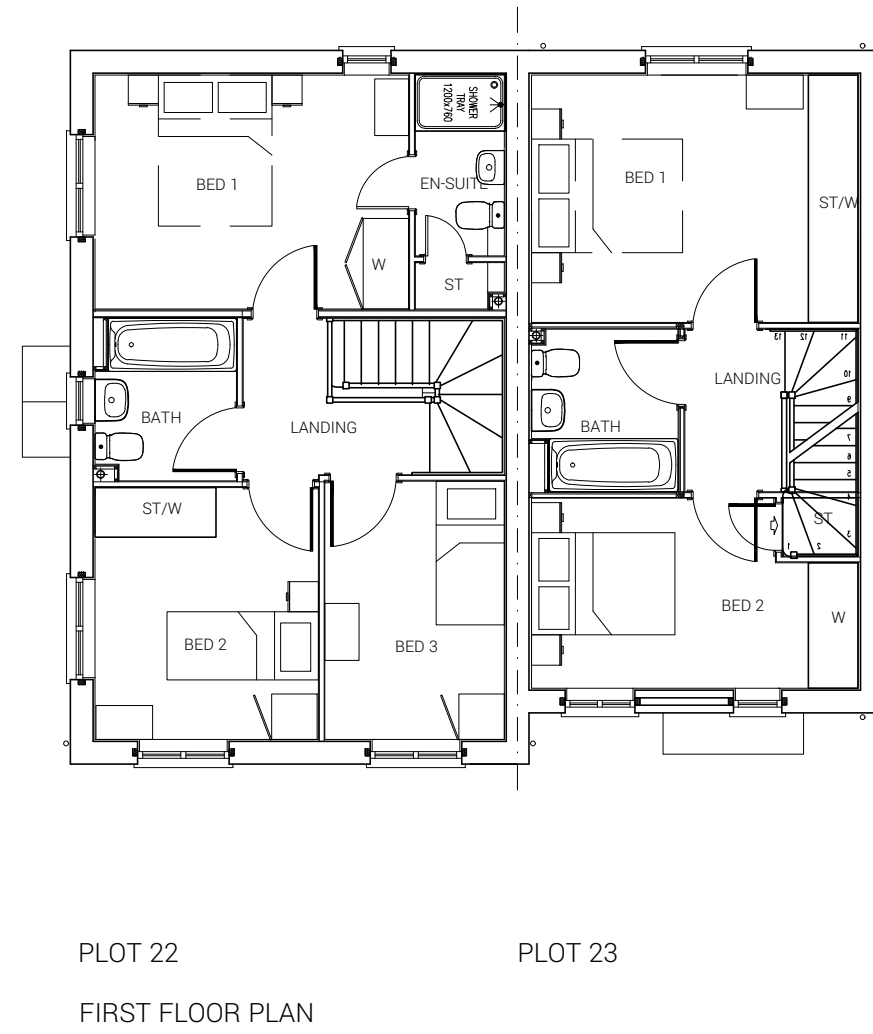
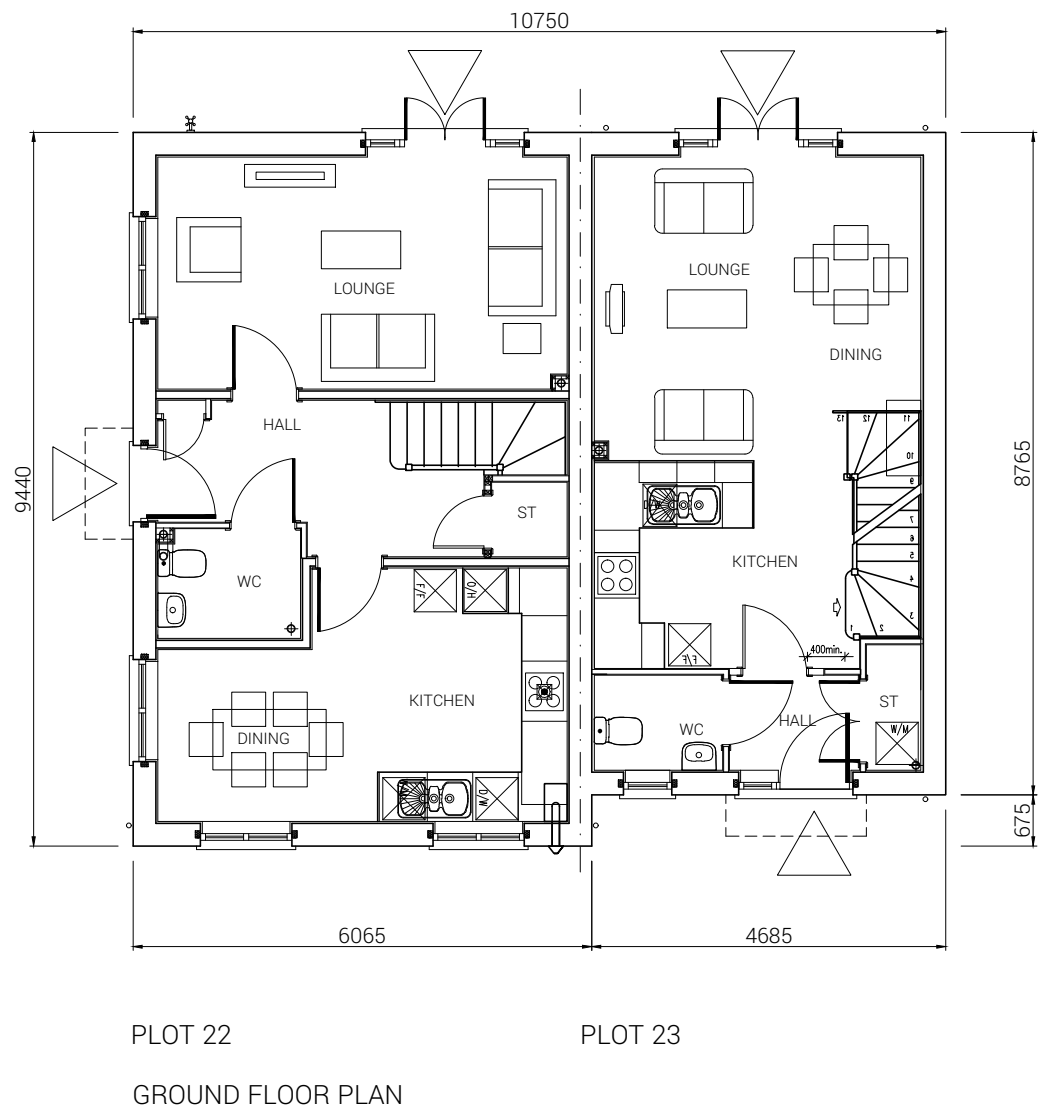
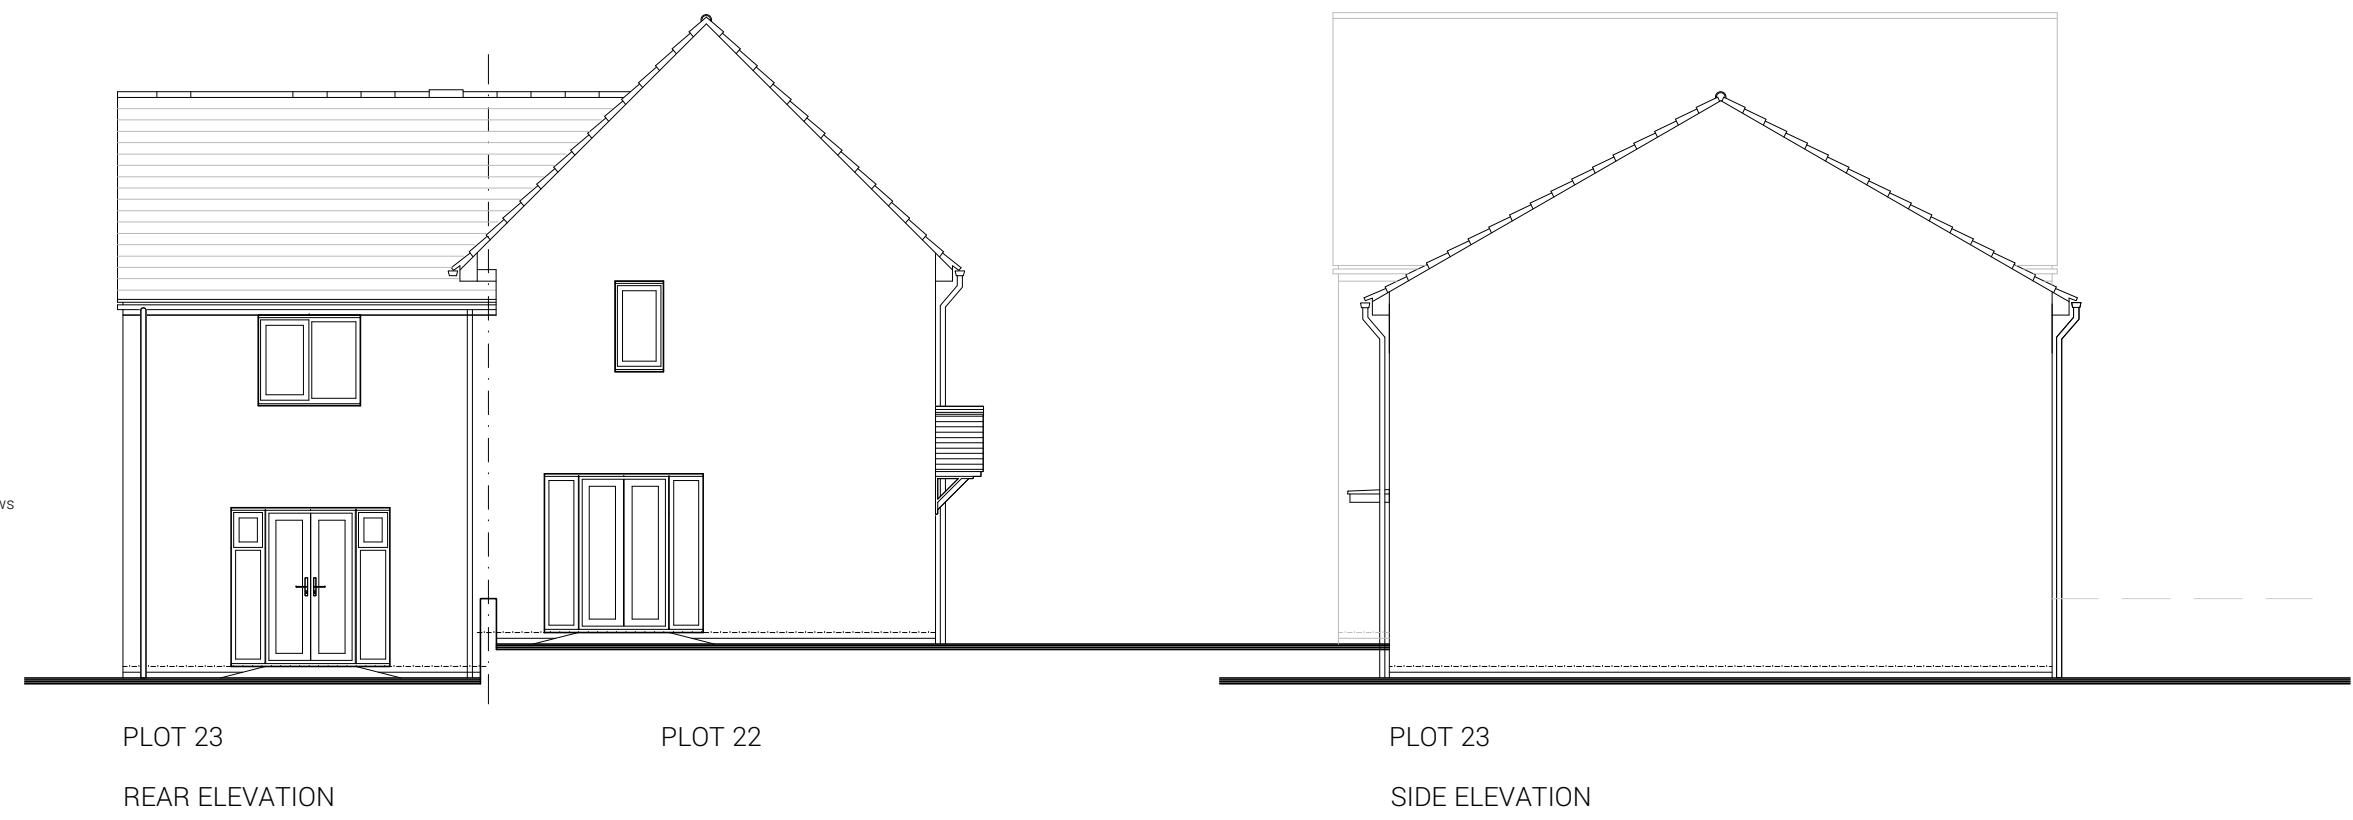


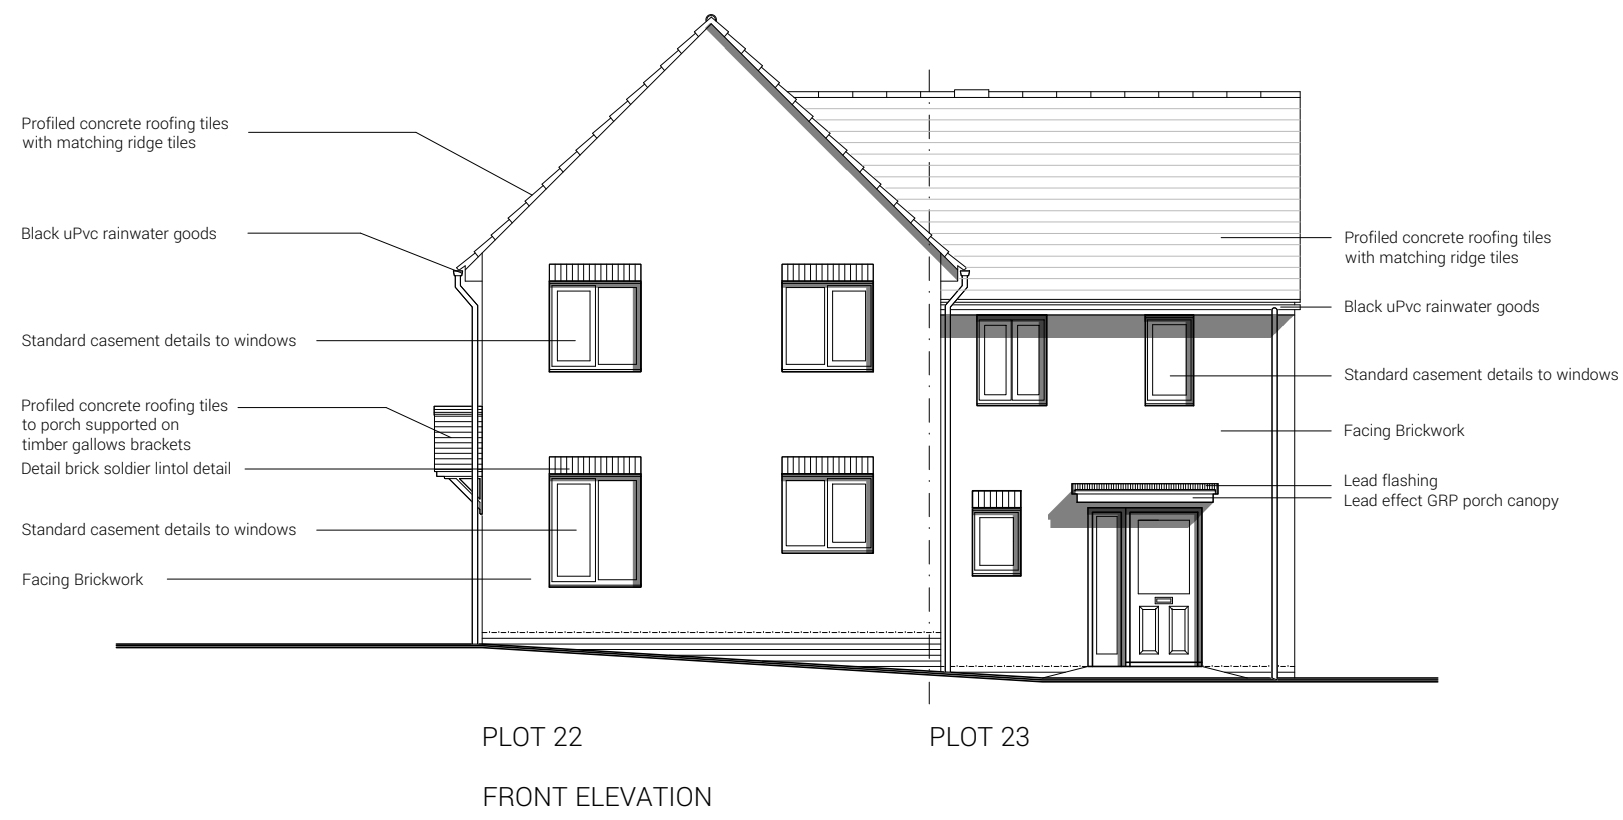

Plots 22 & 23
 Plot 23
 2 BED HOUSE - NA20.
 70.10 sq.m. / 754 sq.ft.
 Plot 22
 3 BED HOUSE - NT31.
 96.72 sq.m. / 1040 sq.ft.

Private

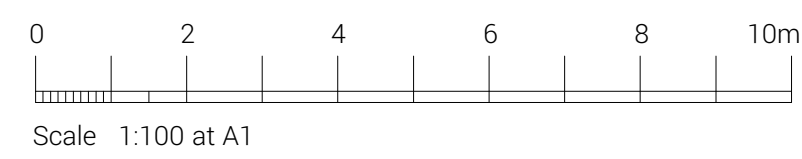

Fathom's Reach
 Hayling Island
 Taylor Wimpey Southern Counties

+ (44) 1962 589 030
 designs@sdadesigngroup.com
 Ground Floor Studio, Unit 2,
 East Horton Business Park,
 Knowle Lane, Fair Oak,
 Hampshire, SO50 7HN



DRAWING TITLE: Plots 22 & 23 House Types NA20 & NT31 Floor Plans & Elevations
 SCALE: 1:100
 SHEET SIZE: A1
 DRAWN: ML
 DATE: 05/10/2021

DETAIL PLANNING

19-1105-034-1ST

