

LINEAR SCALE 1:200
A3 @ 1:200

PROPOSED SITE ELEVATIONS

adp

rchitects + urban designers


Tel: 0845 365 1475
Email: mail@adp-ltd.co.uk
www.adparchitects-ltd.co.uk
Richmond Court, 94 Botley Road, Park Gate, Southampton, SO31 1BA

rev:	date:	note:
------	-------	-------


For Illustrative Purposes Only

Levels & heights based on topographical survey data
and other information interpolated

Street elevations shown parallel to building faces

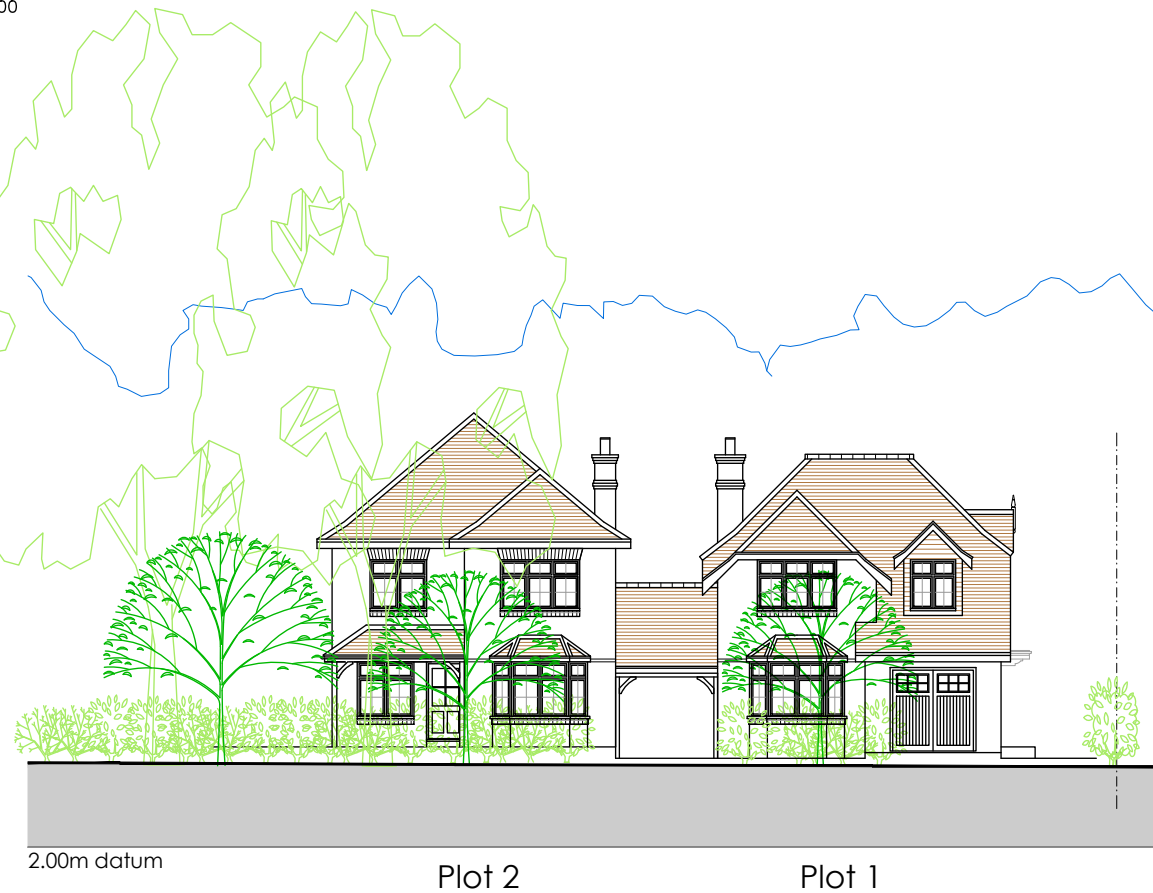

Front Elevations
Plots 1&2

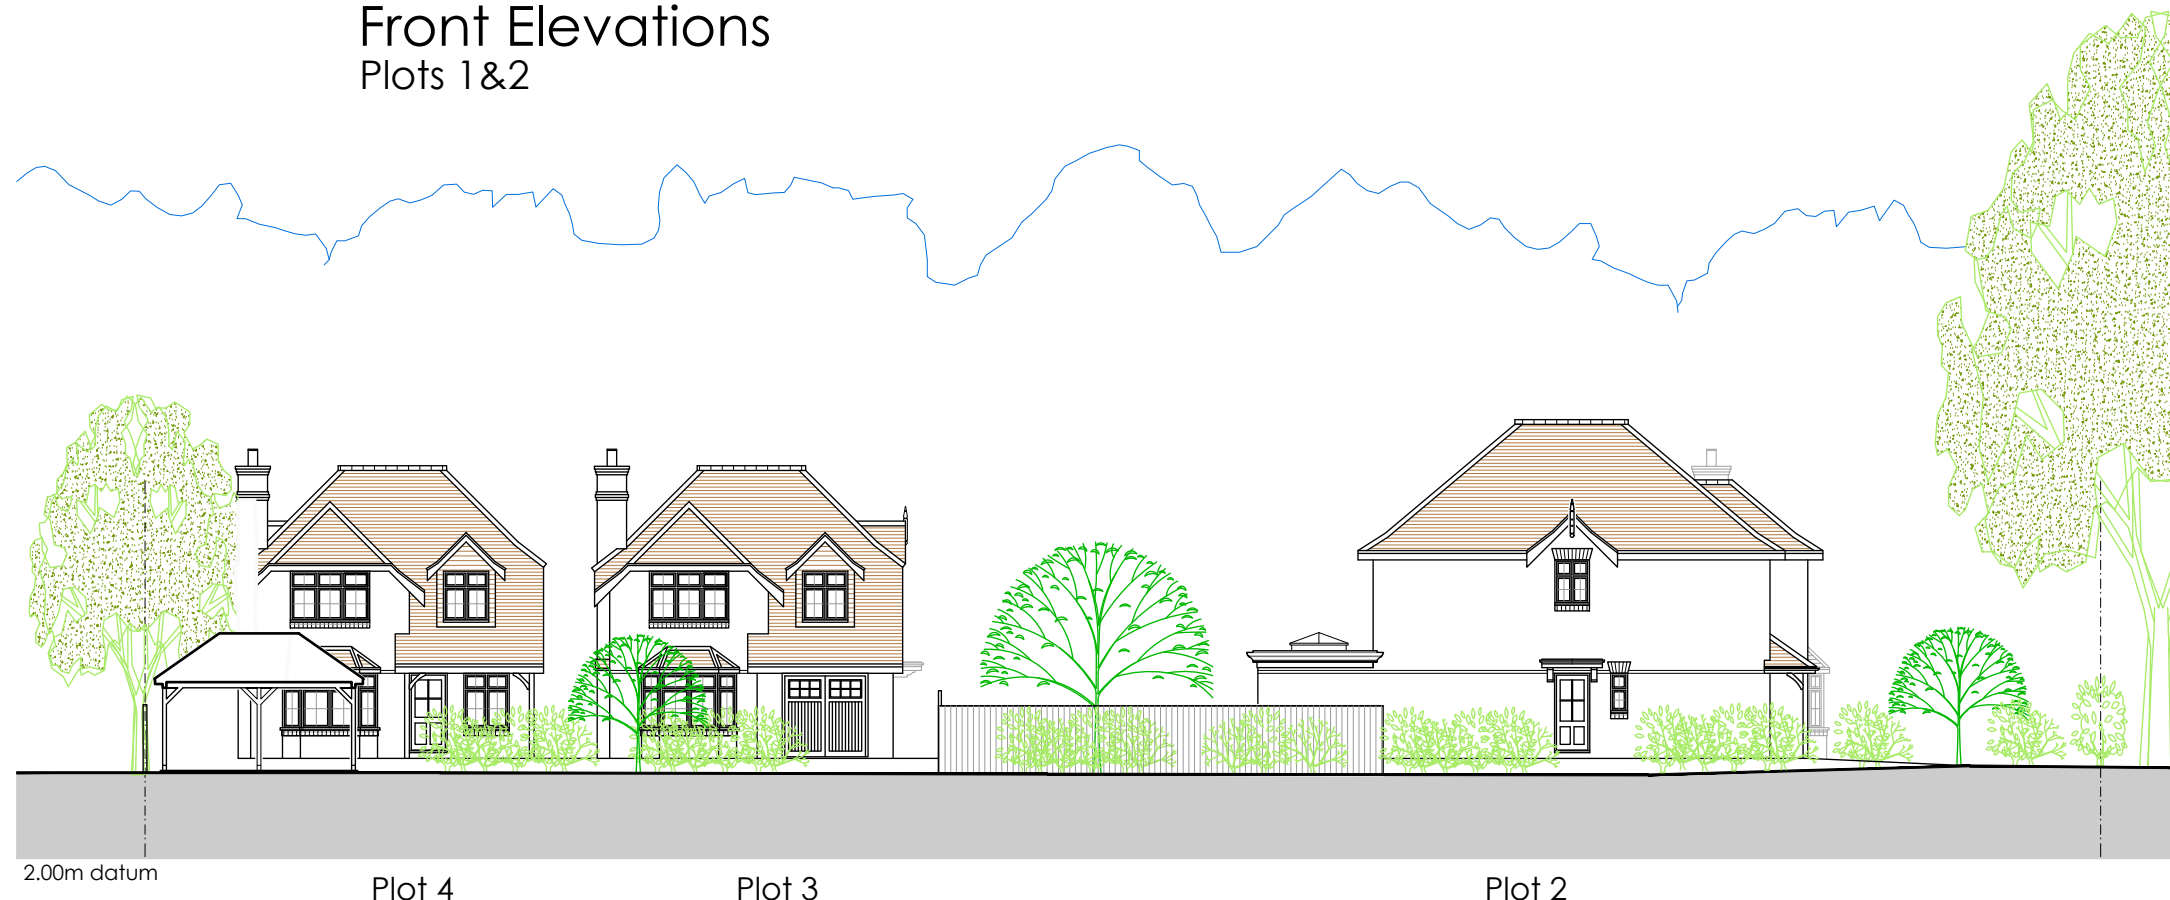

Front Elevations
Plots 3&4 & Side of Plot 2