


Rev	Amendments	by	chkd	Date




Existing Key Plan
scale A3 1:1250

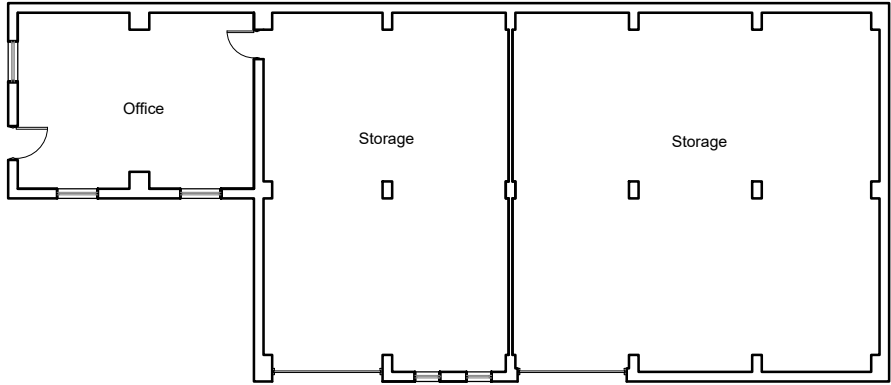


Existing Ground Floor Plan
scale A3 1:200




Existing Roof Plan
scale A3 1:200

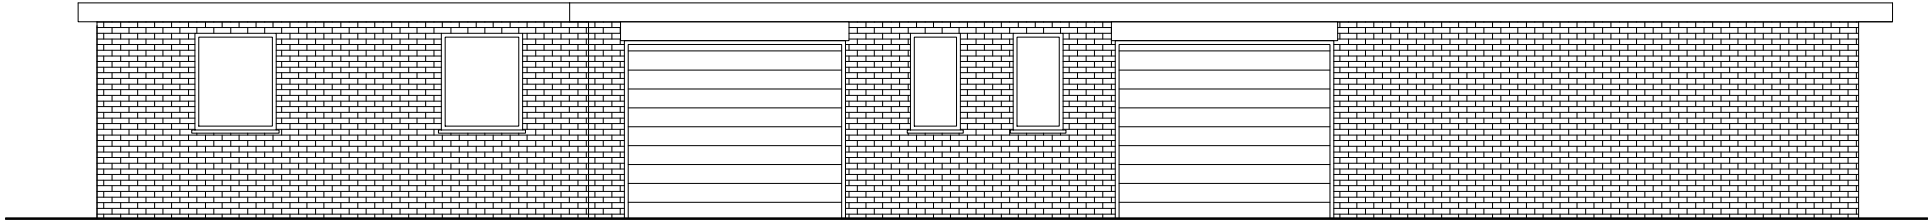


Existing South West Elevation
scale A3 1:100

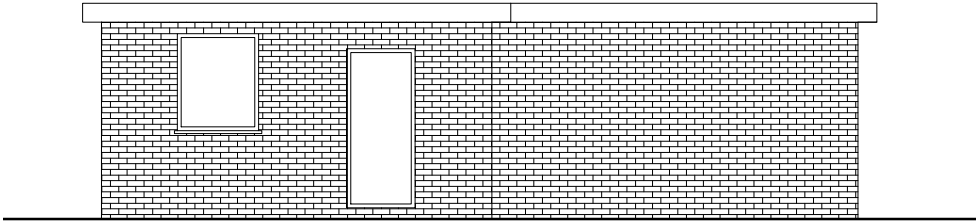

Existing North West Elevation
scale A3 1:100

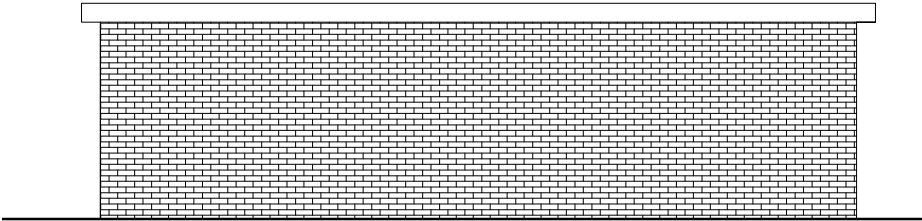

Existing South East Elevation
scale A3 1:100

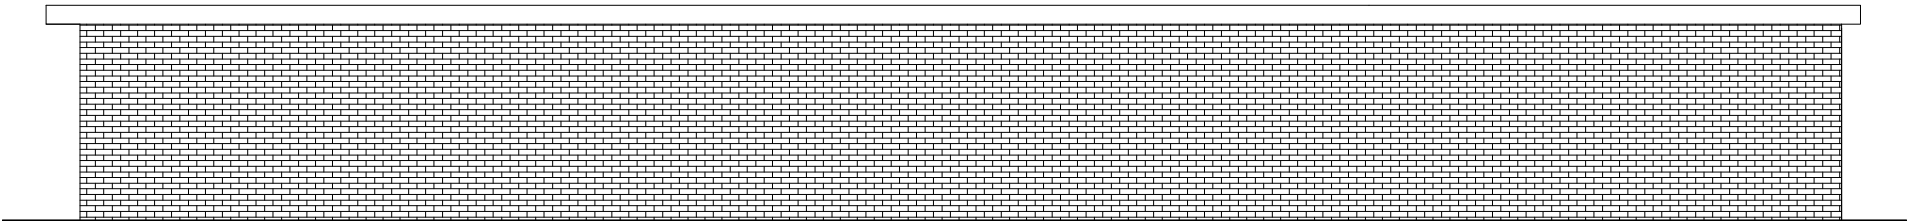

Existing North East Elevation
scale A3 1:100

Part L Fabric Parameters:	
Roof:	0.25W/m ² K
Wall:	0.35W/m ² K
Floor:	0.25W/m ² K
Windows:	2.20W/m ² K
Doors:	2.20W/m ² K
Air permeability: 10.0m ³ /(h.m ²) at 50 Pa	

Note:
This drawing is to be read inconjunction with all relavant Architectural, Structural, Civil, MEP, and Specialist Subcontractor drawings, specifications schedules and information.

Note: WIP
This drawing is subject to further coordination. Resultant amendments may be necessary following receipt and coordination of Consultant/ Building Control/ Fire/ Acoustic Engineer and Subcontractor/ Supplier Information.

Note: Design Intent
This drawing illustrates design intent only and is subject to Manufacturer's and or Specialist Subcontractor's Detailed Design & Specification.

Note: Setting Out
* All setting out dimensions are to face of studwork, masonry or other substructure and or gridlines unless otherwise noted.
* All setting out dimensions are to plastered/ plasterboarded face of walls and or gridlines unless otherwise noted.



Project Stone Square Shops Leigh Park, Havant PO9 2DZ	
Drawn By	Checked By
LF	LF
EA Project No.	101
Date Created	DEC 2021
Scale A3- As shown	
Drawing Title Existing Plans and Elevations	
Drawing Status Planning	Revision
Drawing Number 101 - 02	

