




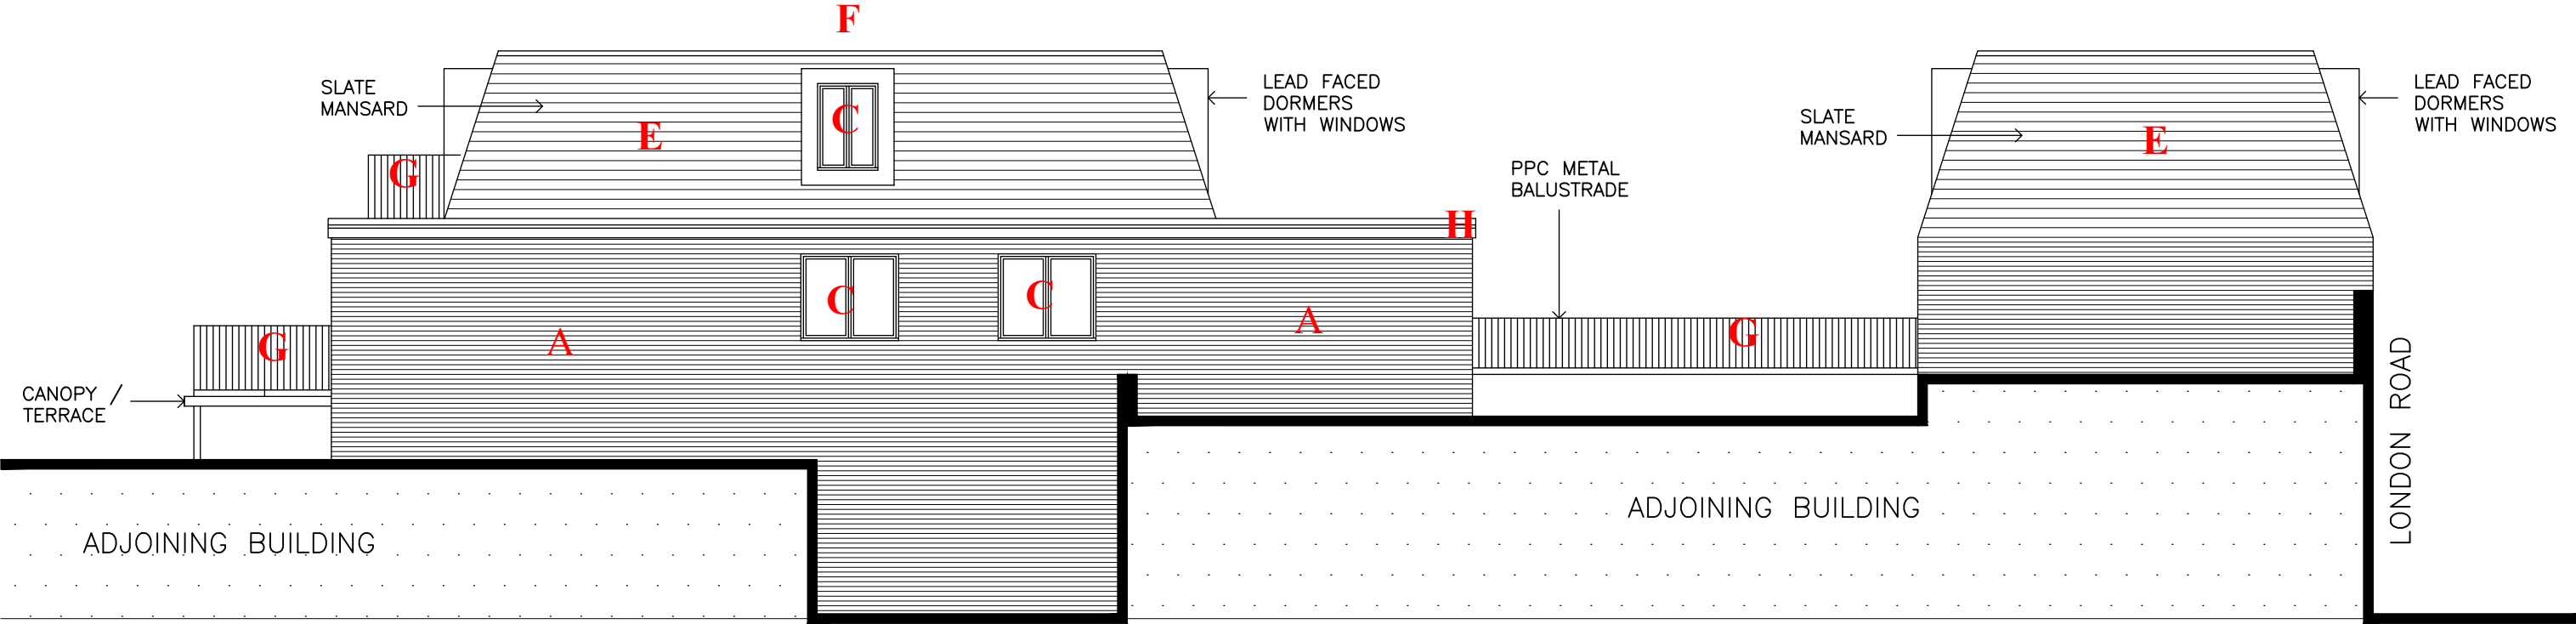

SOUTH WEST ELEVATION

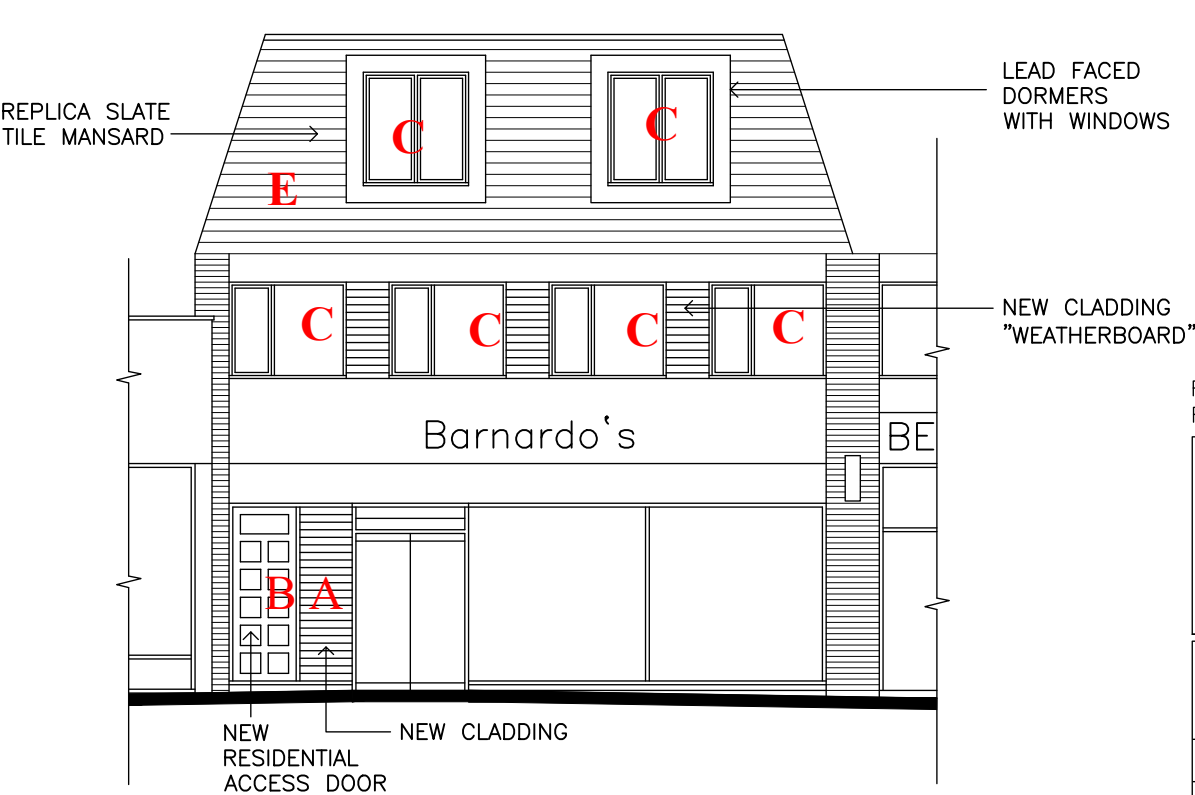


NORTH WEST ELEVATION

 

Revision B – Amenity Space to Flat 4
Revision A – Mansard Roof Amendment to rear

 61 Cromwell Road Southampton Hampshire, SO15 2JE Tel: 023 8022 2292 Primmer Olds BAS — Chartered Surveyors —			
Project Title: 264 London Road Waterlooville P07 7HG			
Drawing Title: Elevations as Proposed 1			
Client			
Dwg No:	19/03/07B	Scale	1:100 @ A3
Drawn	BC	Date	Jan 2020
All dimensions are in millimeters and are to be checked on site. Contact Primmer Olds BAS with any queries and to report any discrepancies.			

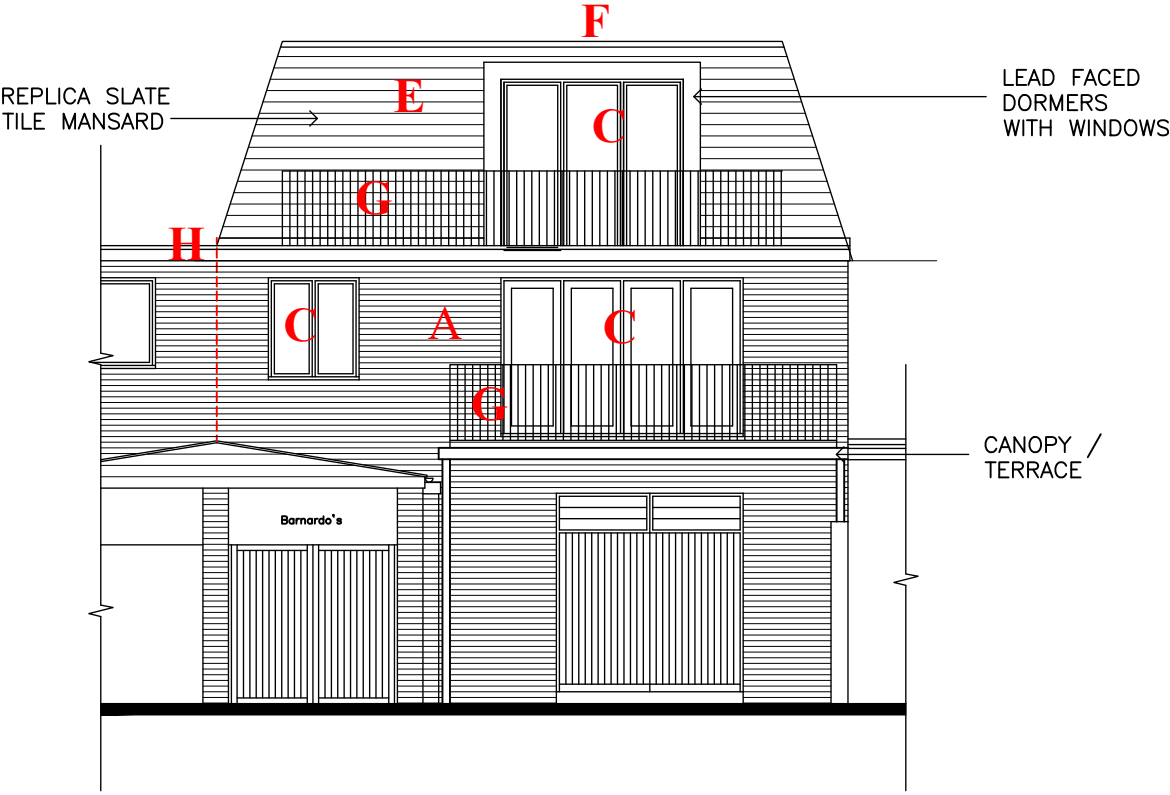

SOUTH EAST ELEVATION