


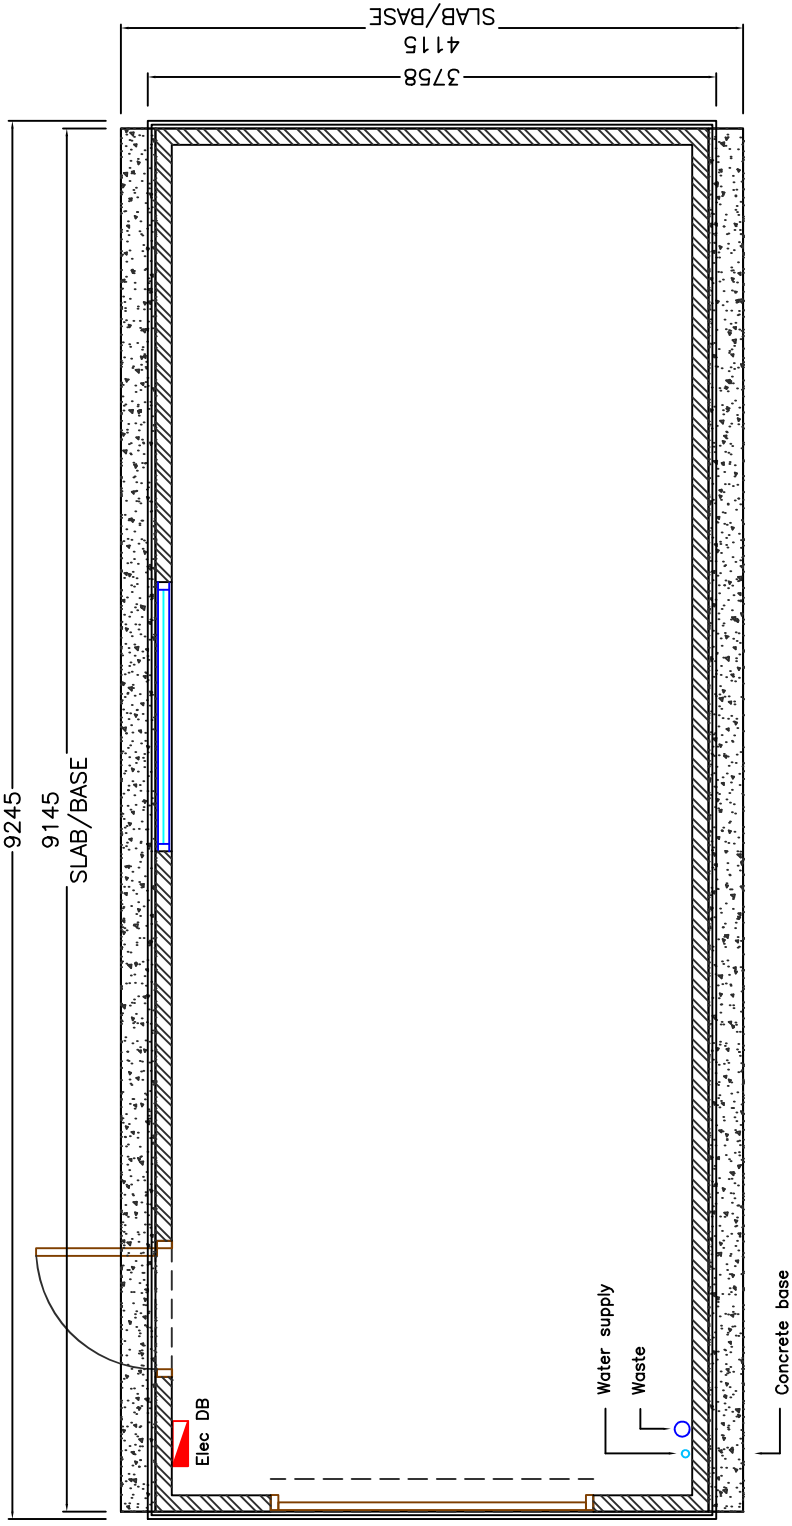

Proposed Floor Plan

Copyright is reserved by GBS Designs and is issued on the condition that it is not copied or disclosed by or to any unauthorised persons without prior consent in writing from GBS Designs.

All dimensions to be checked on site

All structural elements to be specified by a suitably qualified structural engineer.

REV	DESCRIPTION	DRAWN	DATE	Drawing Ref	Drawing Title
-	Initial design	GBS	04.04.22	35BRNCF 02	35 Barncroft Way
A	Revisions	GBS	10.06.22	Scale at A2	Havant
				Scale at A4	Hampshire
				1:25	PO9 3AB
				1:50	
				Date	
				04 APR 2022	
				Drawn by	
				GBS	

CAD - ARCHITECTURE - DESIGN

6 Shillinglee Waterlooville
Hampshire PO7 5RW
Tel 023 9225 8315
www.gbs-designs.co.uk