


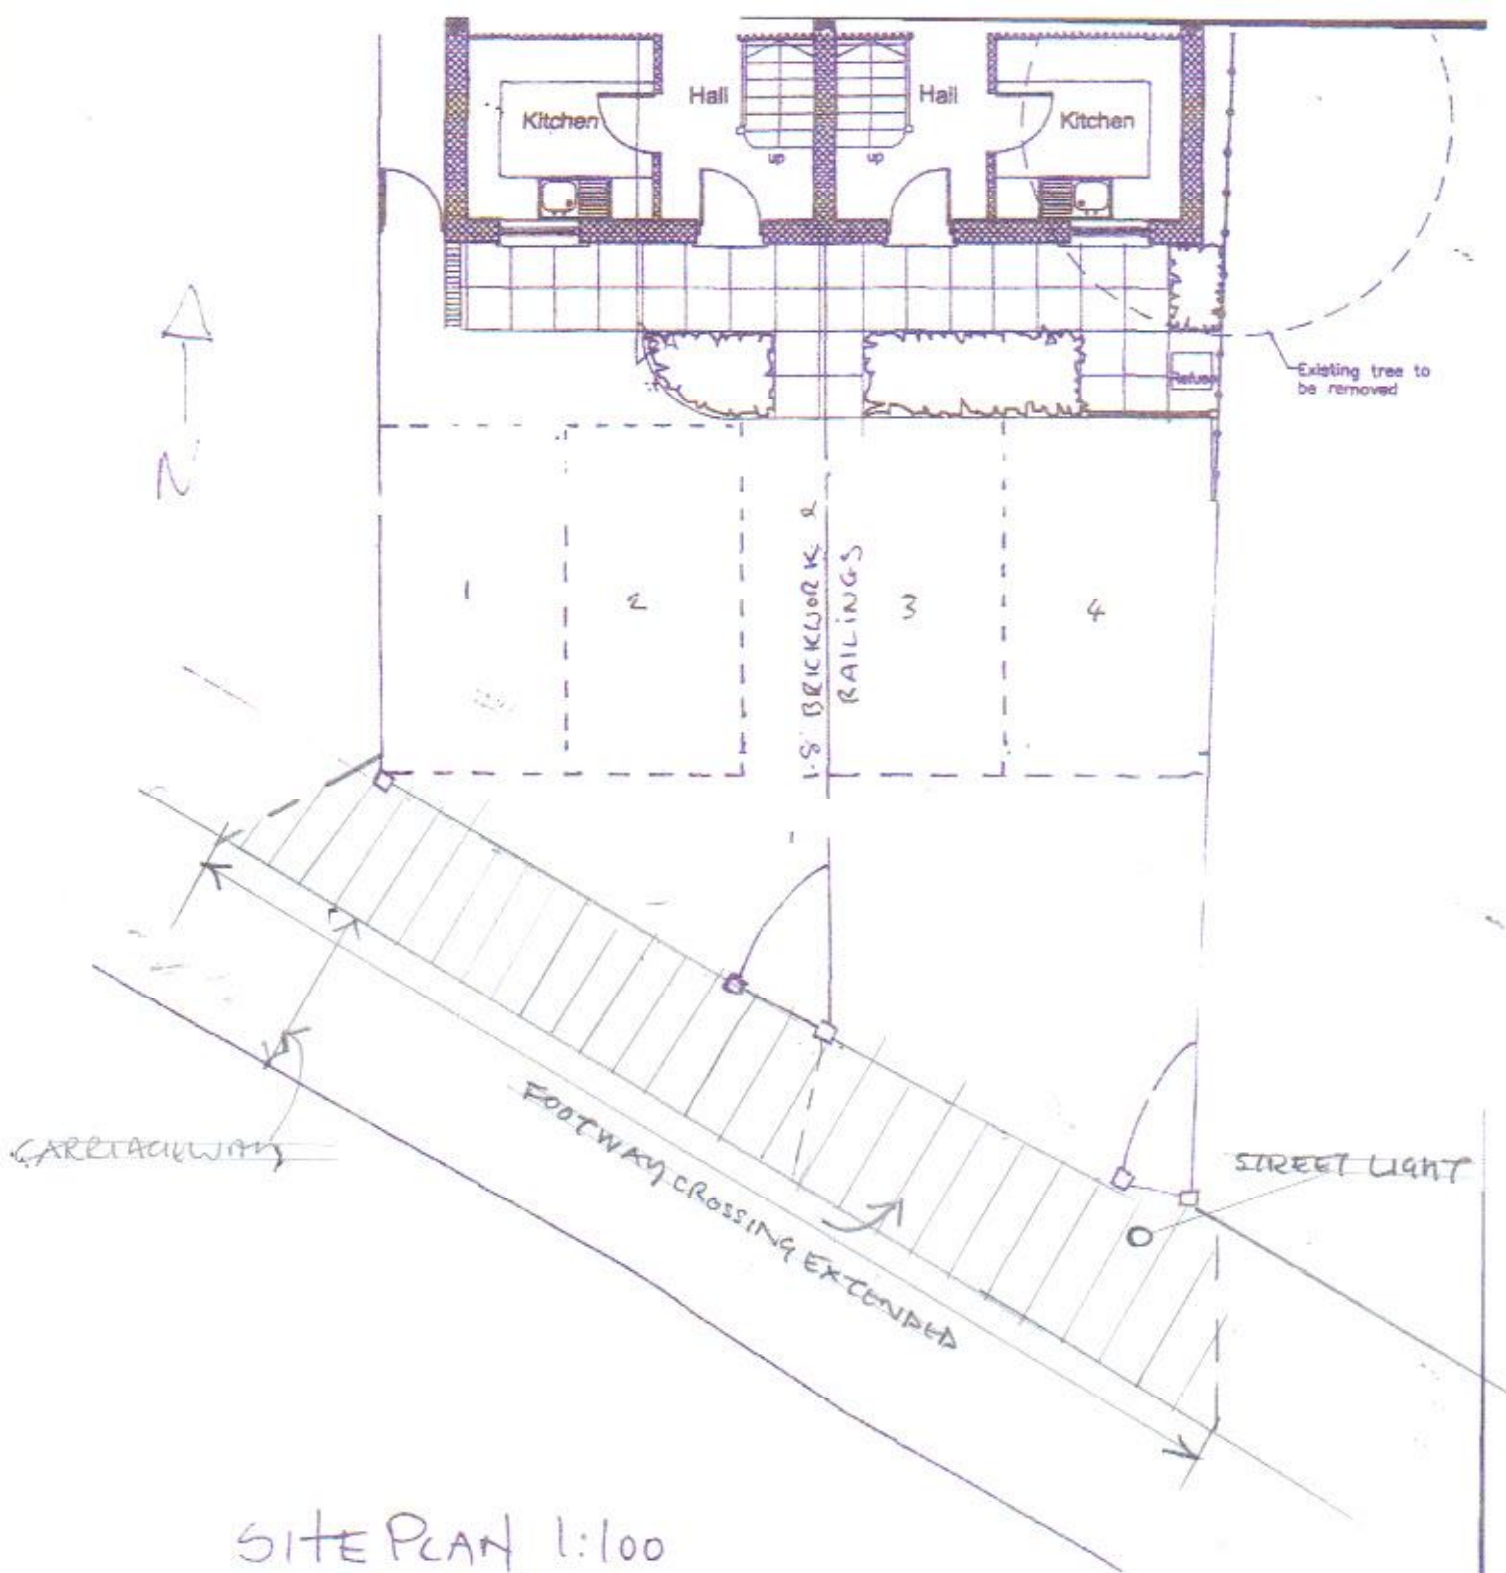

SITE PLAN 1:100

Proposed

DRG NO 0.1