



- GENERAL NOTES:
1. This drawing is to be read in conjunction with all relevant architects, structural engineers, mechanical & electrical engineers and specialists drawings / specifications.
 2. Any discrepancies in dimensions or details between the various drawings should be reported immediately.
 3. All dimensions are in millimetres and all levels are in metres.
 4. Do not scale from this drawing, if in doubt ASK

Rev.	Description	Date	Dn	Ch'd
A	Various alterations	20.04.16	RJL	DRK

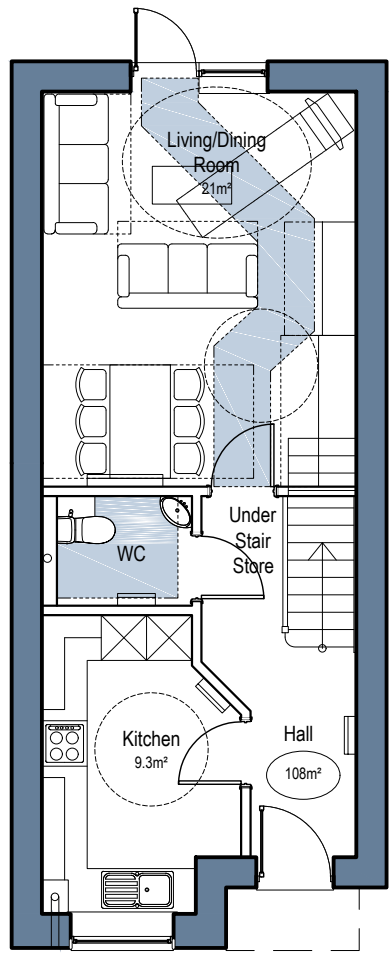


GROUND FLOOR PLAN
HOUSE TYPE A - (3 bed 6 person house)
Total Unit Area - 108m²


As on Plot No's. 2 & 4
Mirrored on Plot No's. 3 & 5

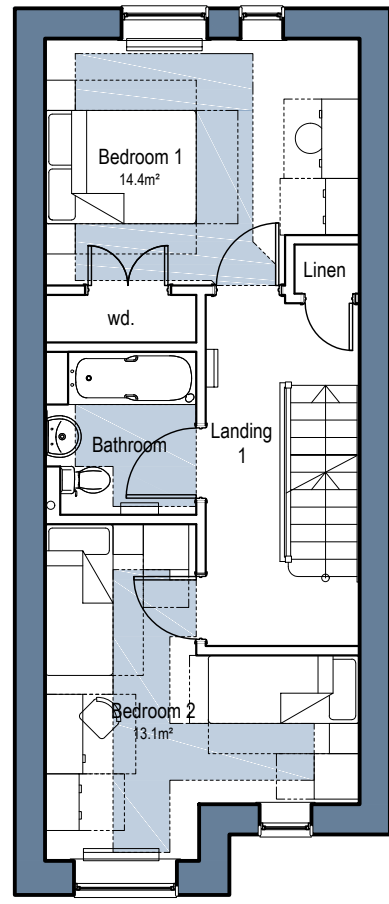


FIRST FLOOR PLAN

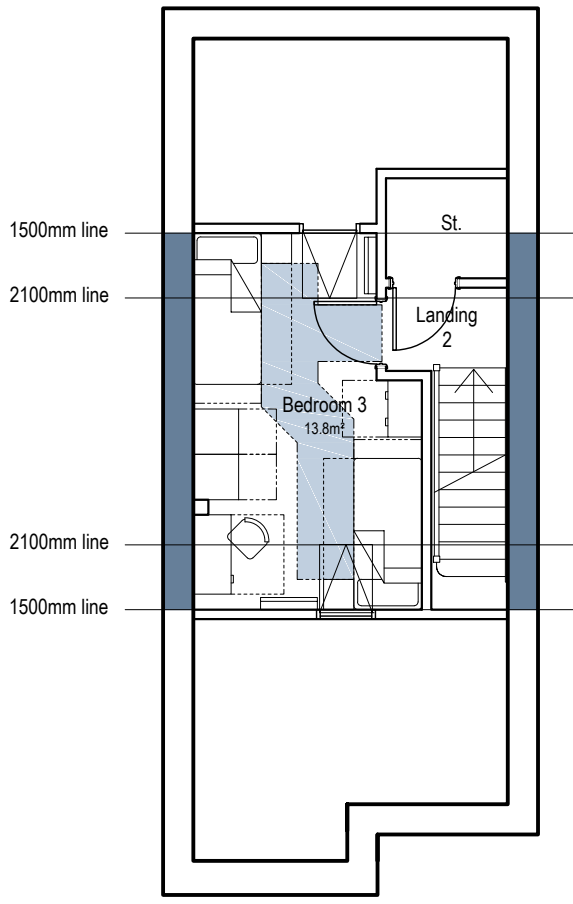

SECOND FLOOR PLAN

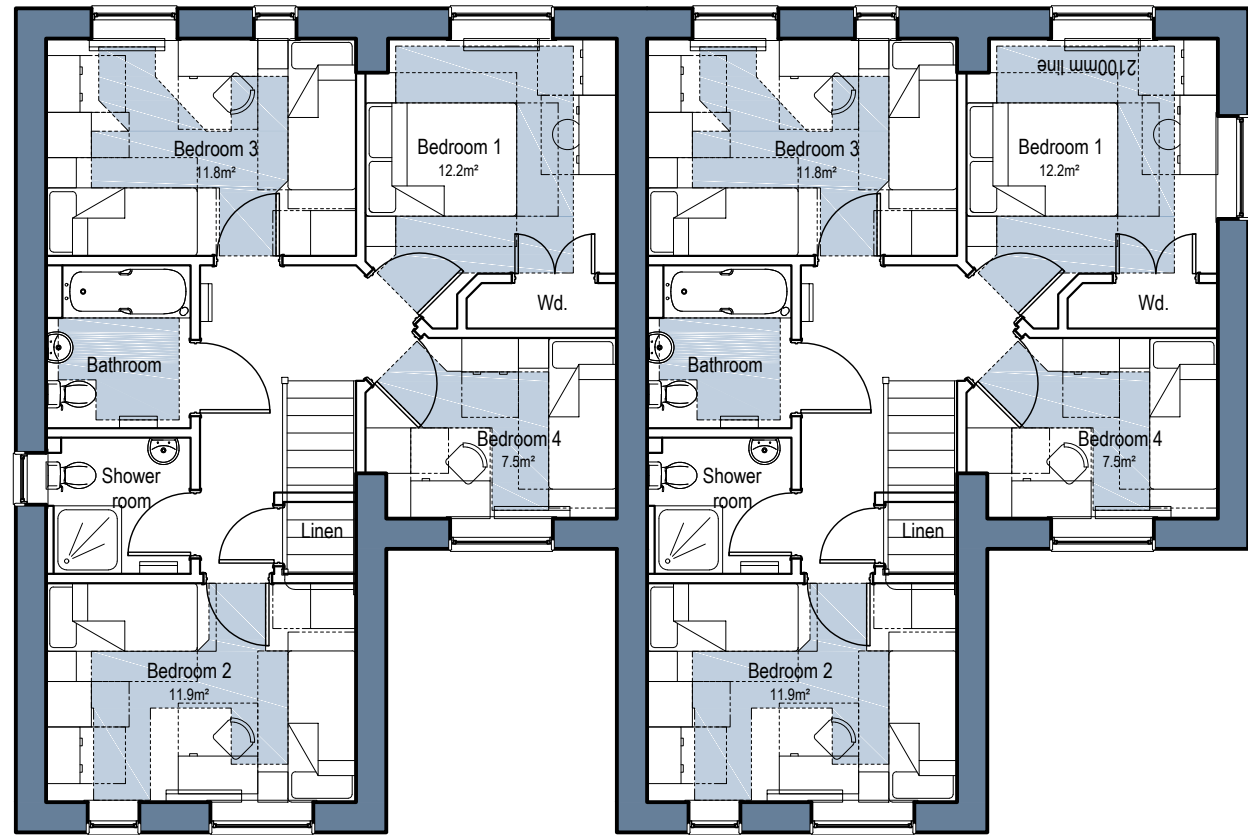


FIRST FLOOR PLAN

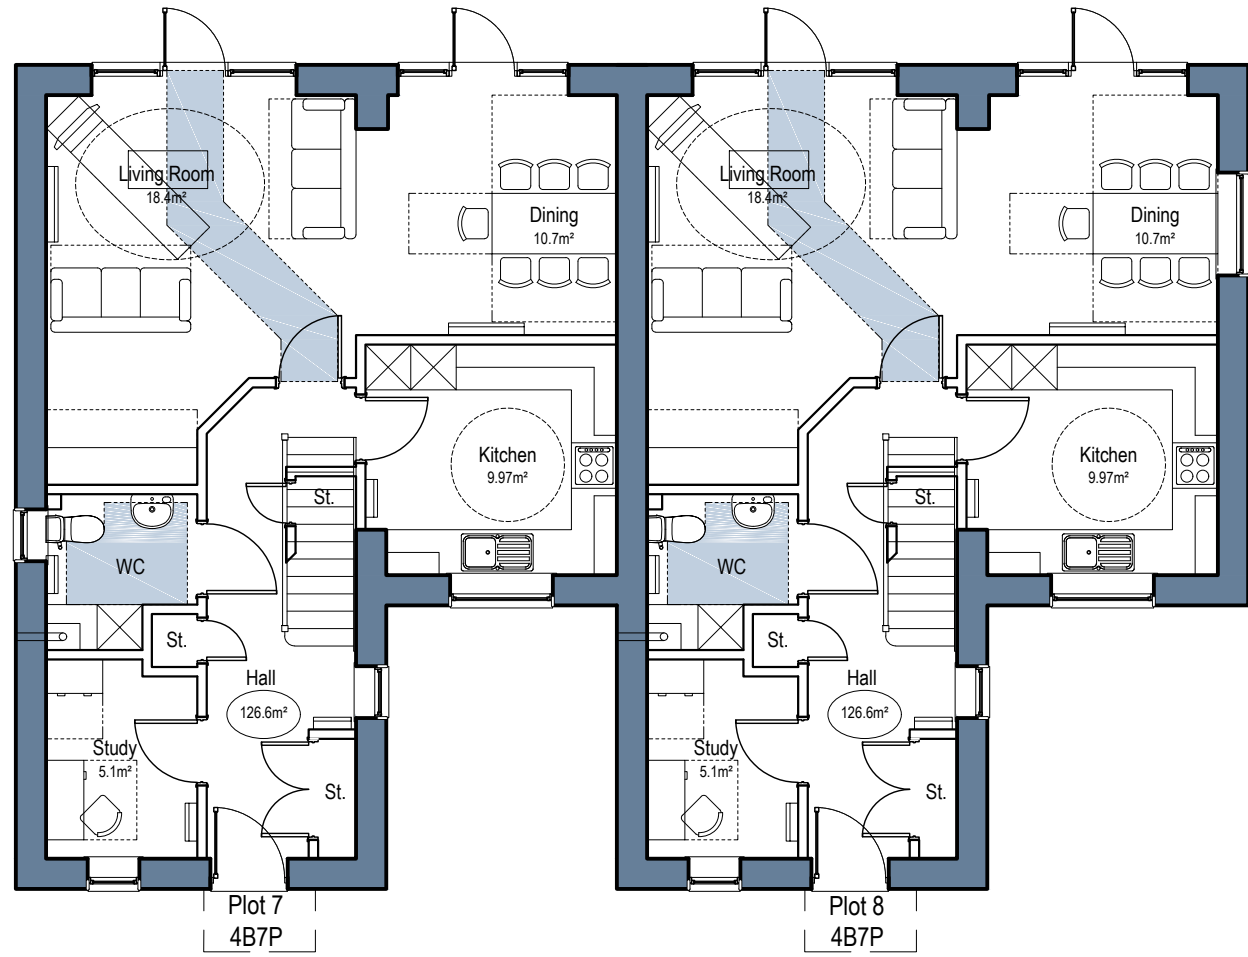


GROUND FLOOR PLAN
HOUSE TYPE B - (4 bed 7 person house)
Total Unit Area - 126.6m²

As on Plot No's. 7 & 8
Mirrored on Plot No's. 9 & 10

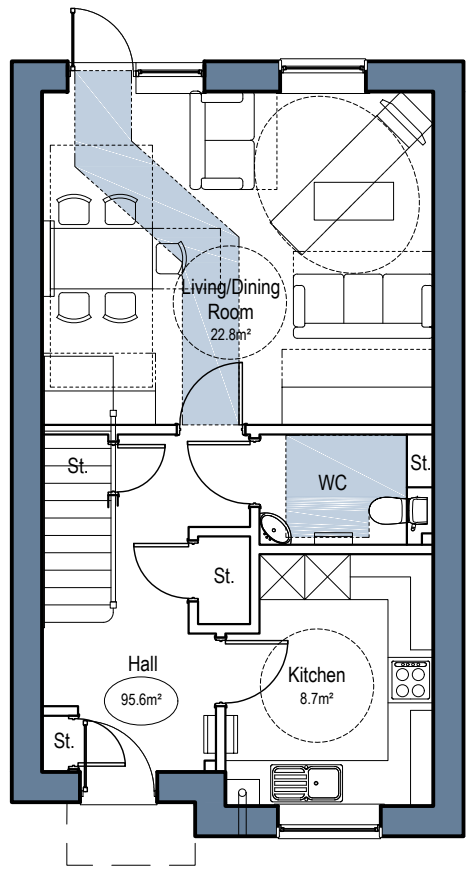


GROUND FLOOR PLAN
HOUSE TYPE C - (3 bed 5 person house)
Total Unit Area - 95.6m²

As on Plot No's. 11,12,13,14
Mirrored on Plot No's. 17,18,19

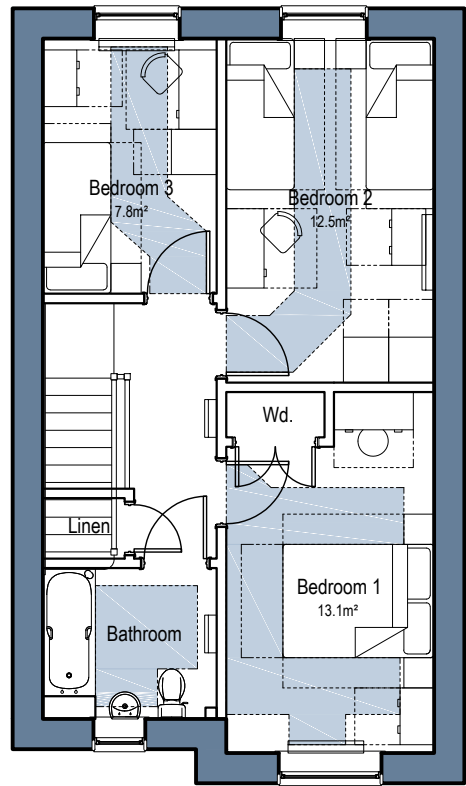


FIRST FLOOR PLAN

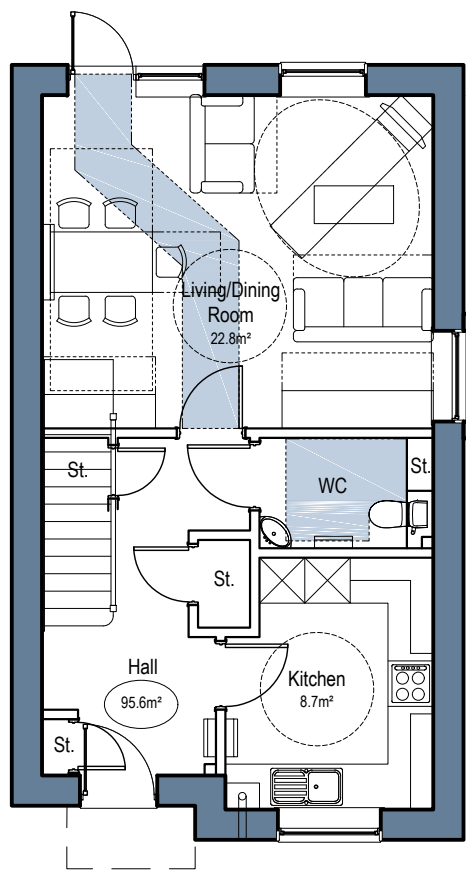


GROUND FLOOR PLAN
HOUSE TYPE C-v1 - (3 bed 5 person house)
Total Unit Area - 95.6m²

As on Plot No's. 15
Opposite on Plot No's. 16 & 20

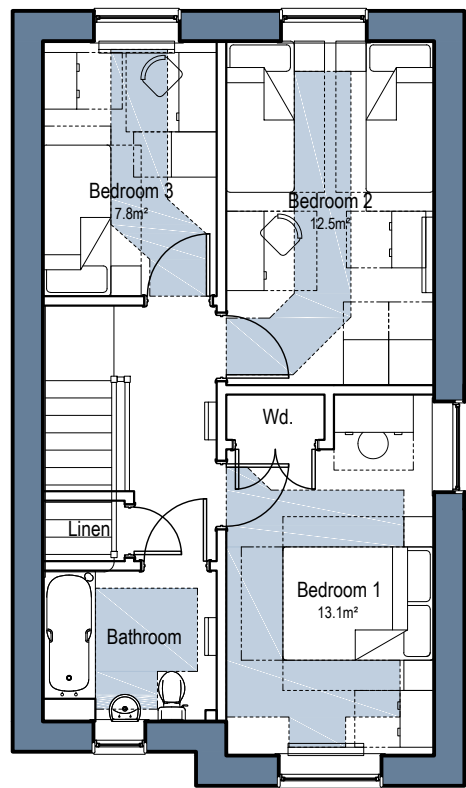


FIRST FLOOR PLAN

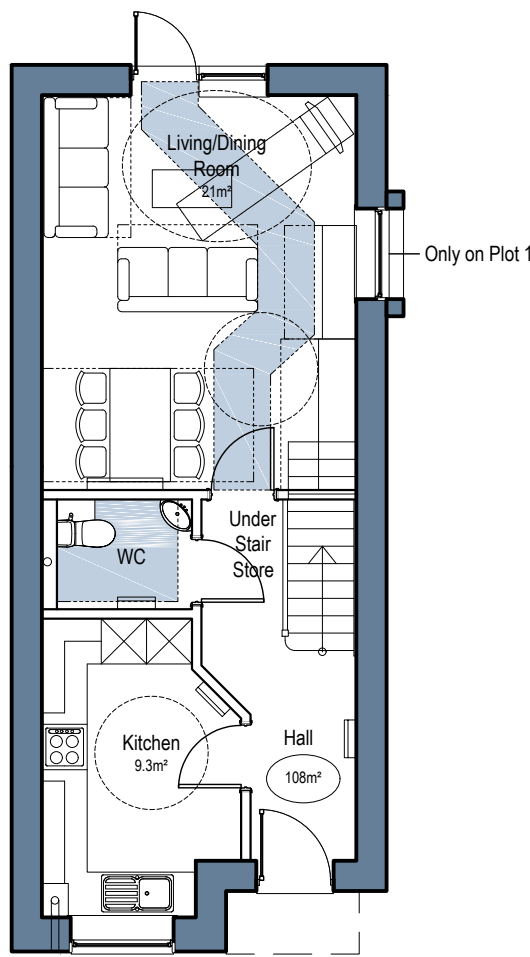


GROUND FLOOR PLAN
HOUSE TYPE A-v1 - (3 bed 6 person house)
Total Unit Area - 108m²

As on Plot No. 6
Opposite on Plot No. 1

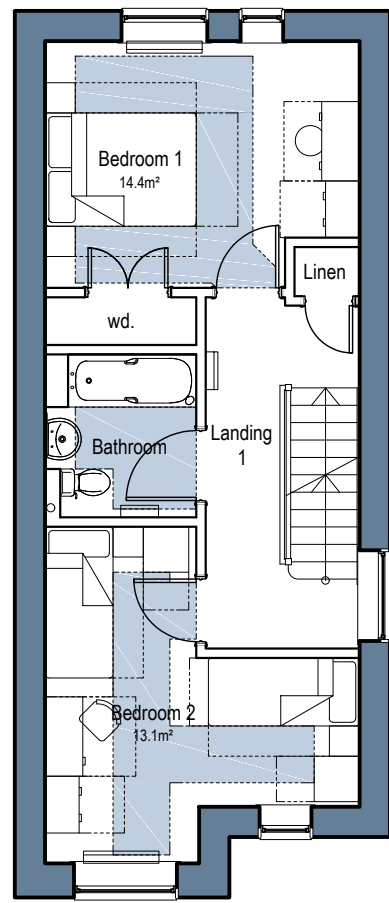

FIRST FLOOR PLAN

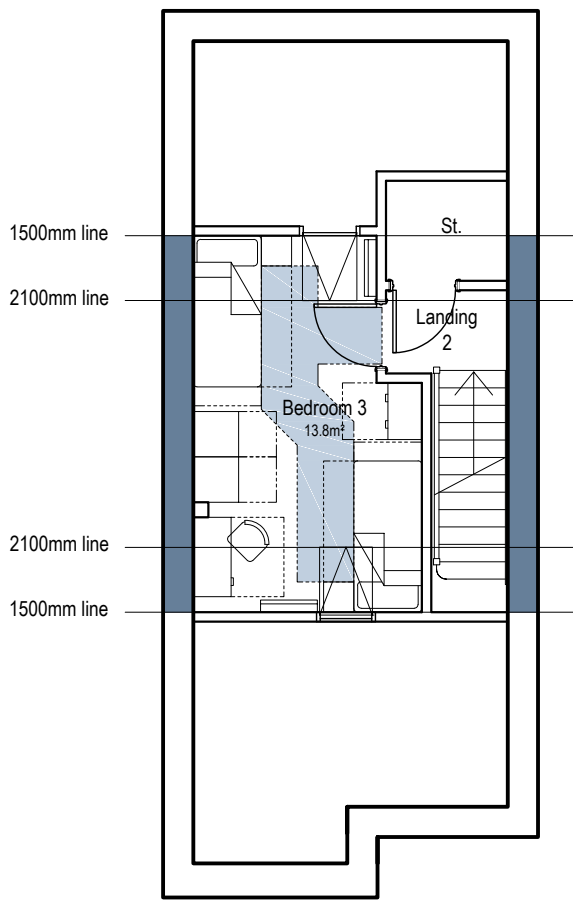

SECOND FLOOR PLAN

0 1 2 5 10
(SCALE 1:100)



CONCEPT HOUSE, 35 KINGSTON CRESCENT, NORTH END, PORTSMOUTH, HAMPSHIRE, PO2 8AA
T - 023 9267 3618 F - 023 9267 9819 www.ksaia.co.uk info@ksaia.co.uk

PROJECT
BLENDWORTH CRESCENT

DRAWING TITLE
PROPOSED HOUSE PLANS

Date	Drawn by	Scale	Drawing No.	Rev.
JAN. 15	PJ/RL	1:100	A1	1102-PD110
architecture	planning	design	project management	