


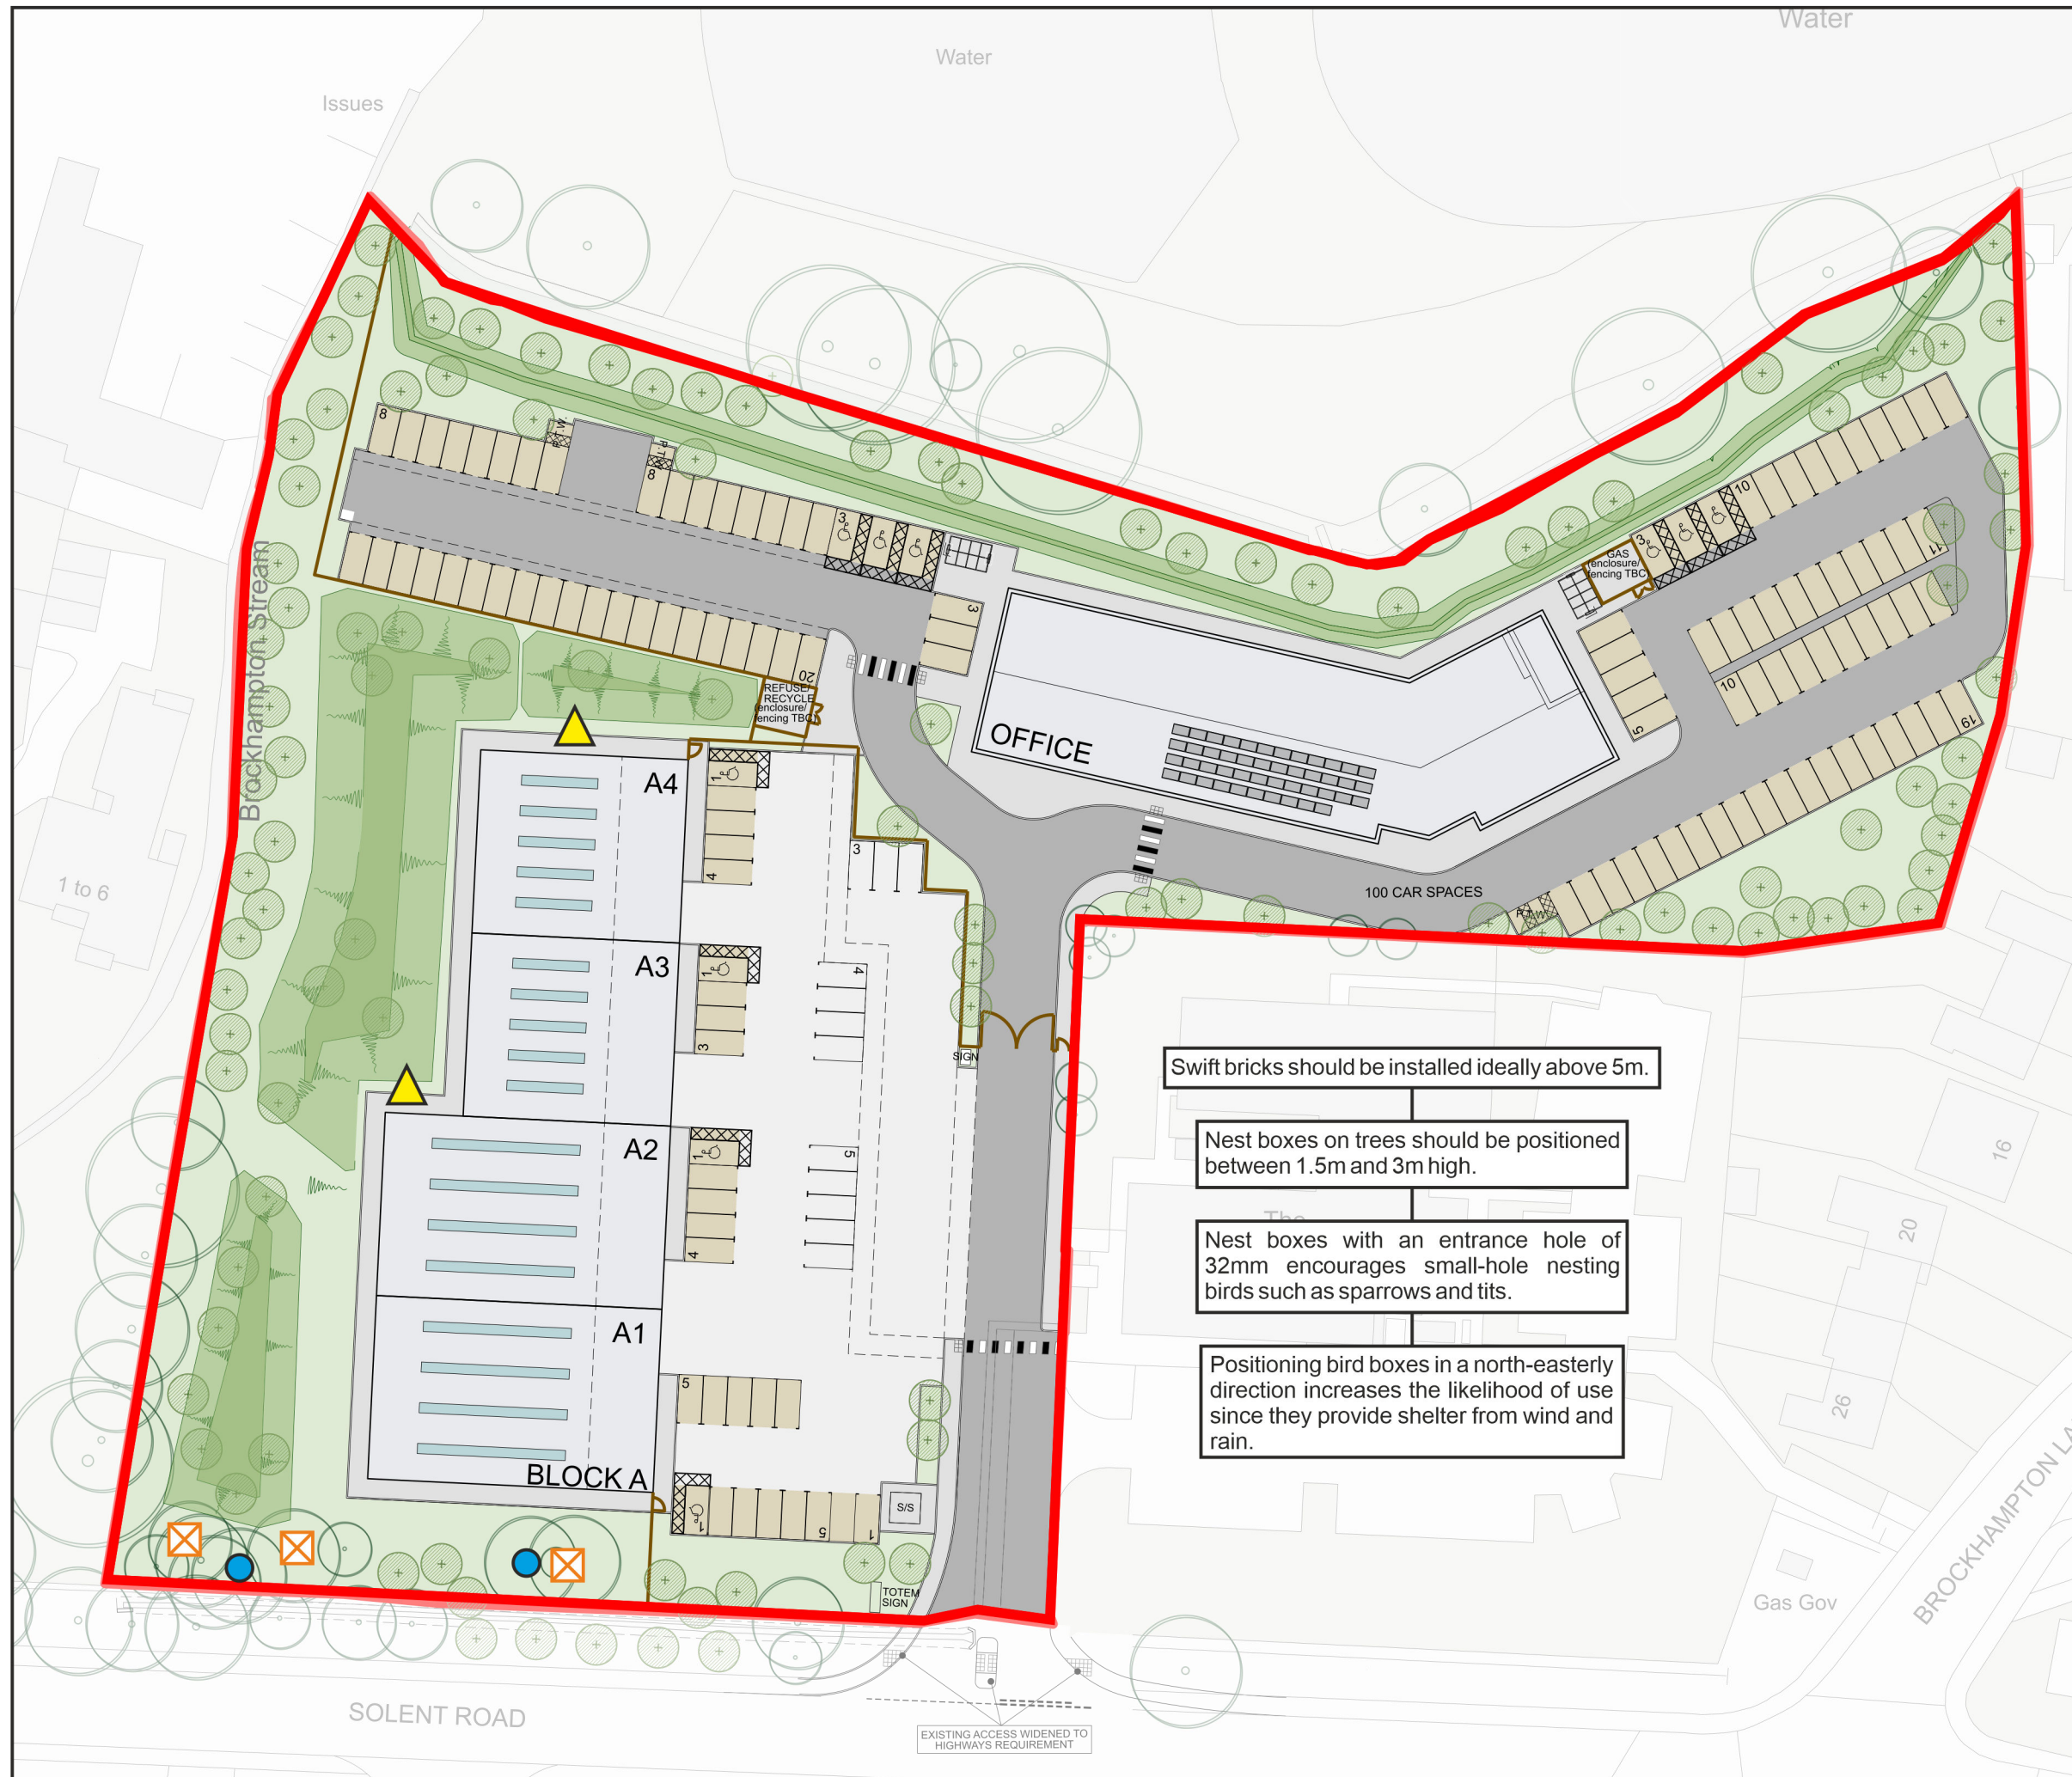

KEY:



LARGE MULTI-CHAMBER BAT BOX



Designed to be installed on trees or buildings.
Suitable for the following species:
On buildings: Pipistrelle
On trees: Pipistrelle, Noctule, Leisler's bat, Brown Long-eared and Natterer's bat.

Woodstone
Size: 150 x 275 x 160mm
Weight: 4kg



MANTHORPE SWIFT BRICK



Designed to be integrated into external walls of buildings.

Size: 347 x 200 x 153mm
Entrance hole: 29 x 65mm
Weight: 0.71kg



VIVARA PRO SEVILLE WOODSTONE NEST BOX



Suitable for Wrens, Robins, Spotted Flycatchers, Wagtails, Song Thrushes and Blackbirds.

Size: 200 x 310 x 200mm.
Weight: 6.9kg.
Entrance hole: 32mm

Based on Cornish Architects
Proposed Site Plan Drawing Number:
19003 - TP - 003

Scale: 25m



Cokenach Estate
Barkway | Royston
Hertfordshire | SG8 8DL

+44(0)1763 848084
east@ecologysolutions.co.uk
ecologysolutions.co.uk

9624: LAND OFF SOLENT ROAD, HAVANT

BIRD AND BAT BOX
LOCATION PLAN

Rev: A
Oct 2021