




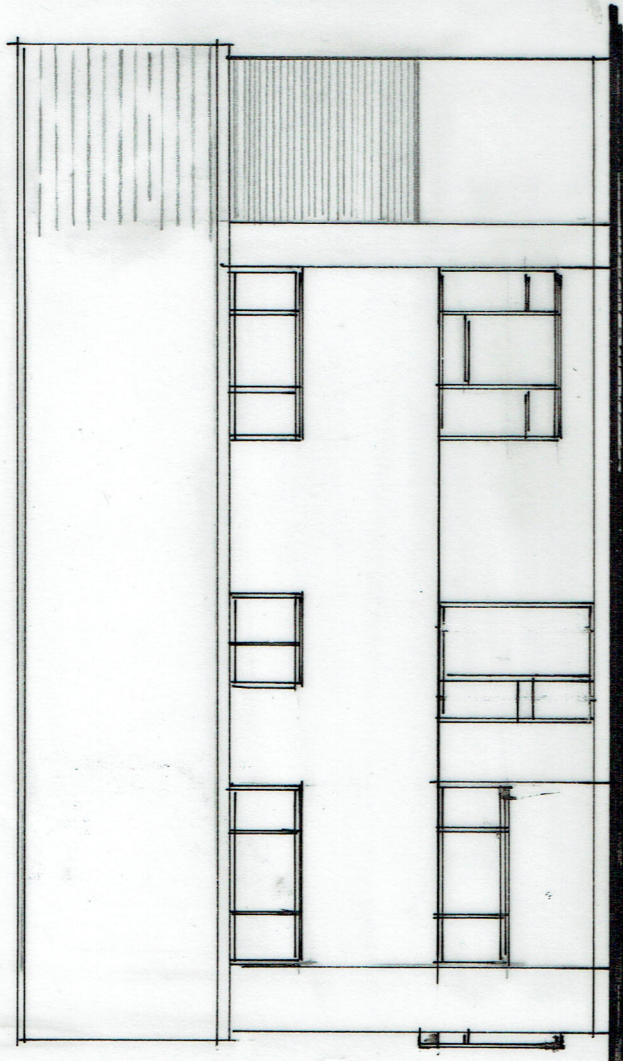


Proposed North, North West Elevation.

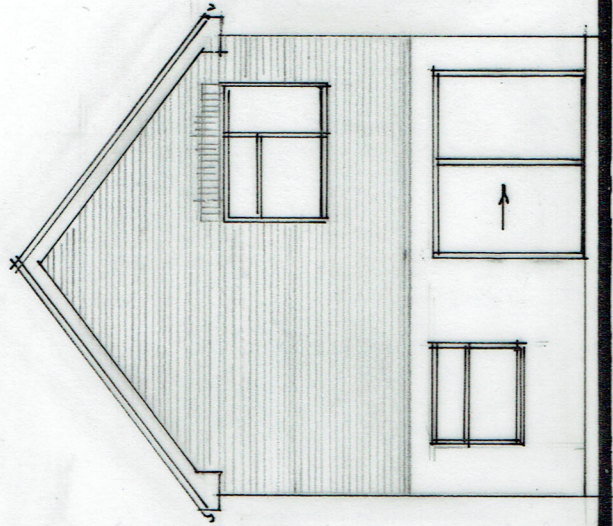

Prop. Rear Elevation.

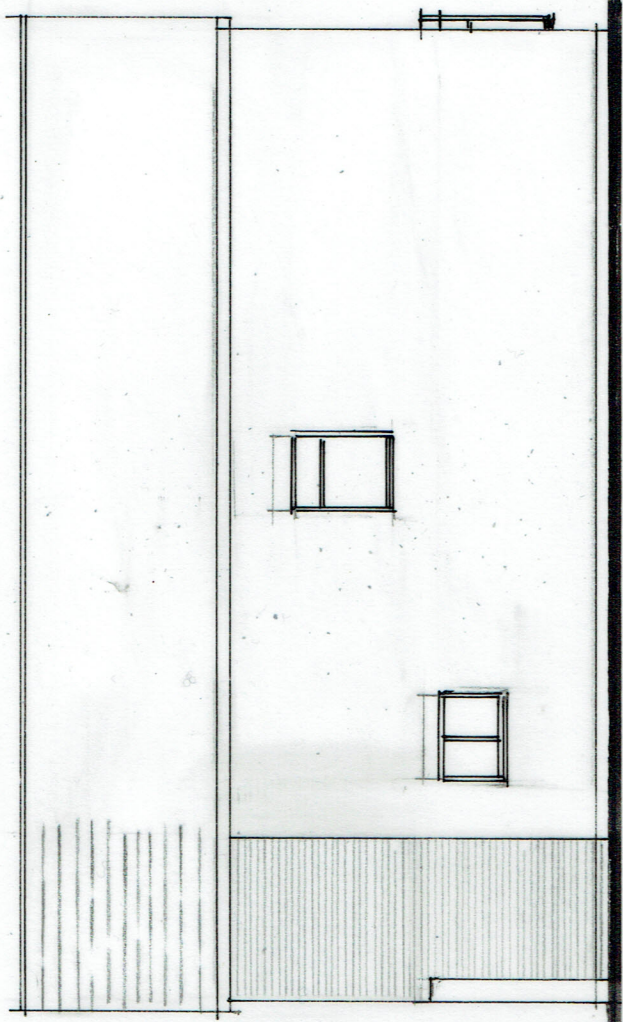


Proposed South, South West Elevation.

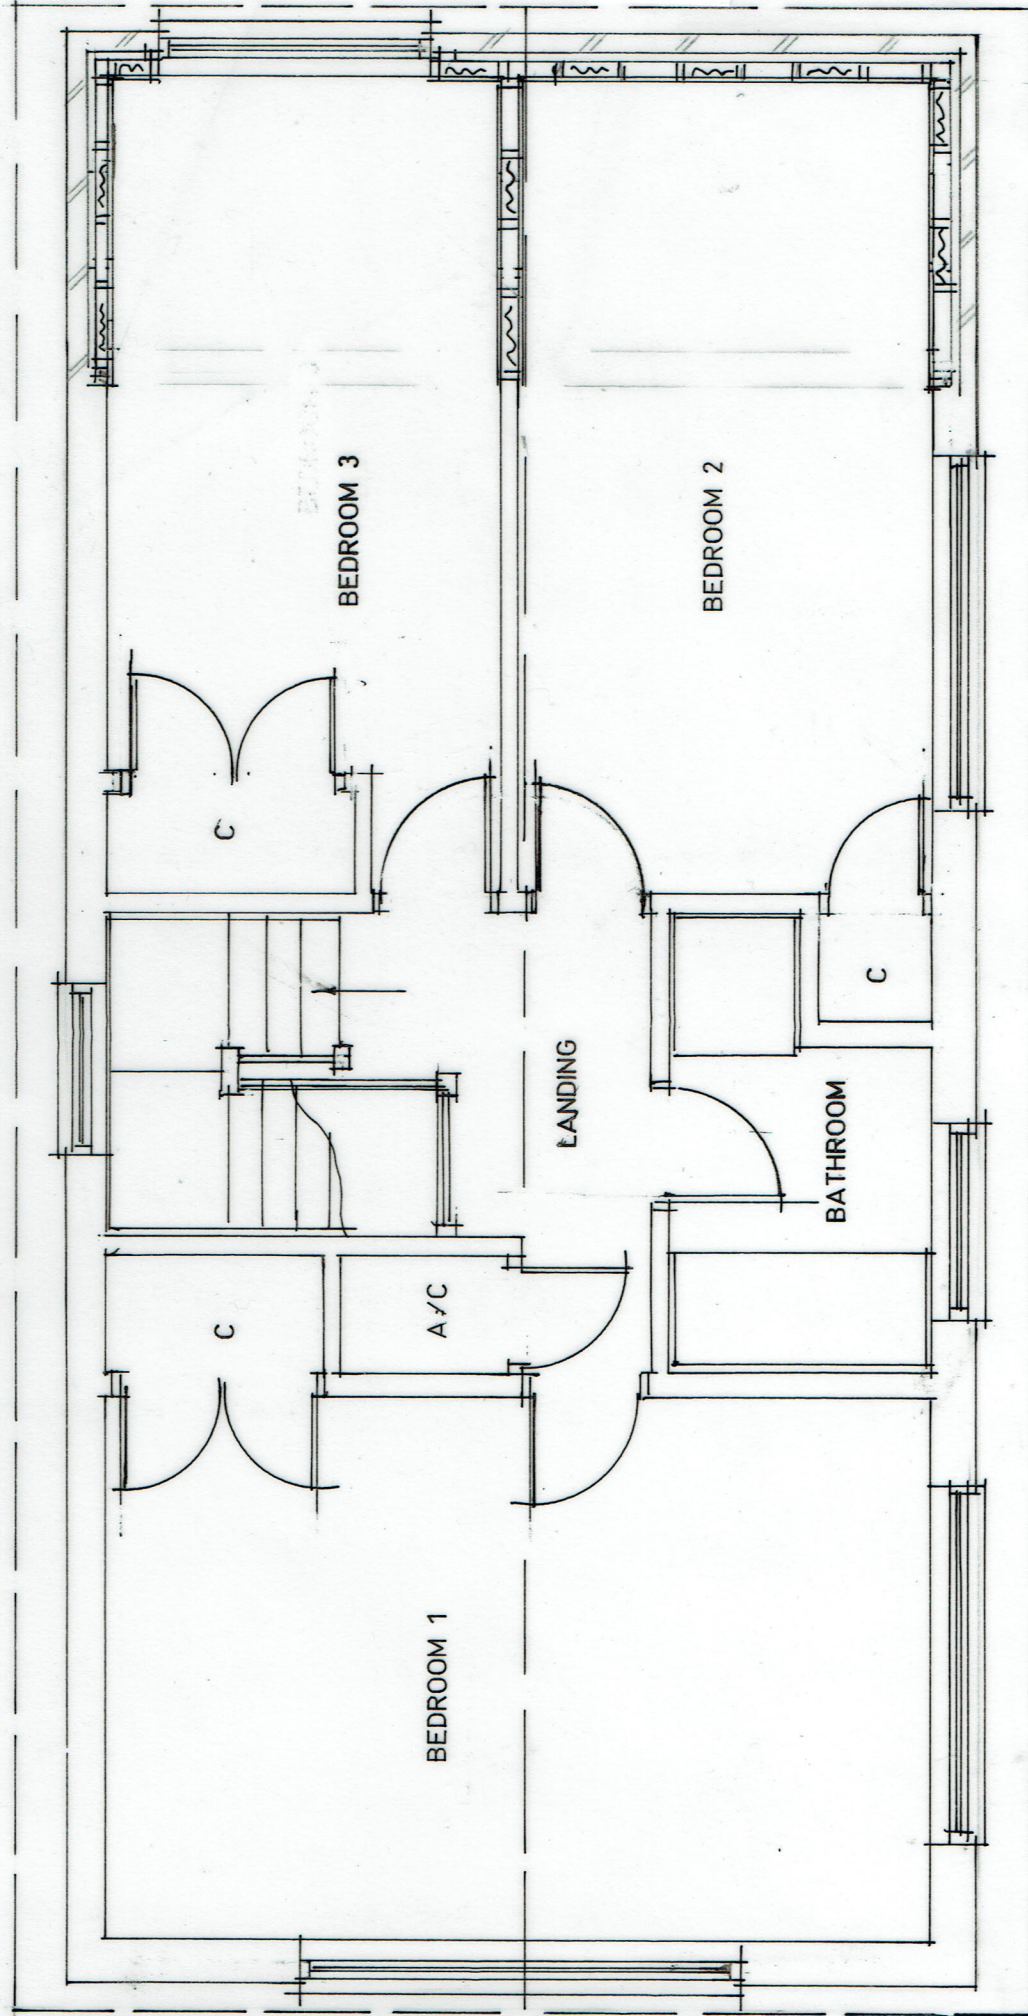

Extent of existing first floor
Proposed New Extension

Proposed First Floor Layout.

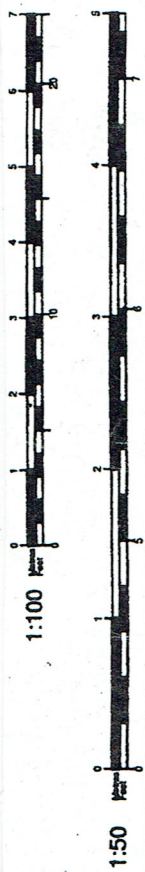

Proposed first floor rear extension at 191a London Road
Waterlooville, Hants.
PO7 7RL

S. Hellyer Esq..

Scale 1:50 1:100 Date February 2022

Drawing Number

1

Revision