

Notes

THIS DRAWING IS THE COPYRIGHT OF VIVID DESIGN STUDIO LTD AND MUST NOT BE COPIED, ALTERED OR REPRODUCED IN ANY WAY NEITHER PASSED TO A THIRD PARTY WITHOUT THEIR WRITTEN PERMISSION.

DIMENSIONS TO BE CHECKED ON SITE BEFORE COMMENCING WORK AND ANY DISCREPANCIES SHALL BE REPORTED TO THE DESIGNER. FIGURED DIMENSIONS MUST BE TAKEN IN PREFERENCE TO SCALED DIMENSIONS.

Rev:-	Description:-	Date:-	Chkd by:-
A	Reduced size of extension	25/03/21	




Existing Dwelling

PROPOSED EAST ELEVATION
(1:50)

NOTE

SECTION OF EXISTING DWELLING TO BE RETAINED TO MAINTAIN ALL EXISTING MATERIALS. PROPOSED MATERIALS ARE FOR THE PROPOSED EXTENSION

- Materials Key
- 1 Facing Brickwork
FORTERRA - Westcroft Red Multi
 - 2 Feature Cills, String Courses & Arch Heads
FORTERRA - Westcroft Red Multi
 - 3 Roof Tiles
MARLEY Externit Slates - Grey
 - 4 Concrete Angled Ridge and Hip Tiles - Grey
 - 5 UPVC Windows and French Doors - Grey
 - 6 Composite Personal Doors - Grey
 - 7 Upvc Fascias and Eaves Soffits - Grey
 - 8 UPVC Rainwater Goods - Black
 - 9 Porches Timber Posts & Brackets - Oak
 - 10 Obscure Glazed Window

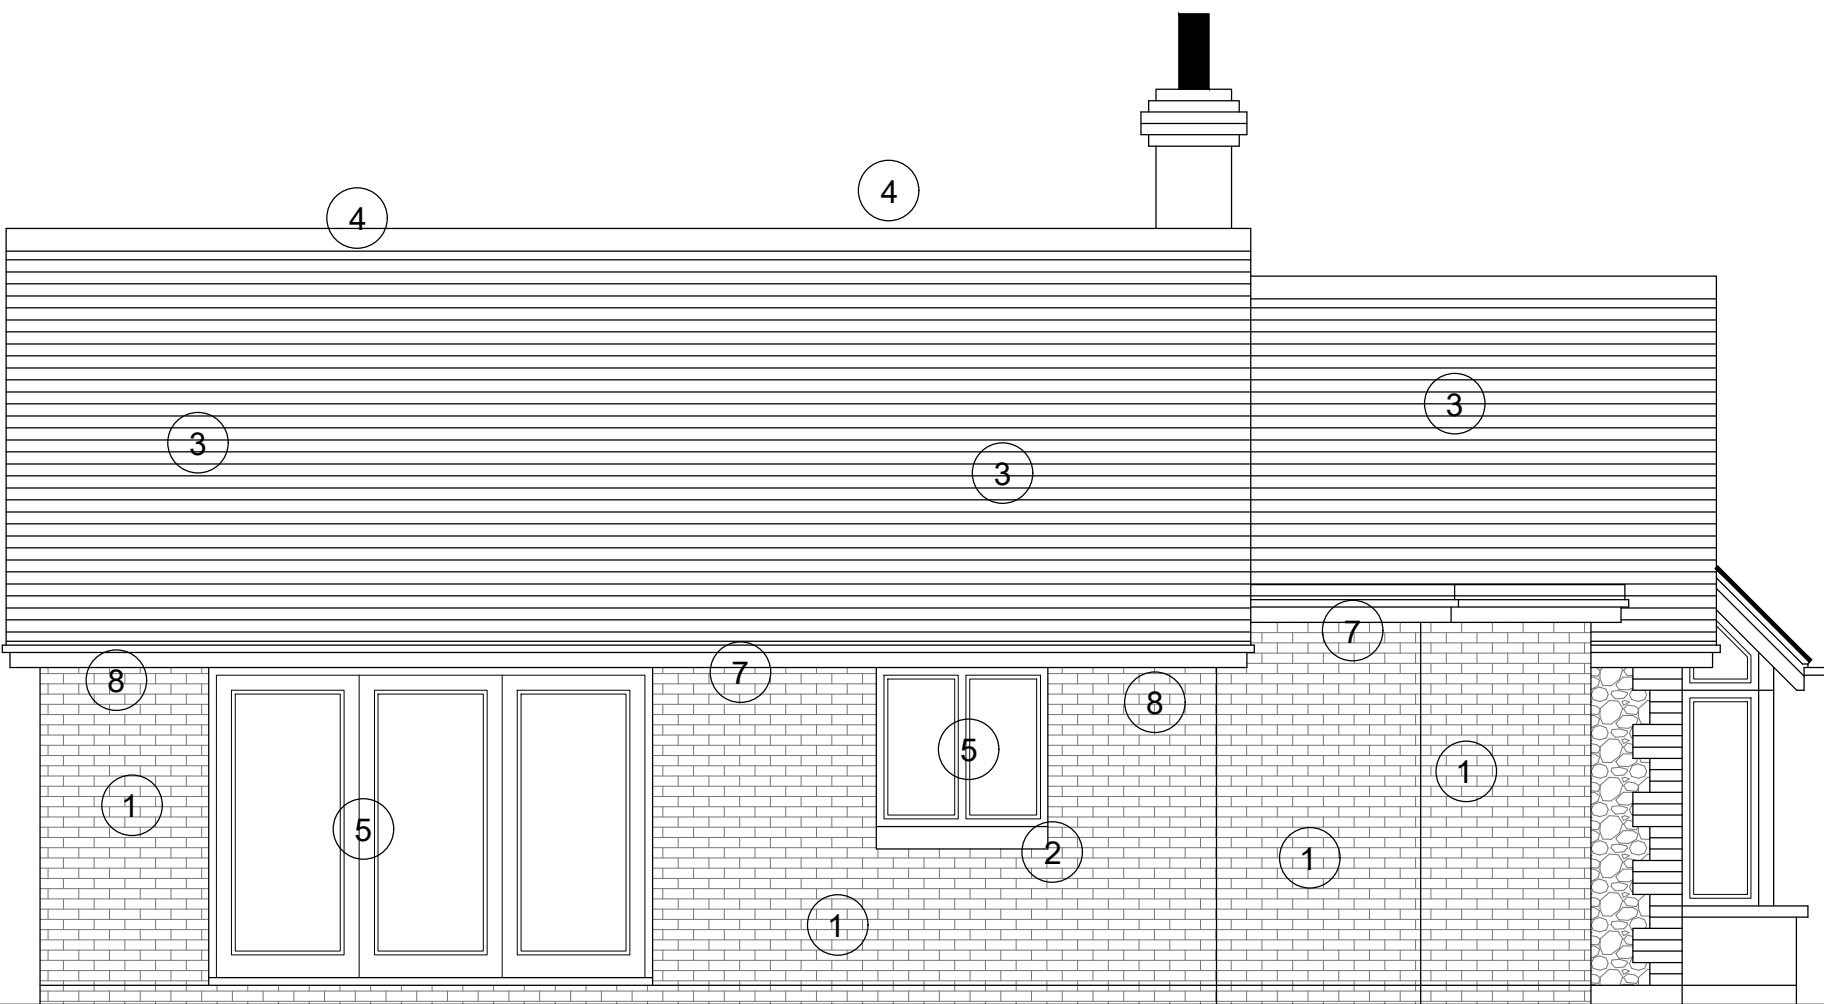

Existing Dwelling

PROPOSED NORTH ELEVATION
(1:50)



Existing Dwelling

PROPOSED WEST ELEVATION
(1:50)



Existing Dwelling

PROPOSED SOUTH ELEVATION
(1:50)



The Barn, Calcot Mount Business Park, Calcot Lane,
Curdridge, Southampton, Hampshire, SO32 2BN
Tel: 01489 786670
Email: info@vividdesignstudio.co.uk
Website: www.vividdesignstudio.co.uk

Project:-	16 Lovedean Lane Waterlooville Hampshire
Title:-	Proposed Material Elevations
Client:-	Mr Joe Dorrington
Scale:-	1:50 (@A1)
Drawn By:-	PJD
Checked By:-	
Date:-	24/01/22
Rev:-	
Job.No:-	190077
Drg.No:-	40