




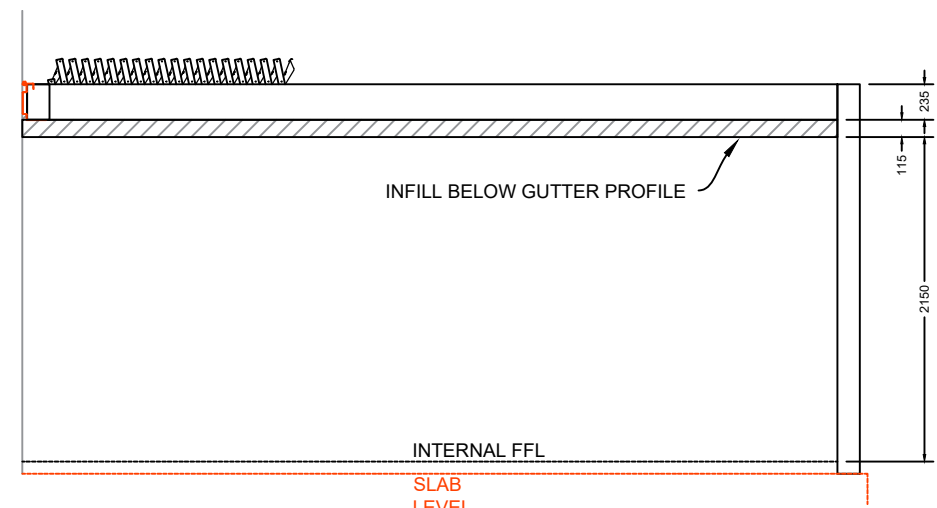


LEFT ELEVATION
SCALE 1:50

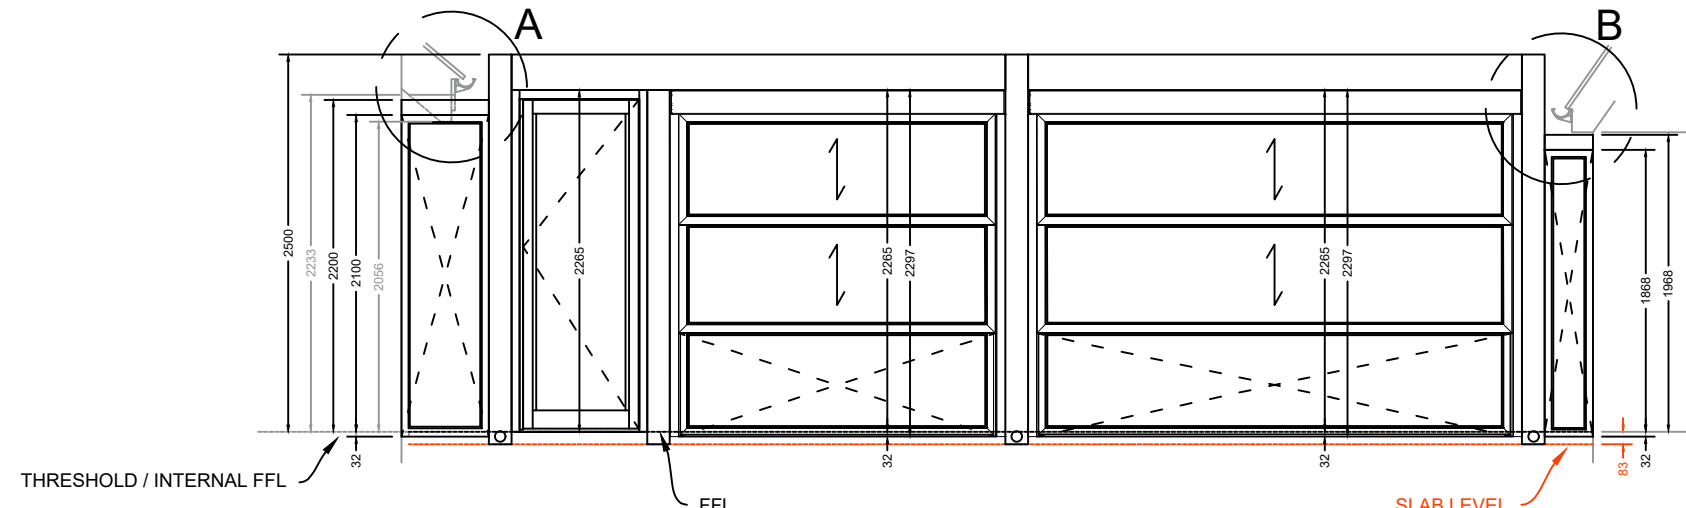


FRONT ELEVATION
SCALE 1:50

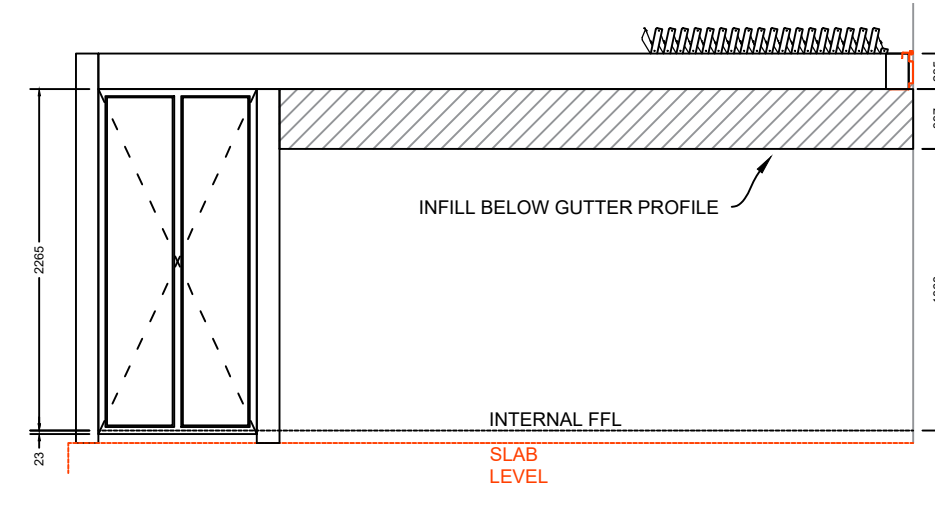

RIGHT ELEVATION
SCALE 1:50

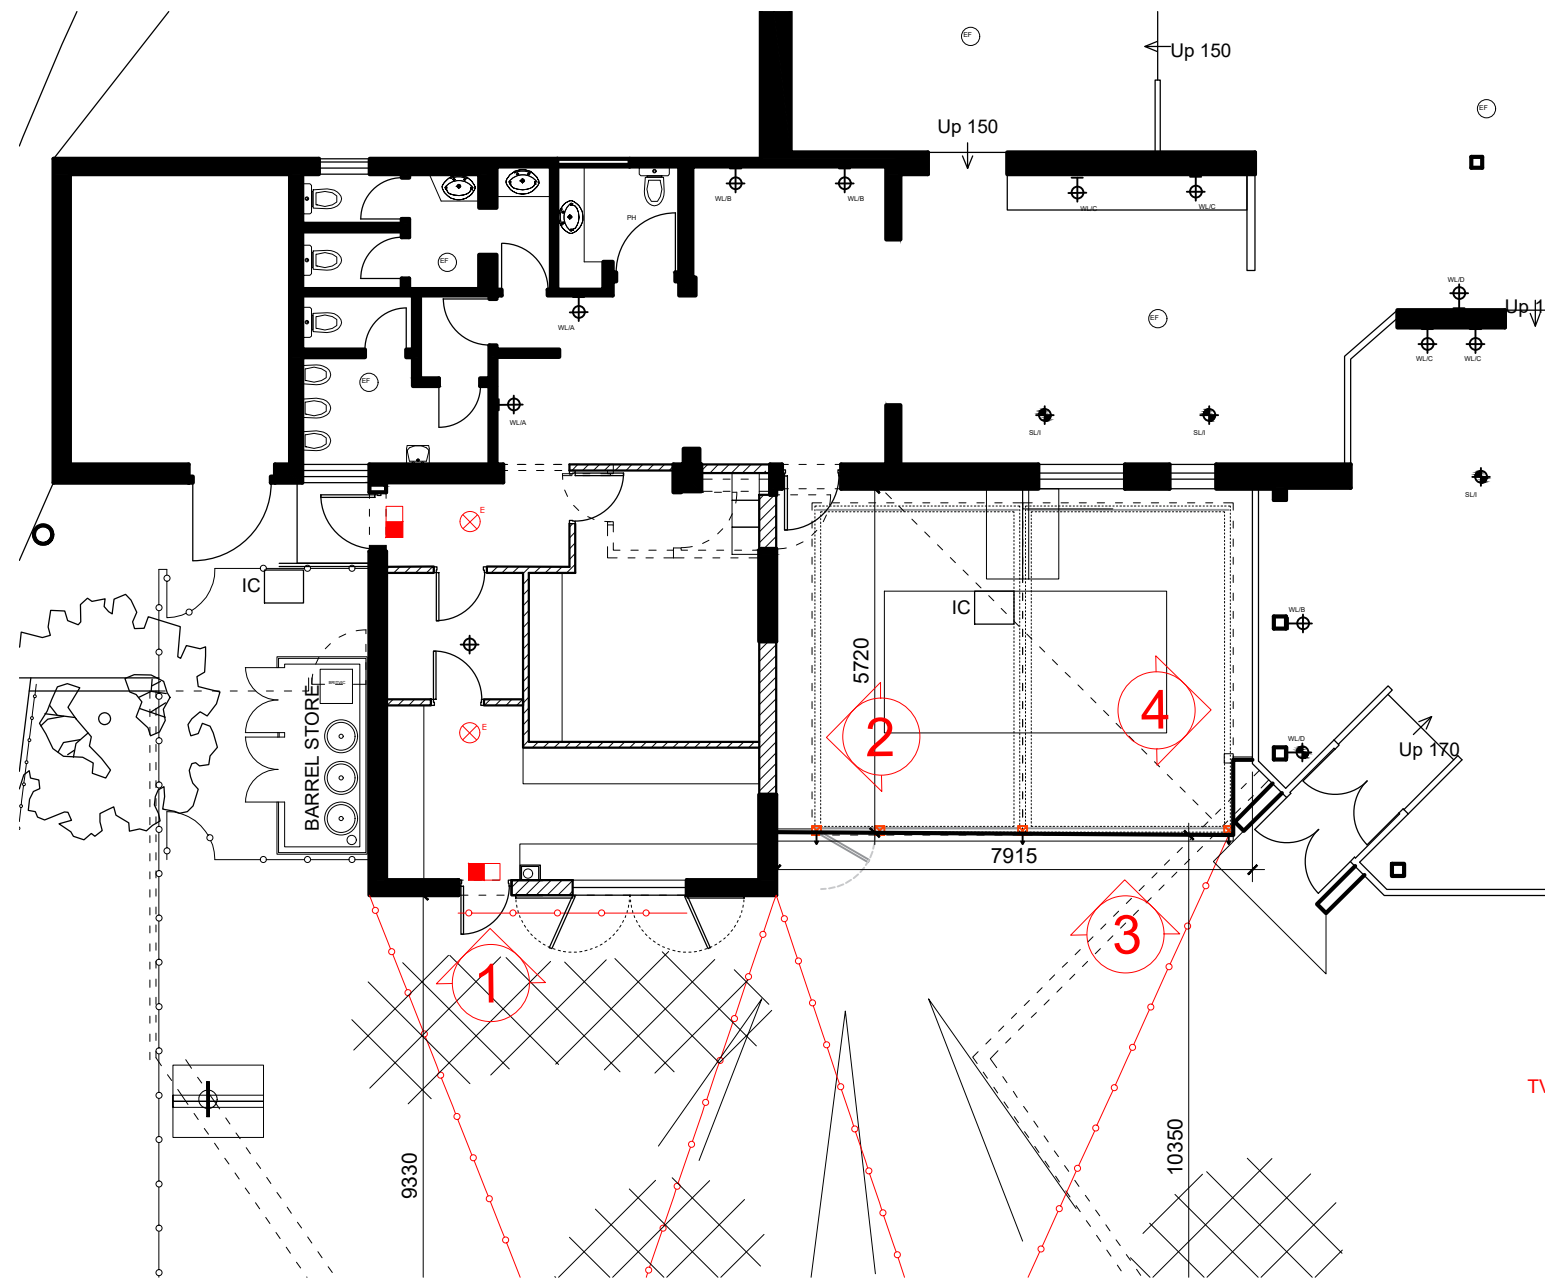

PLAN
SCALE 1:200

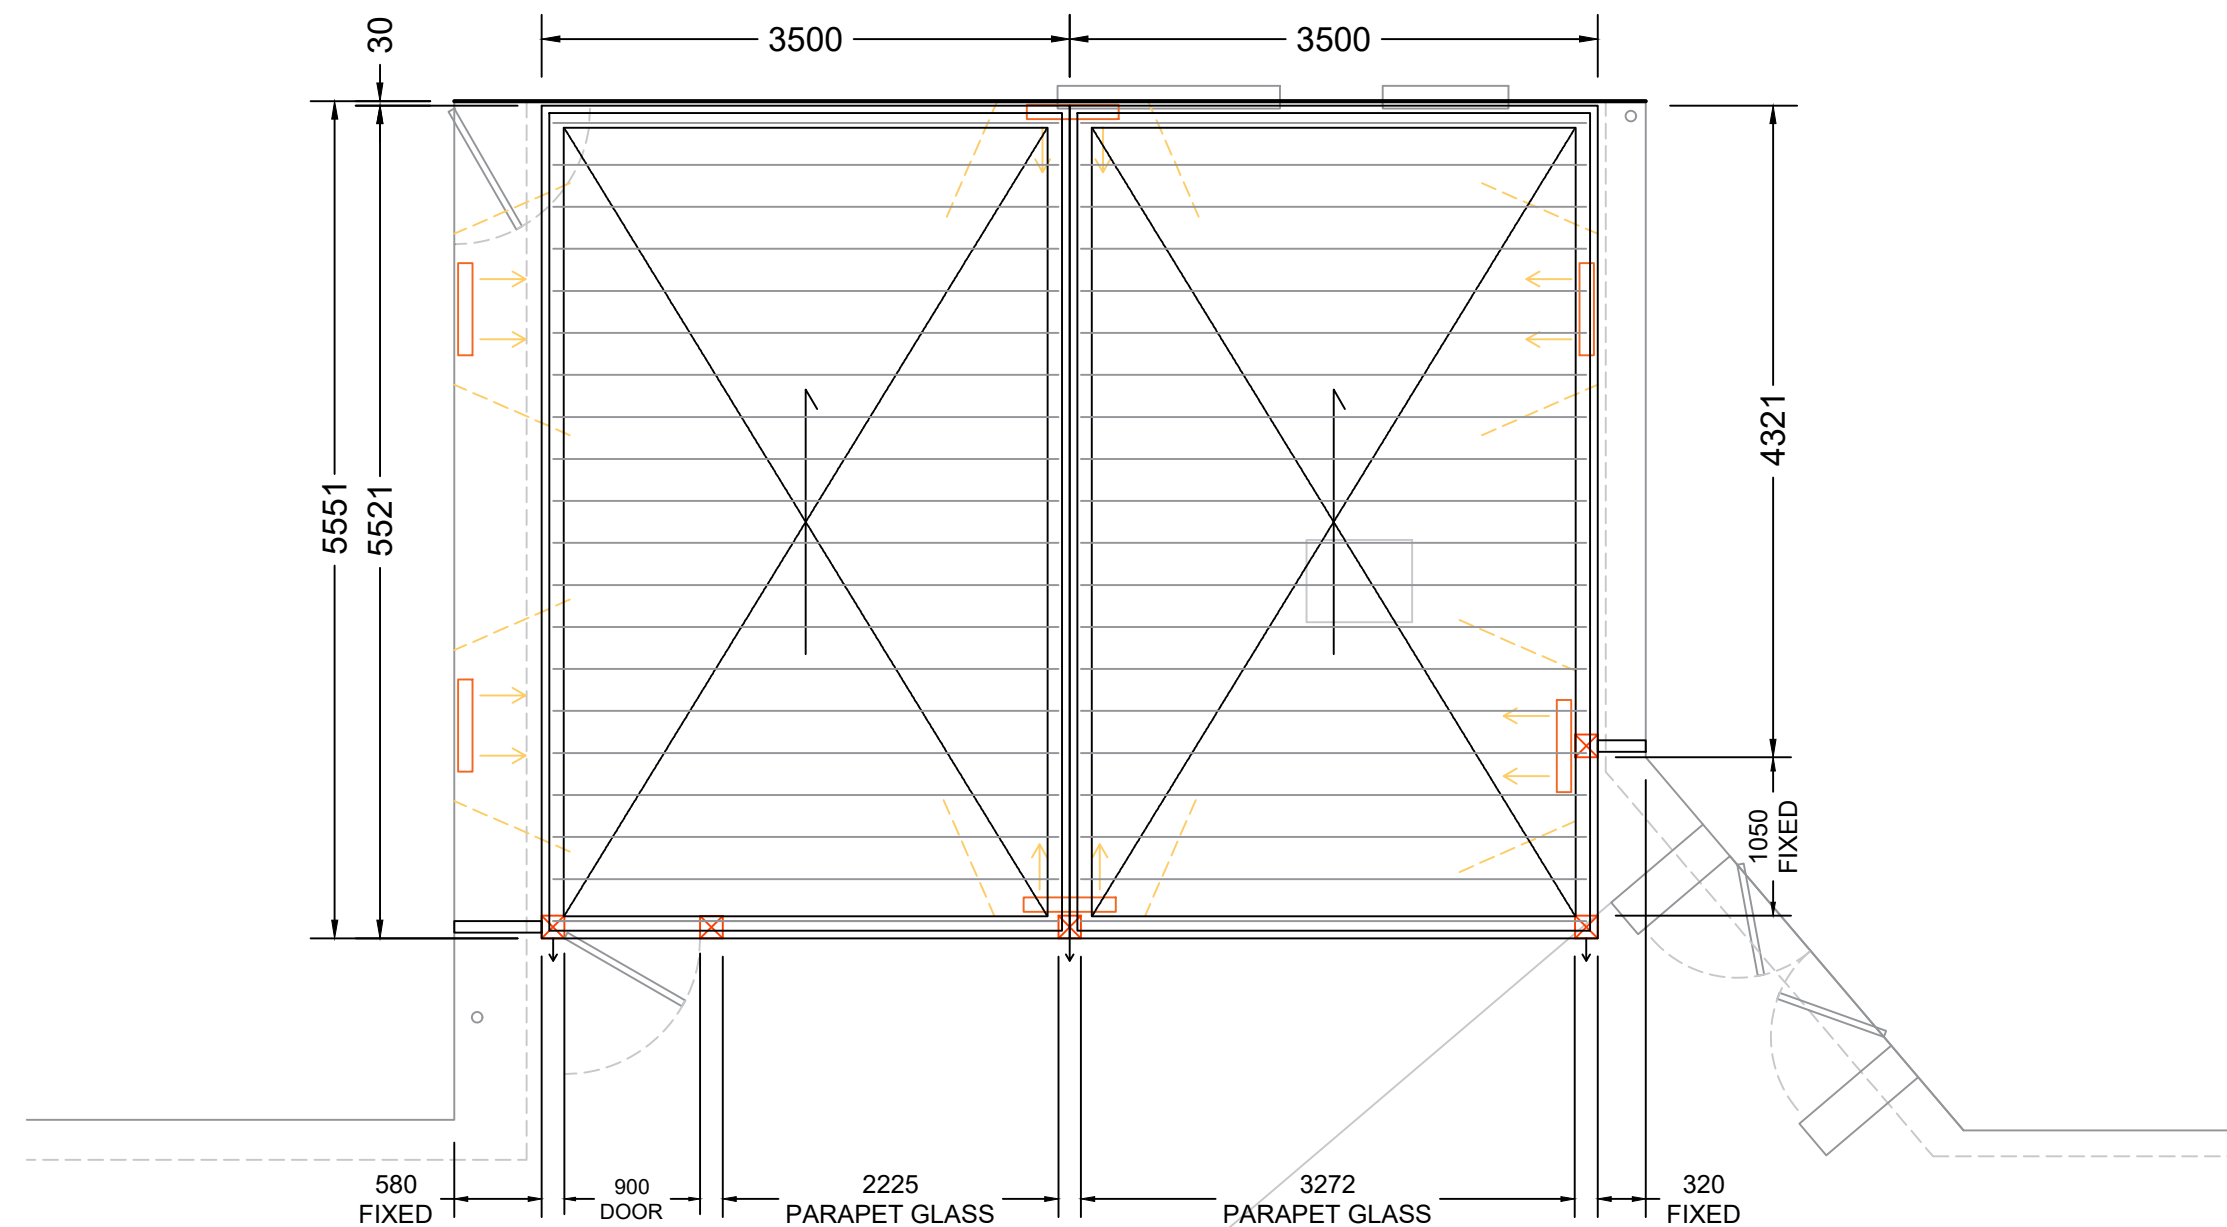

PLAN VIEW
SCALE 1:50



EXAMPLE OF STRUCTURE

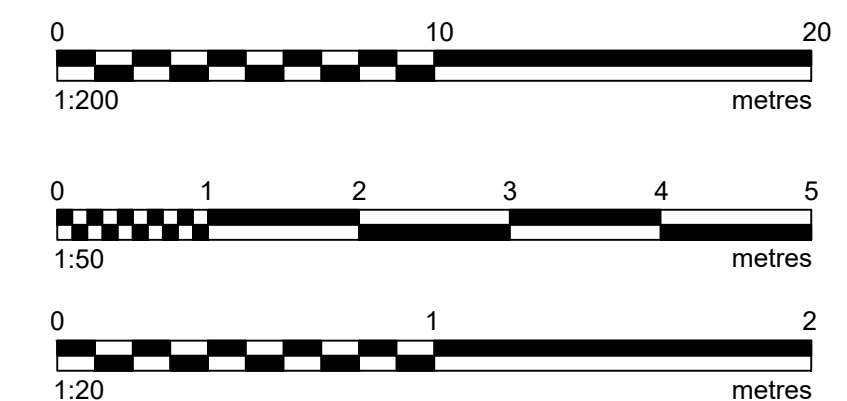


IMAGE REFERENCE A




IMAGE REFERENCE B




IMAGE REFERENCE C




IMAGE REFERENCE D

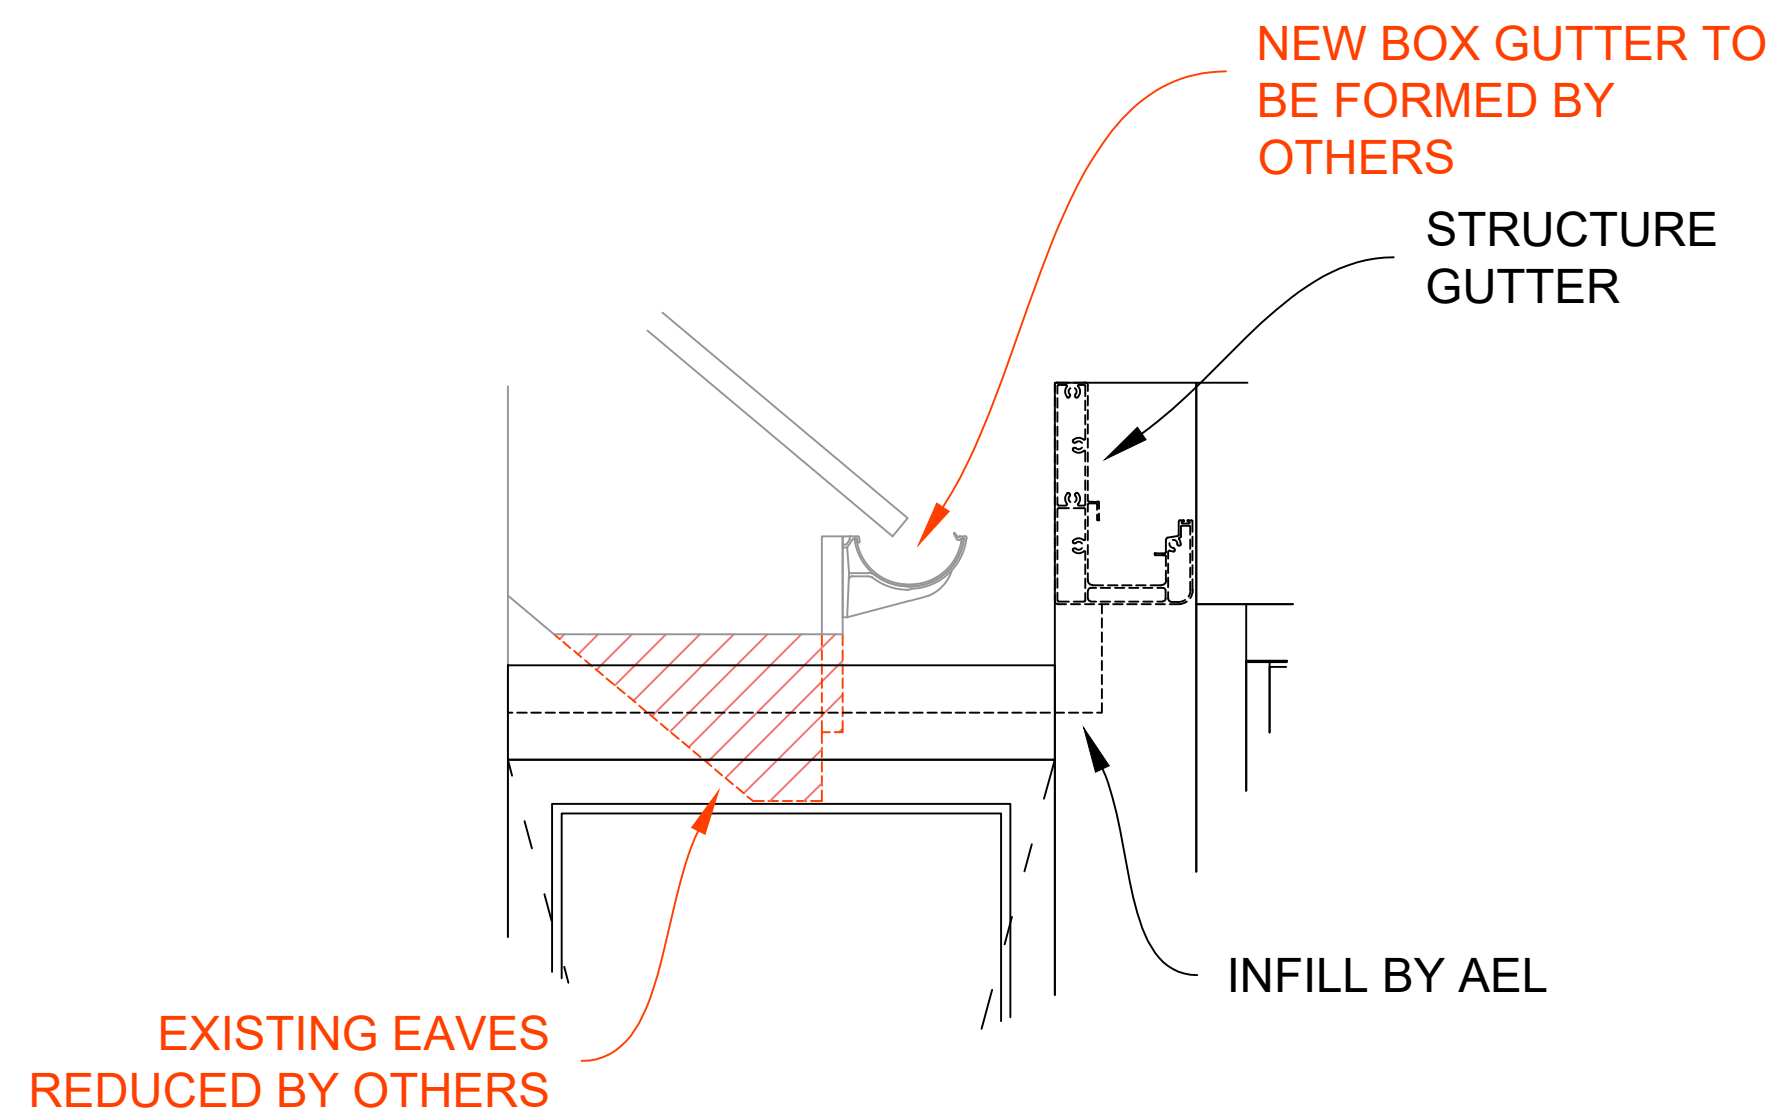


DETAIL A
SCALE 1:20

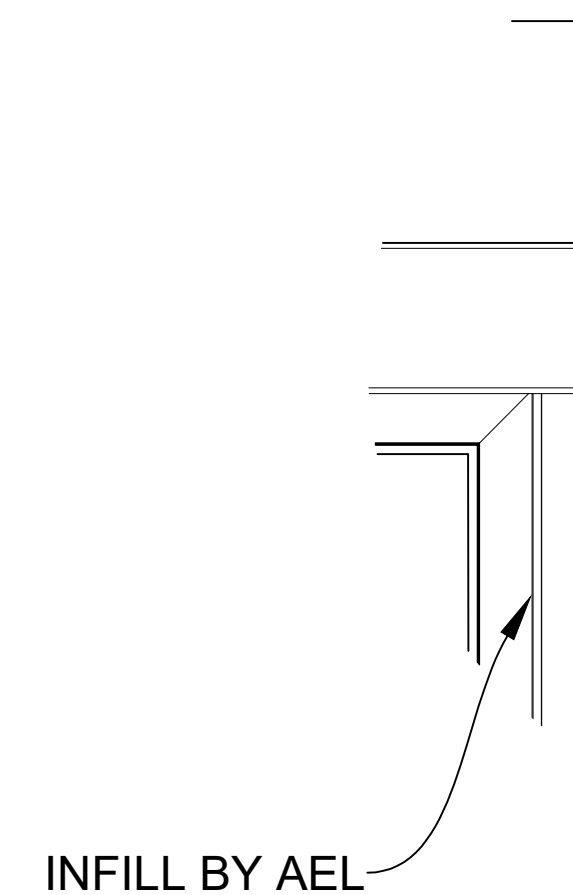


DETAIL B
SCALE 1:20

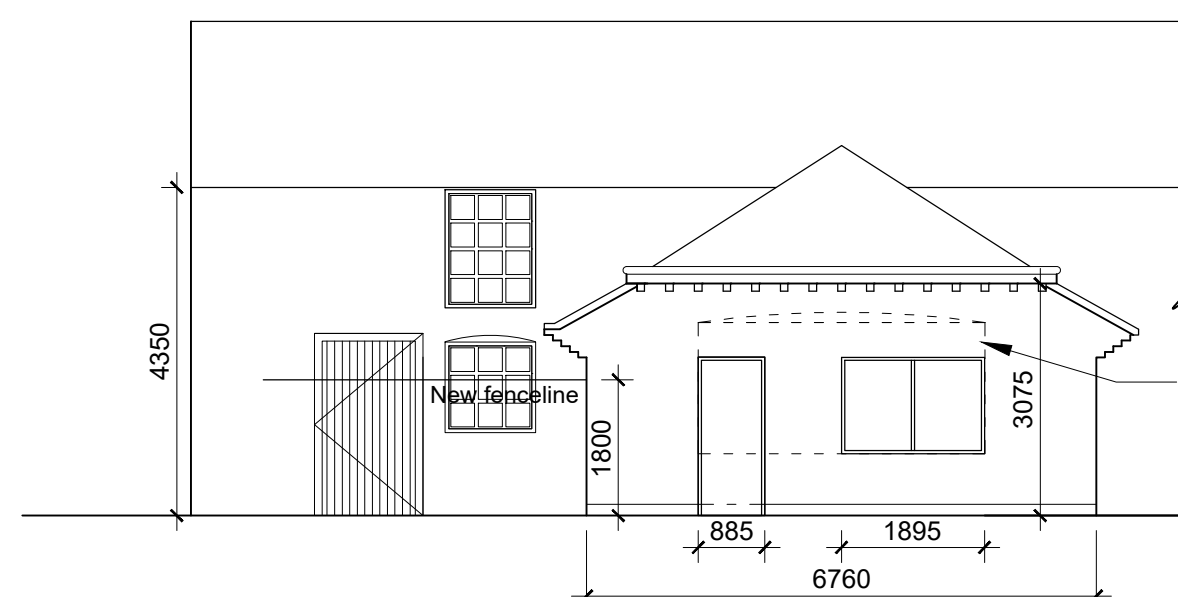


PART PROP ELEV 1 - SCALE 1:100

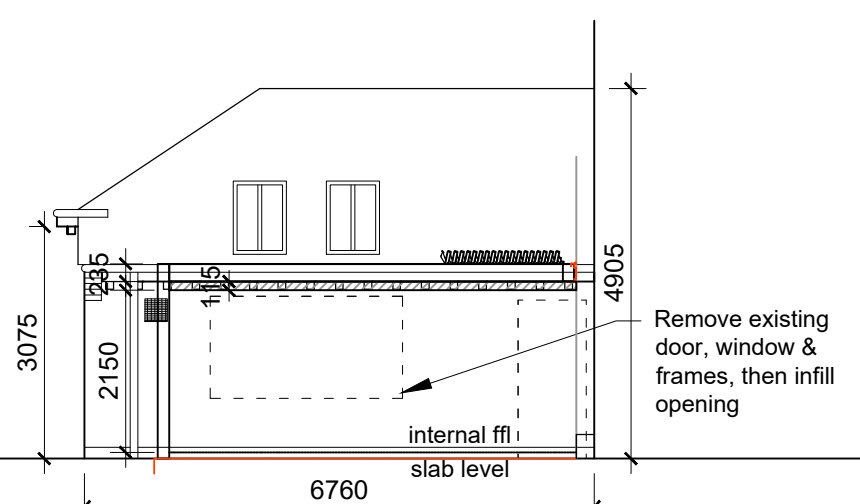

PART PROP ELEV 2 - SCALE 1:100

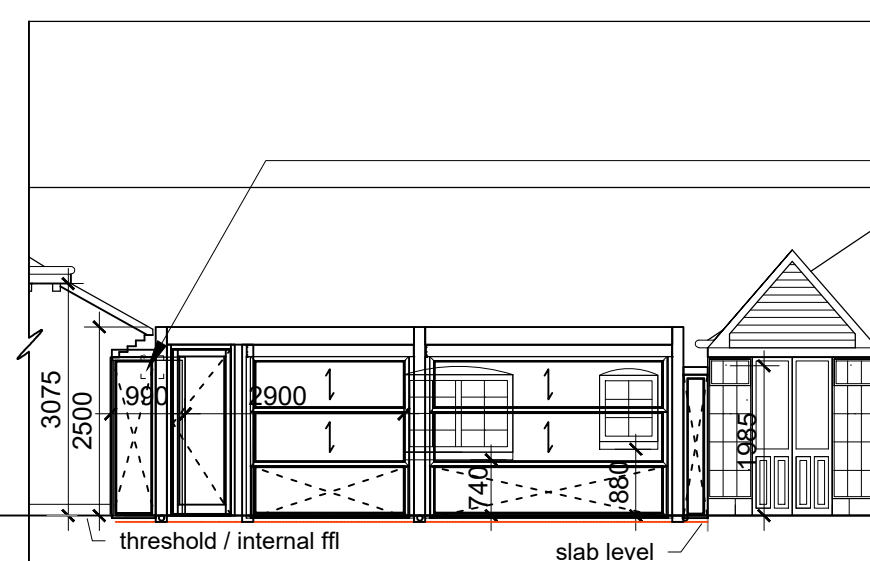

PART PROP ELEV 3 - SCALE 1:100

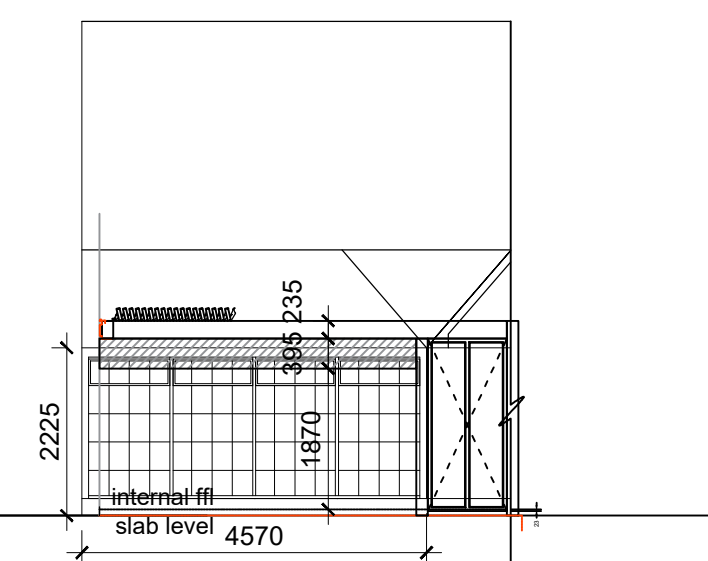

PART PROP ELEV 4 - SCALE 1:100

Rev	Revision Details	Initials	Date
A	PROP ELEVS AND PLAN ADDED TO DWG	SLB	10.04.22

newman|gauge

E.design@newmangauge.com T. 0121 212 9800
12-14 Regent Place Birmingham B1 3NJ
newmangauge.com

Client

Mitchells & Butlers

Project

**BARLEY MOW
HAYLING ISLAND**

Drawing Title

**PROPOSED EXTERNAL
GARDEN STRUCTURE**

Project Type

PLANNING

Date	Scale	Drawn By
FEB '22	AS @ A1	KL

Project No.	Drawing No.	Revision
2964	005	A

This drawing is the property of NEWMAN GAUGE DESIGN ASSOCIATES. Copyright is reserved by them and the drawing is issued on the condition that it is not copied either wholly or in part without the prior consent in writing of Newman Gauge Design Associates. All dimensions are to be checked on site prior to the commencement of any work or shop drawings. This drawing is to be read in conjunction with other drawings and specifications where existing.