



Existing Site/Roof Plan

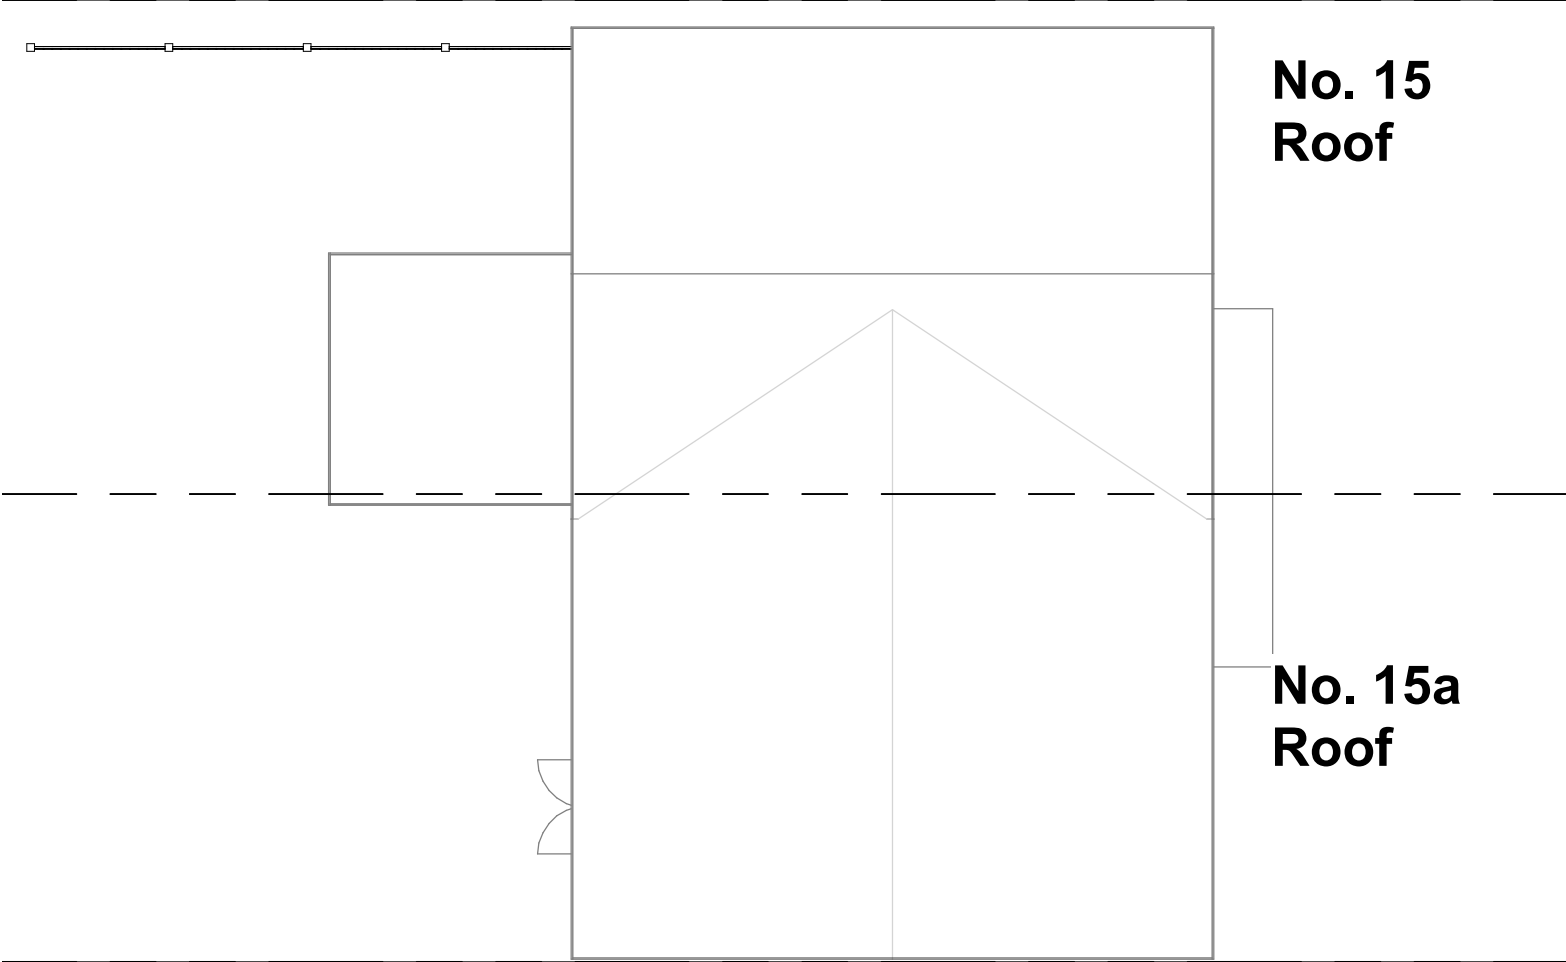

Proposed Site/Roof Plan

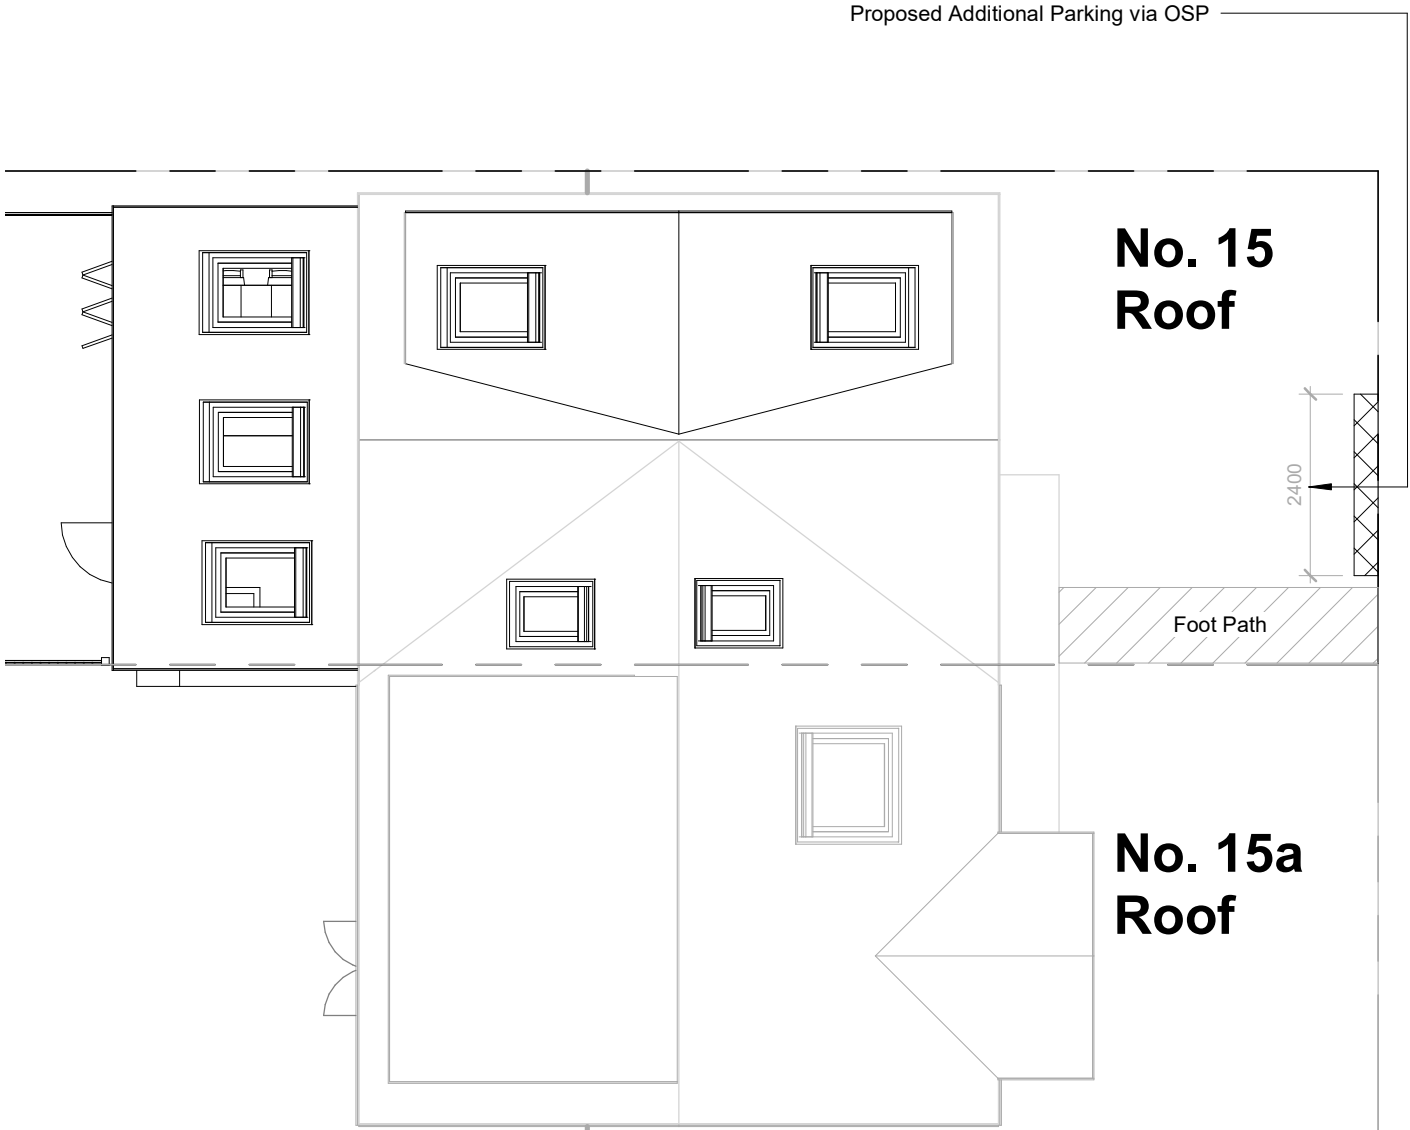

|       |  |    |
|-------|--|----|
| 1:500 |  | 50 |
| 1:200 |  | 20 |
| 1:100 |  | 10 |
| 1:50  |  | 5  |



parkers

executive

design

|   |         |                    |  |            |            |                |              |         |
|---|---------|--------------------|--|------------|------------|----------------|--------------|---------|
| <div>All measurement to be checked on site prior to any commenment</div> <div>(C) Copyright of Parkers Design (Southern) Limited. Any reproduction of these drawings will require written authority from the copyright owner.</div> <div>Parkers Design Limited - The Studio @ 90, PO9 2PR</div> <div>www.pexd.co.uk - info@pexd.co.uk - 07776 008822</div> | PROJECT | 15 Longwood Avenue |  | CLIENT     |            |                | Barton       |         |
|   | SHEET   | Site/Roof plan     |  | Date       | Issue Date |                | Scale (@ A3) | 1 : 100 |
|   |         |                    |  | Drawn by   | SW         | DRAWING NUMBER |              | REV     |
|   |         |                    |  | Checked by | SR         | P 0 v3         |              |         |