



Saxted House, Tower Street, Emsworth, PO10 7BH.


Existing

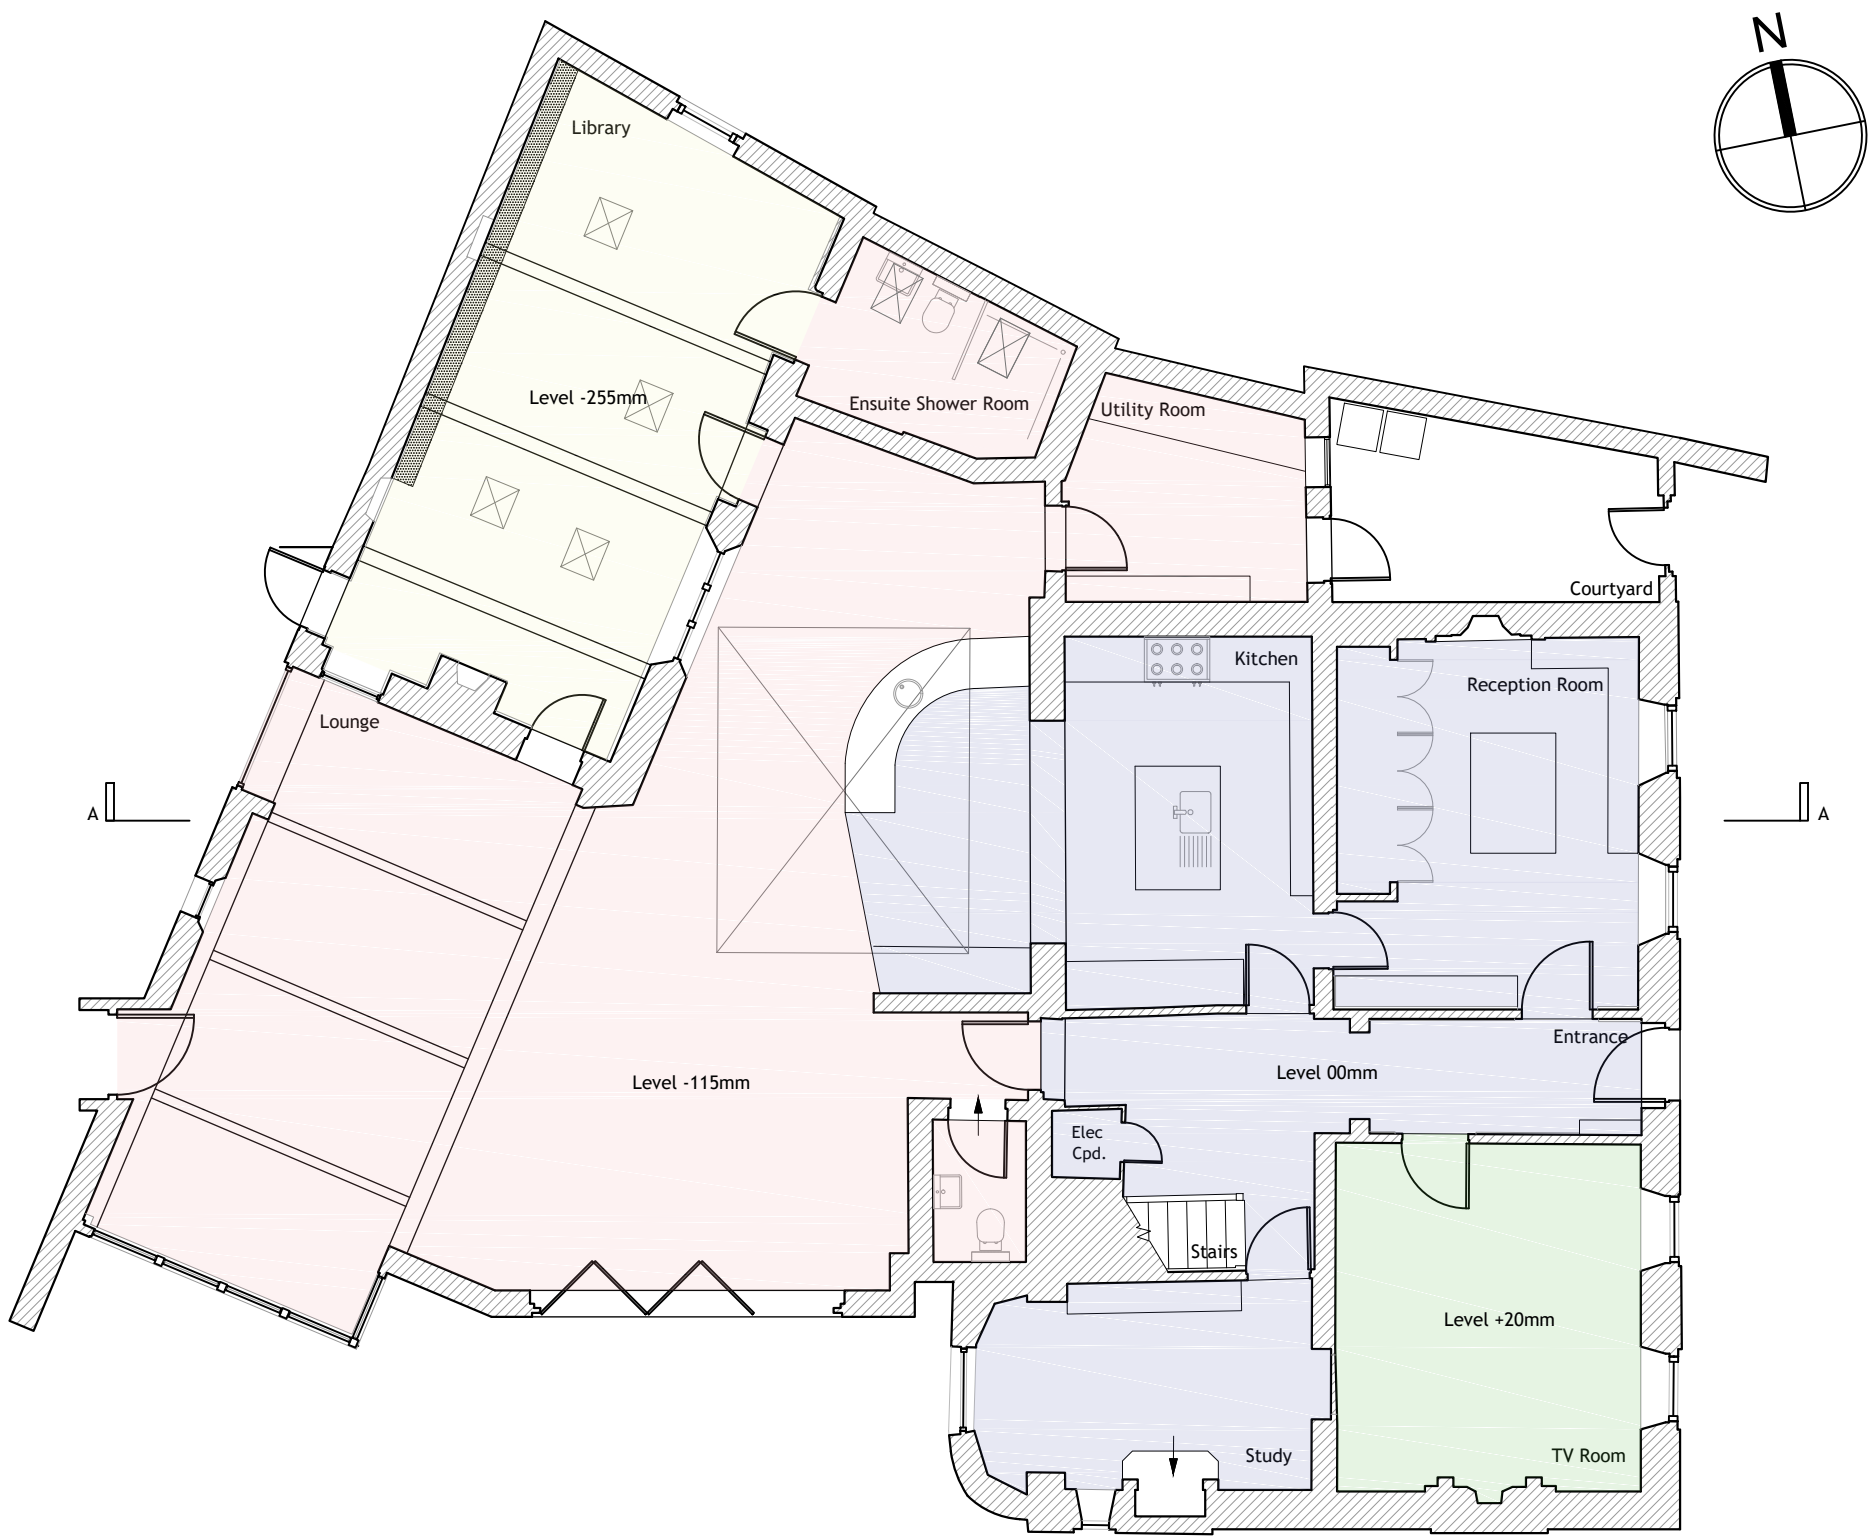


GROUND FLOOR PLAN  
1:100

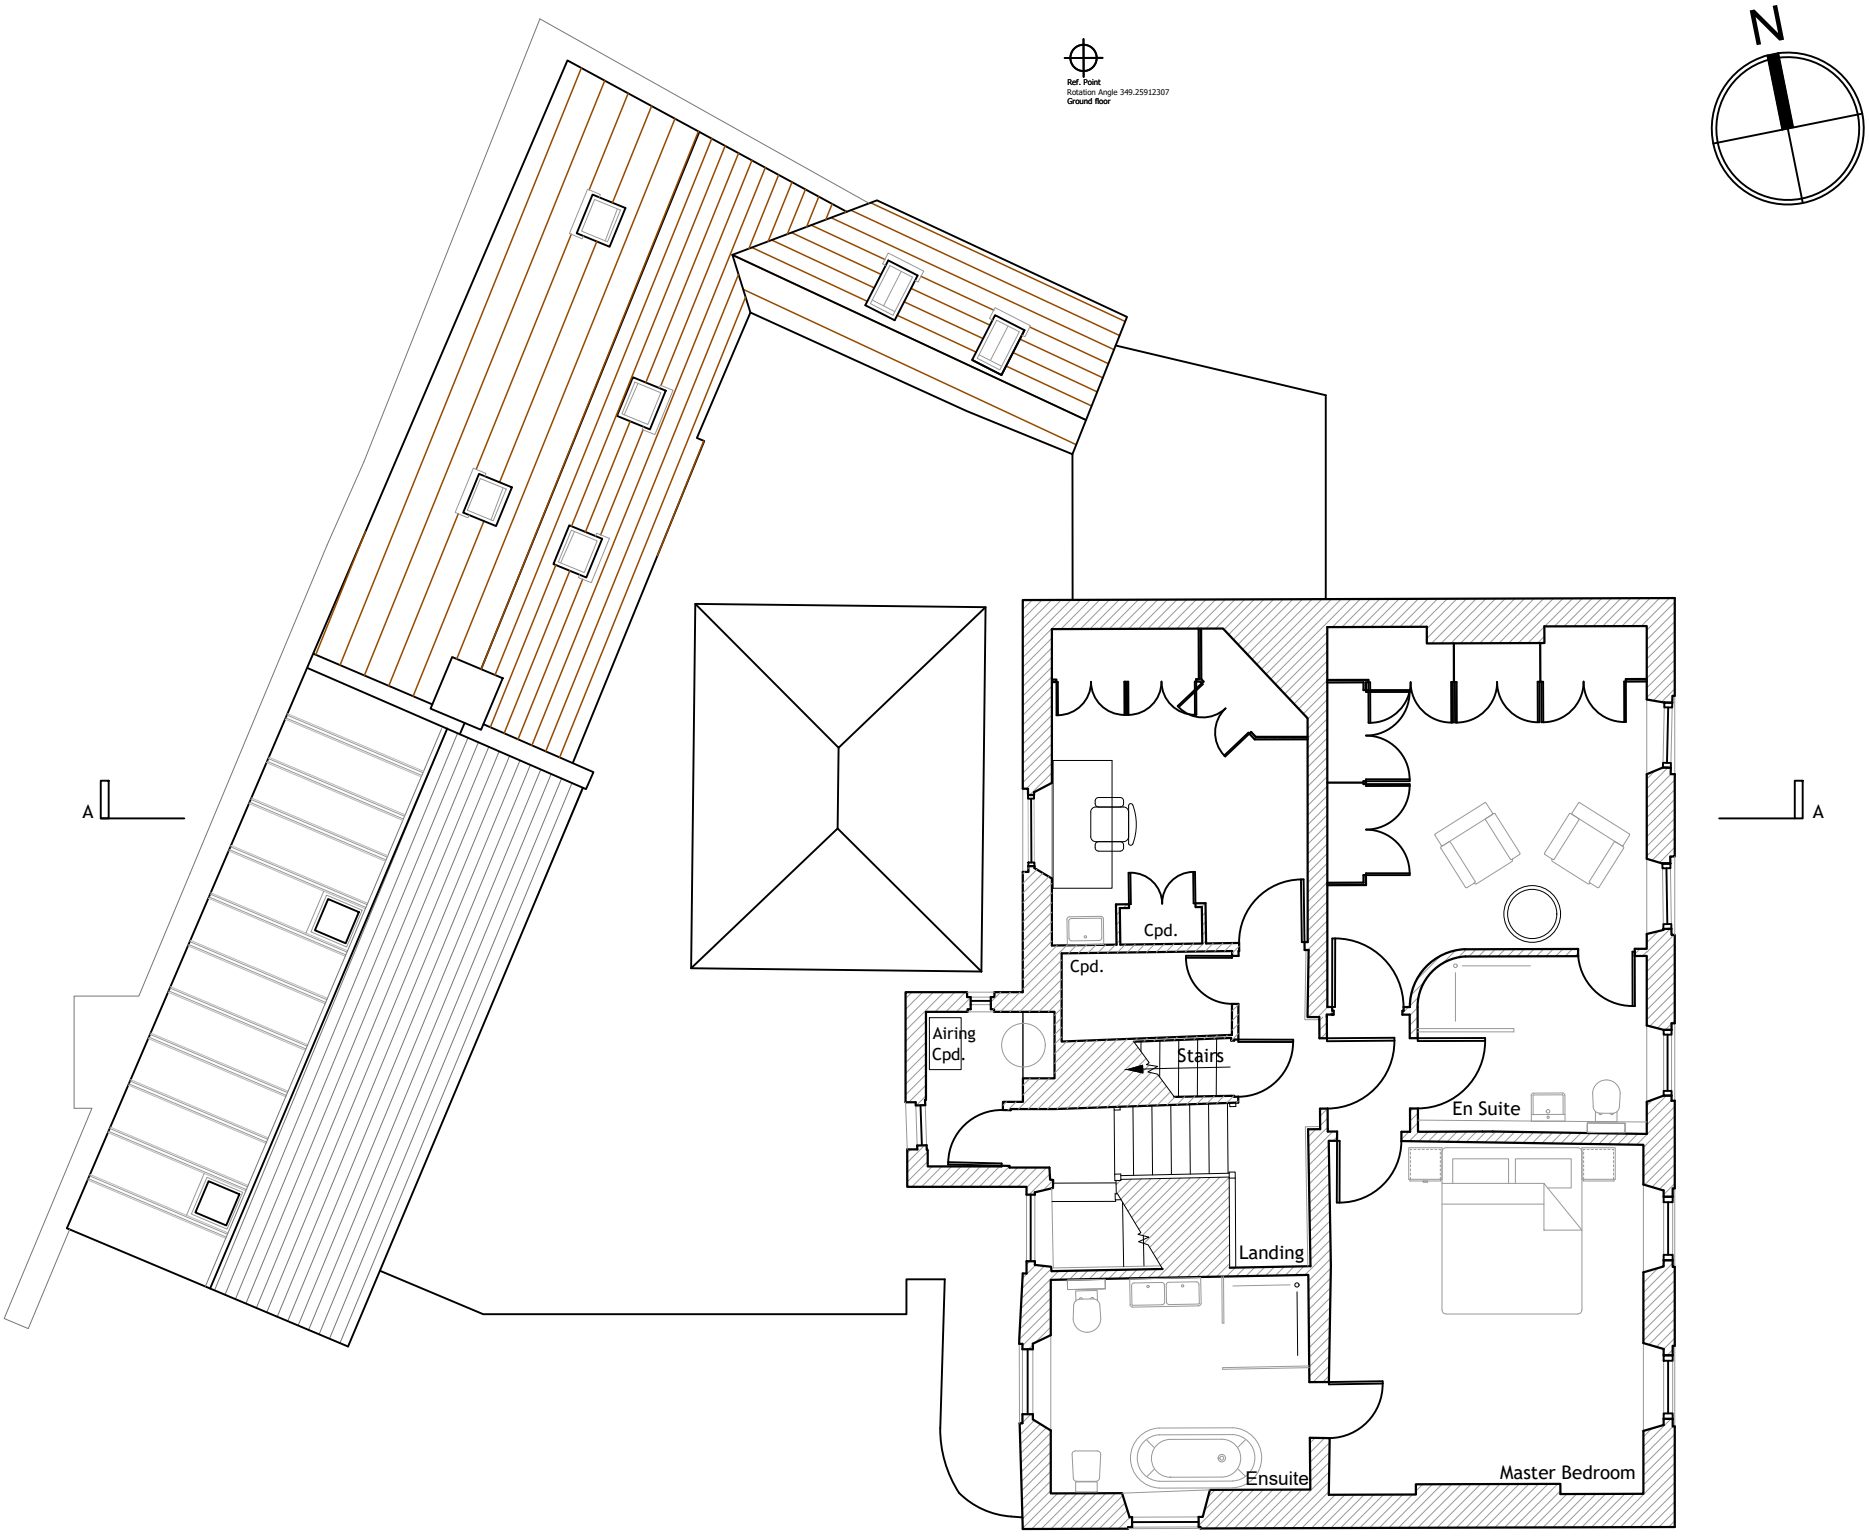

FIRST FLOOR PLAN  
1:100

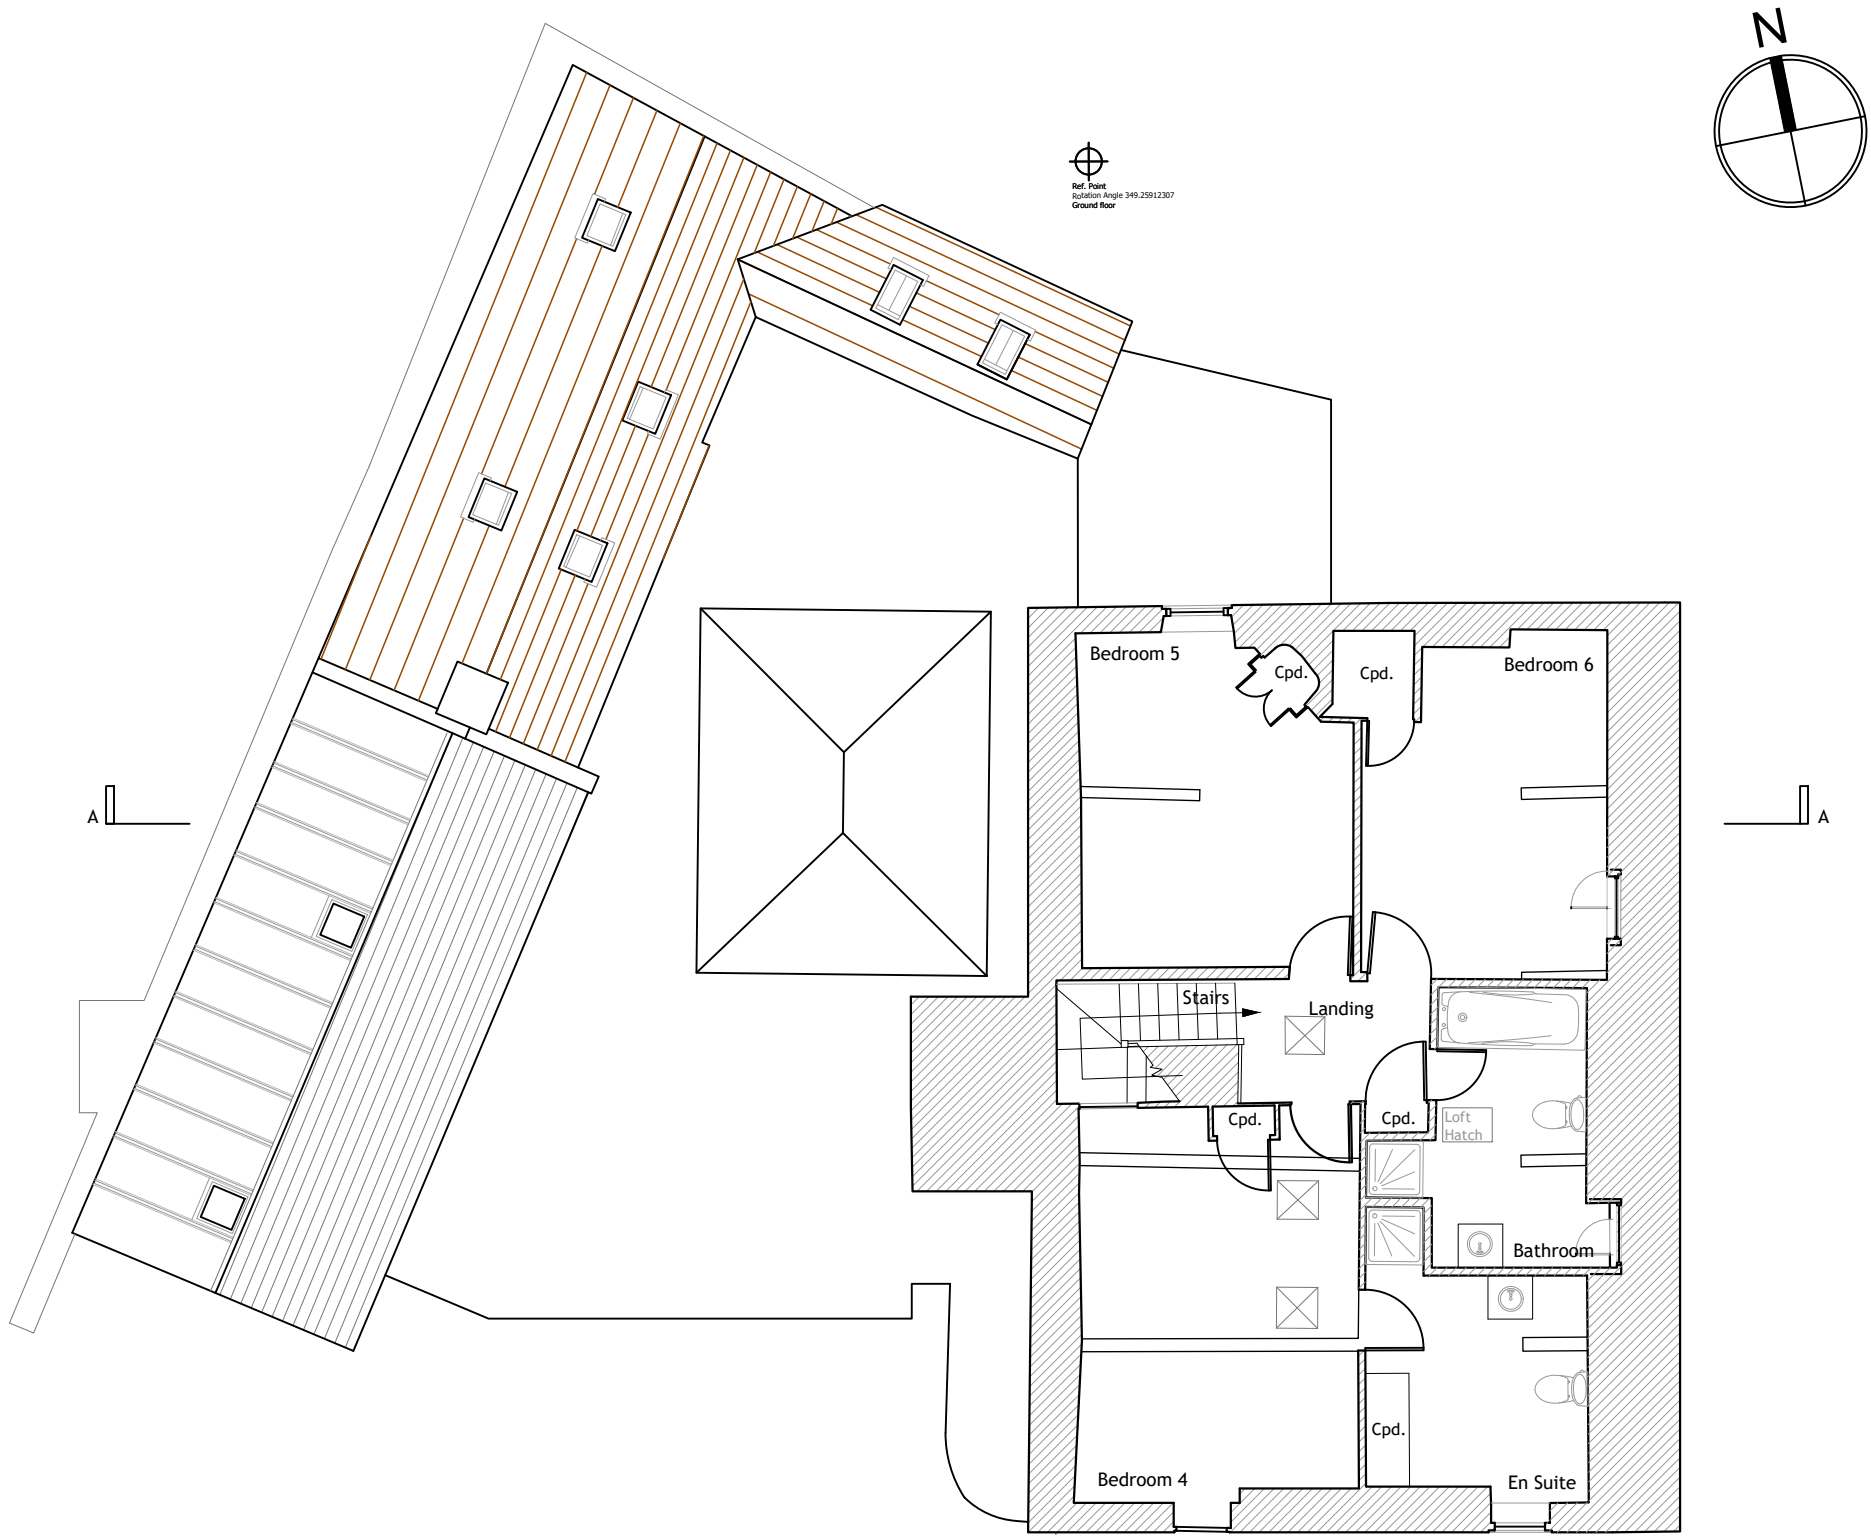

SECOND FLOOR PLAN  
1:100

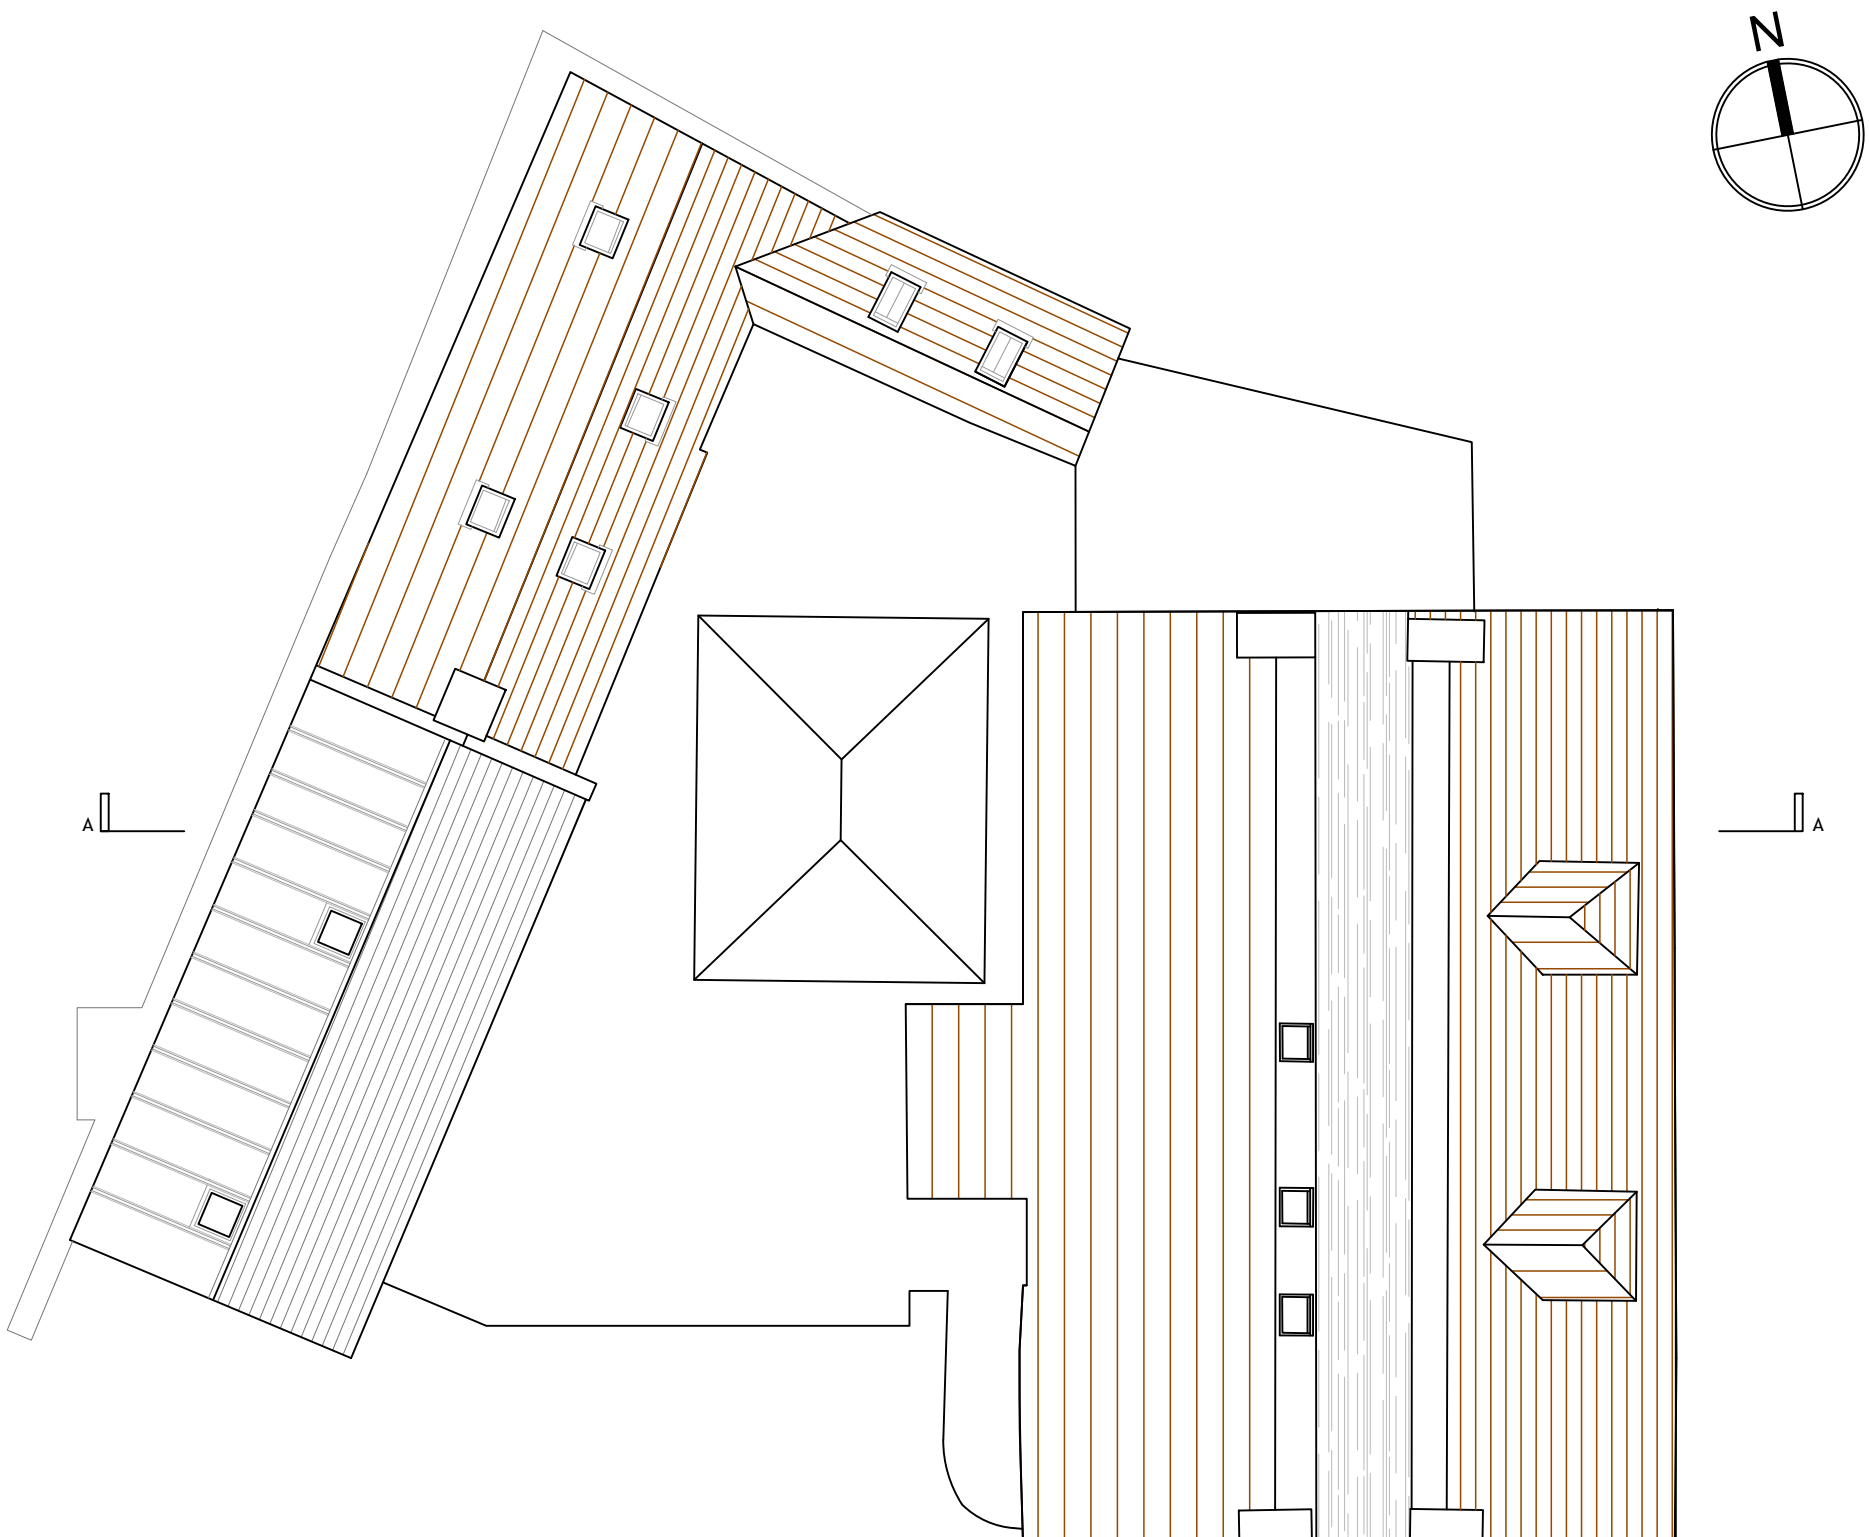

ROOF PLAN  
1:100

NOTES:

Dimensions to be checked on site before commencing work. Any discrepancies shall be reported to the architect immediately.

Do not scale from these drawings except for planning purposes.


Use figured dimensions only.

Where applicable this drawing is to be read in conjunction with other consultants' drawings.

All drawings to be read in conjunction with specification and all other drawings including structural engineer and mechanical and electrical drawings / specification



SITE BLOCK PLAN  
1:500  
Ordnance Survey (c) Crown Copyright 2019. All rights reserved. Licence number 100022432  
10 0 10 20 30 40 50m  
1:500

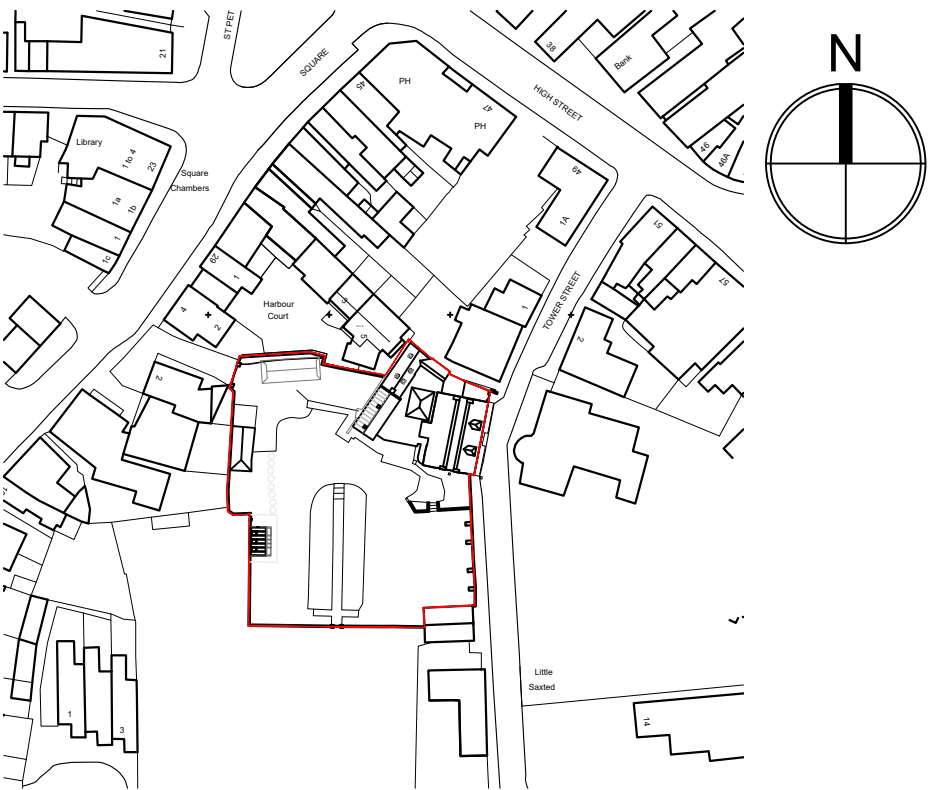

SITE LOCATION PLAN  
1:1250  
Ordnance Survey (c) Crown Copyright 2019. All rights reserved. Licence number 100022432  
10 0 10 20 30 40 50 100m  
1:1250

- Key:
- Existing
  - Proposed
  - Demolished
  - Level +20mm
  - Level 00mm
  - Level -115mm
  - Level -175mm
  - Level -255mm

| REV | DATE | AMENDMENT | DRAWN |
|-----|------|-----------|-------|
|     |      |           |       |

**hd**  
architects

Helyer Davies Architects Ltd  
1 The Old Flour Mill,  
Emsworth, PO10 7BT  
01243 370 715  
www.hdarchitects.co.uk mail@hdarchitects.co.uk

PROJECT  
Saxted House  
Tower Street  
Emsworth  
PO10 7BH

DRAWING  
EXISTING  
Floor plans  
Site and Block Plan

SCALE  
as noted @A1

|                |            |          |    |
|----------------|------------|----------|----|
| DATE           | NOV 2021   | DRAWN    | TP |
| DRAWING NUMBER | 21171 - 01 | REVISION | *  |

