




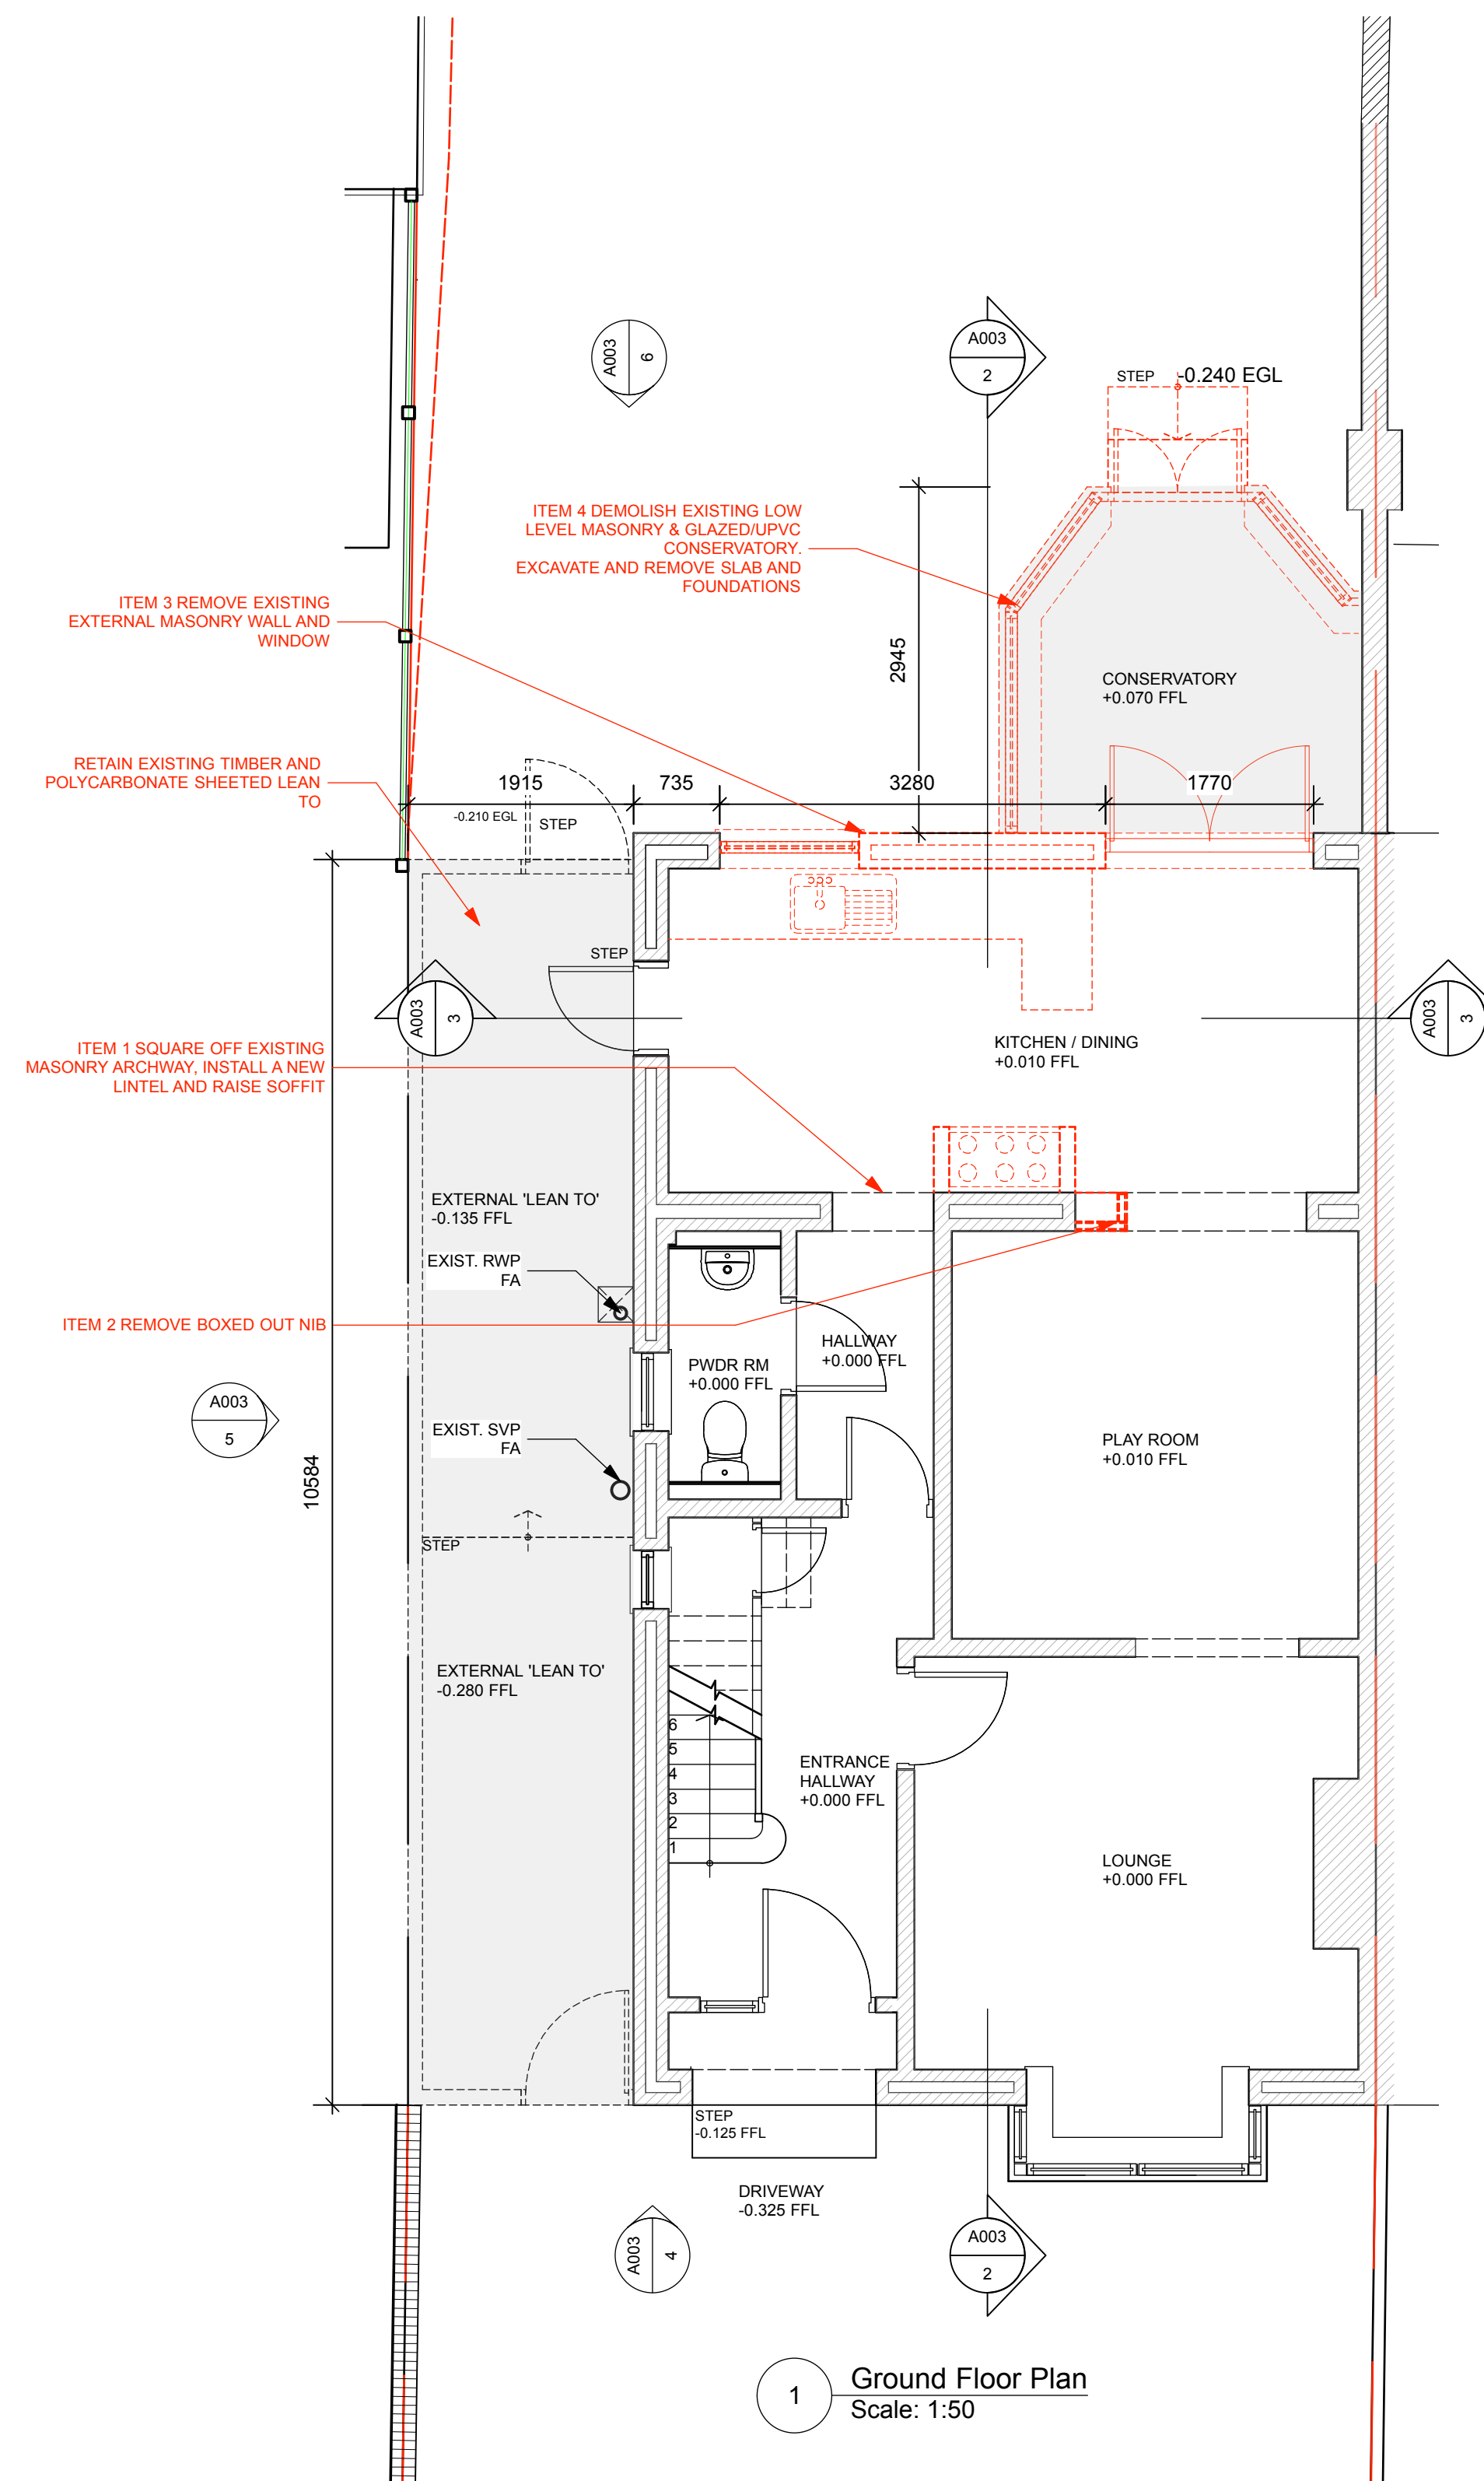

1 Ground Floor Plan  
Scale: 1:50

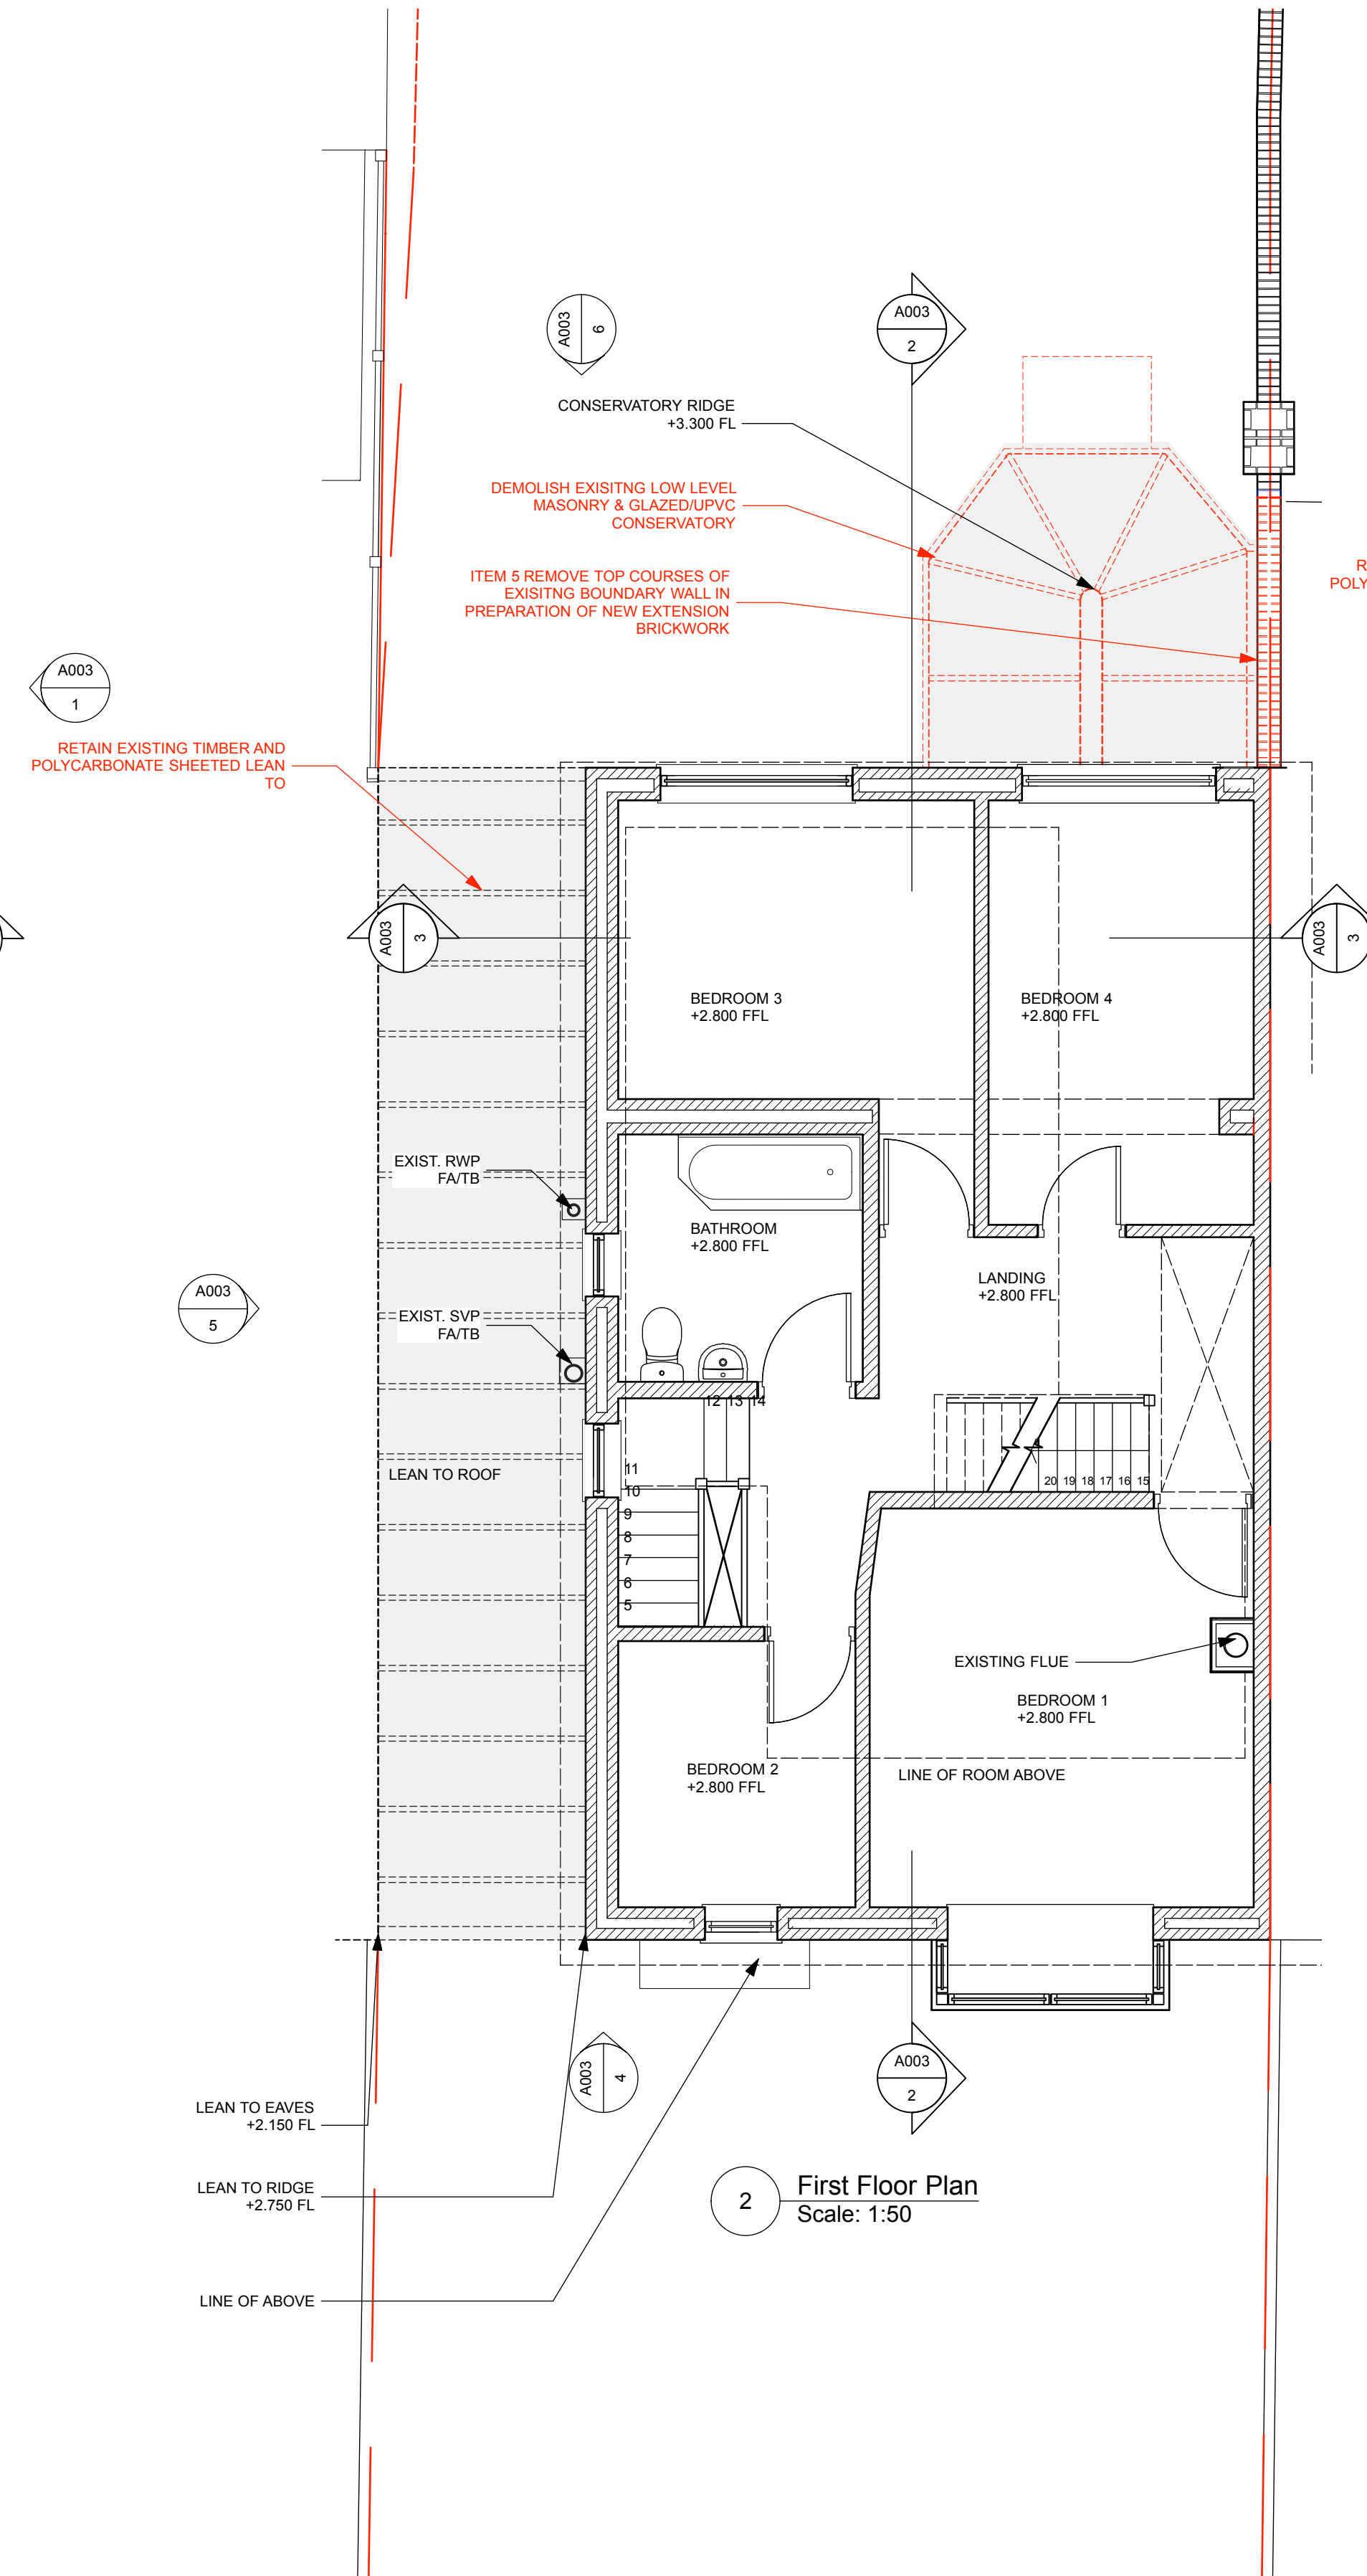


2 First Floor Plan  
Scale: 1:50

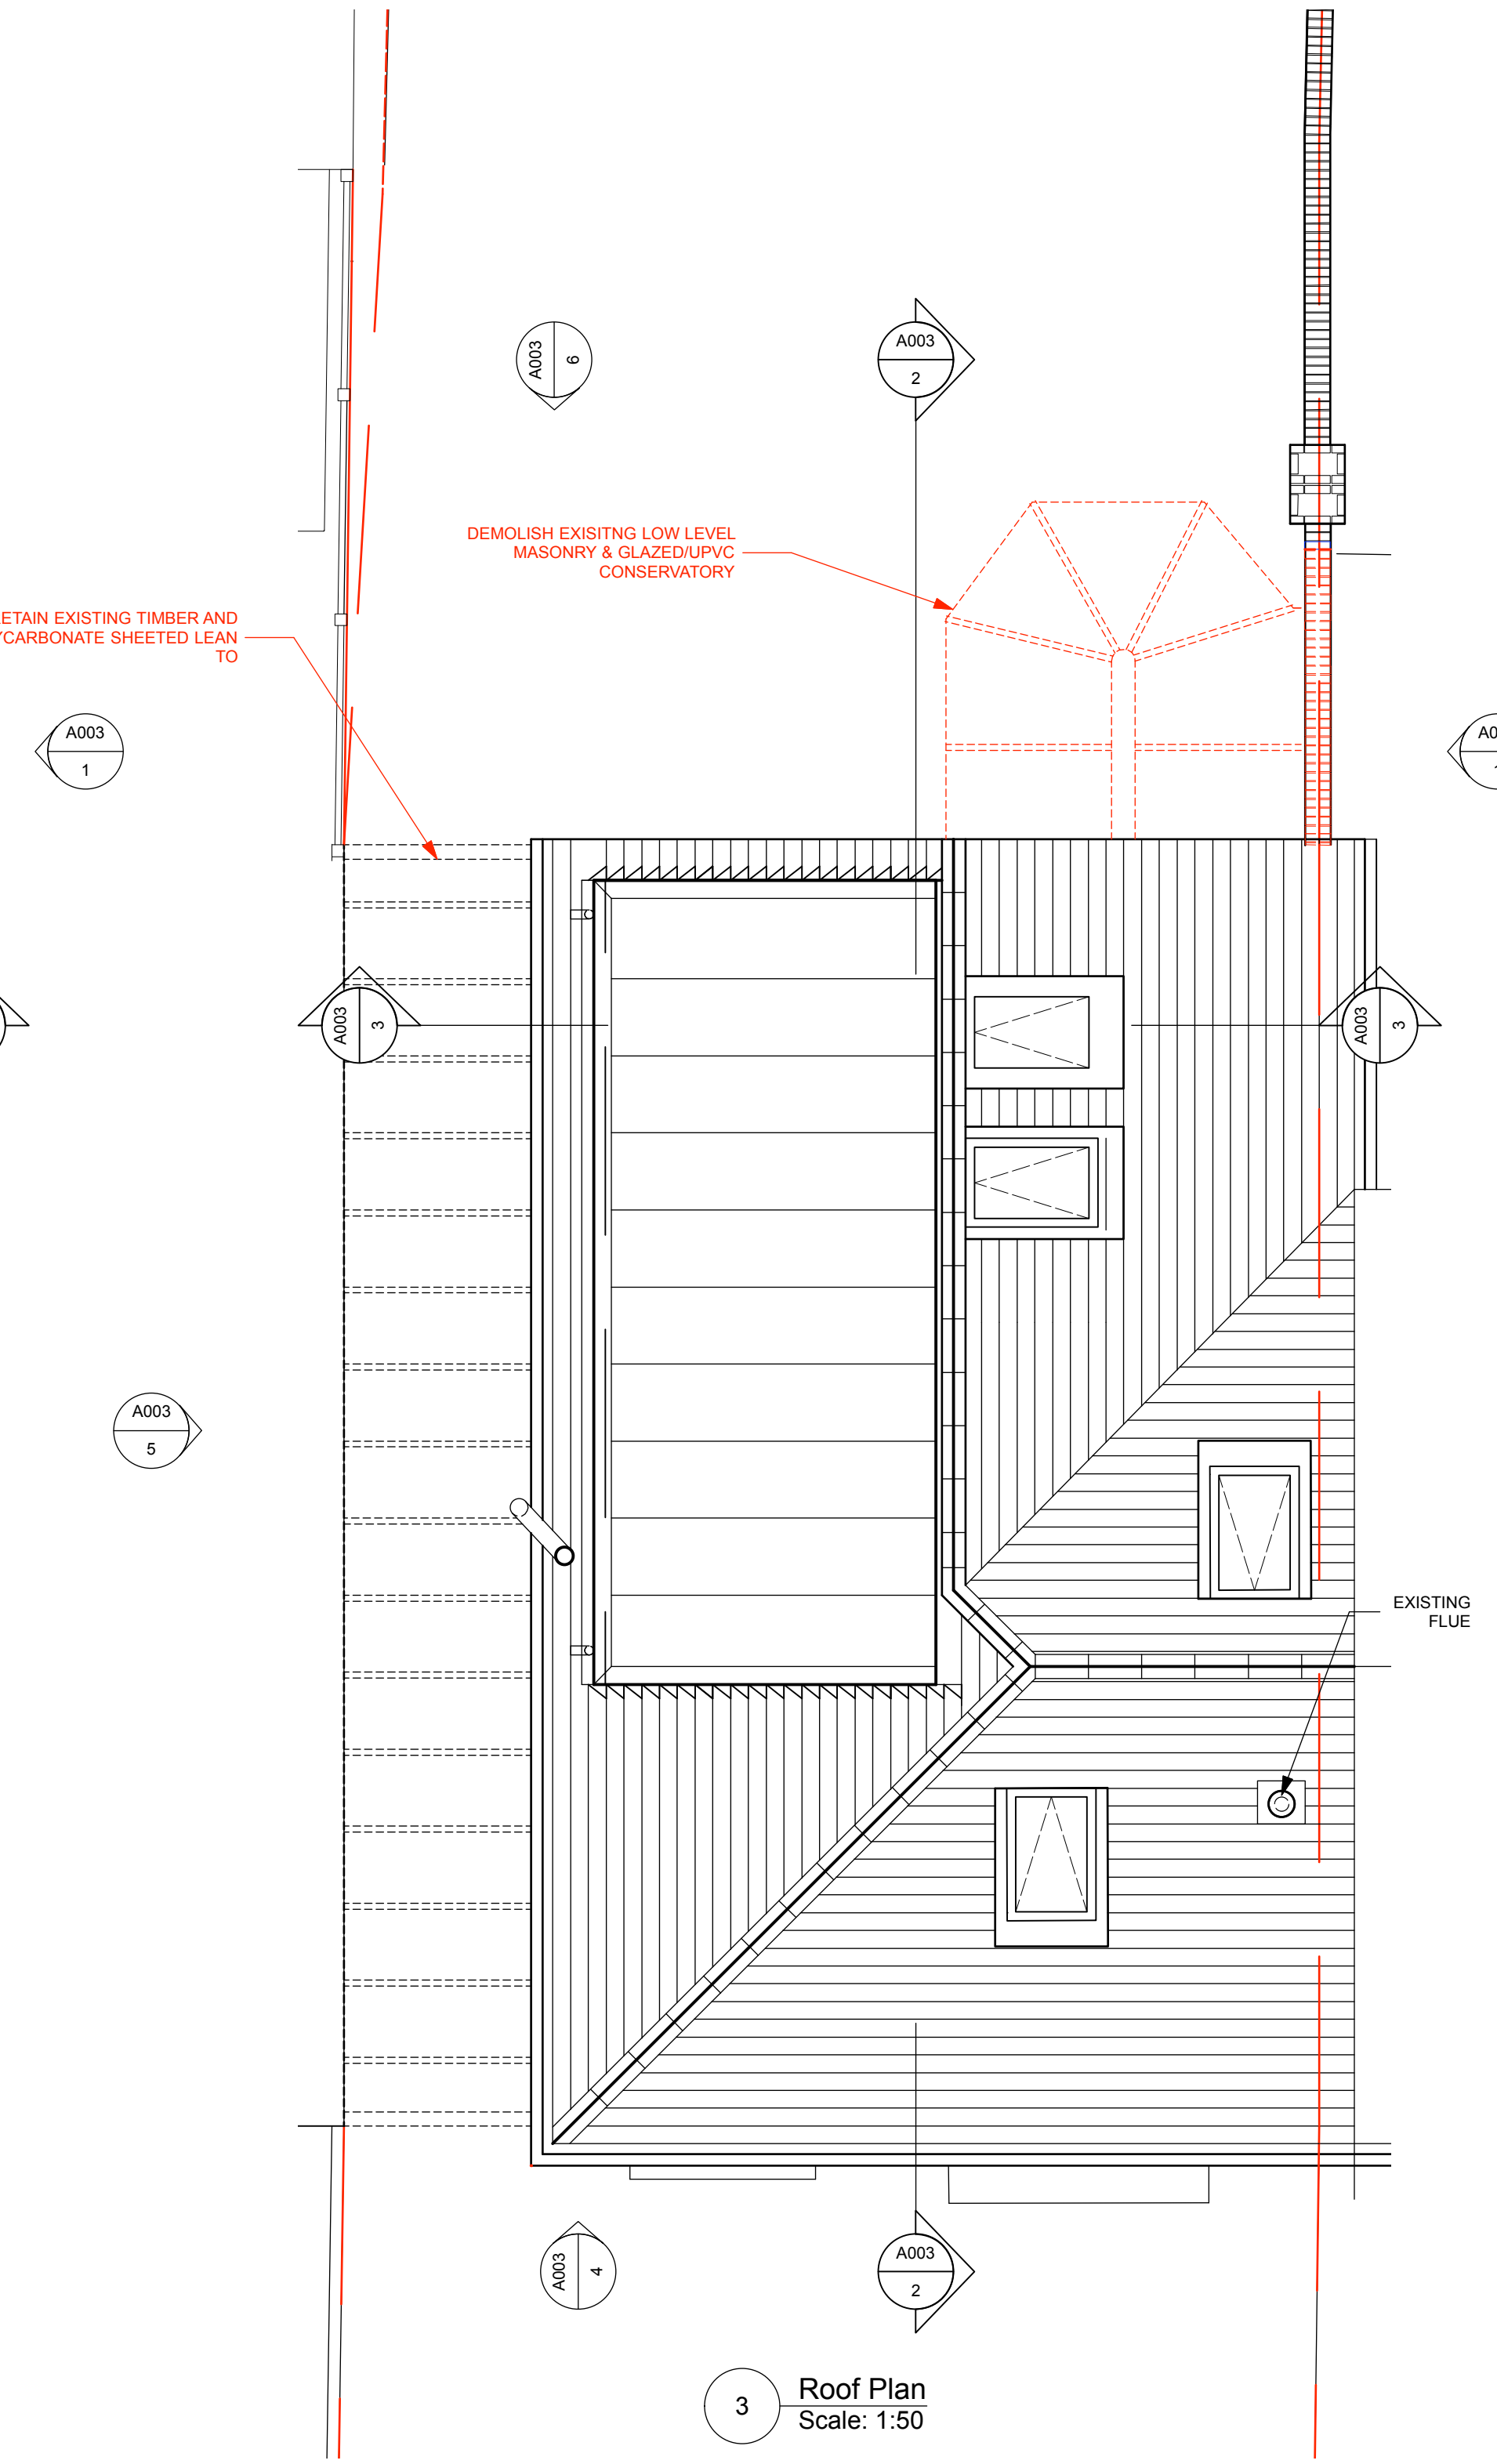

3 Roof Plan  
Scale: 1:50

- LEGEND:
- 1. LINES/TEXT IN BLACK 'EXISTING' BUILDING TO BE RETAINED
  - 2. LINES/TEXT IN RED 'EXISTING' BUILDING TO BE DEMOLISHED

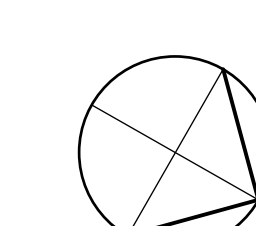

|                                          |                |
|------------------------------------------|----------------|
| Project Name                             |                |
| Residential Kitchen Extension            |                |
| Client Name and Address                  |                |
| Mr & Mrs Austin/63 Hulbert Road, P09 3TB |                |
| Sheet Number                             | A002           |
| Sheet Title                              | Existing Plans |