



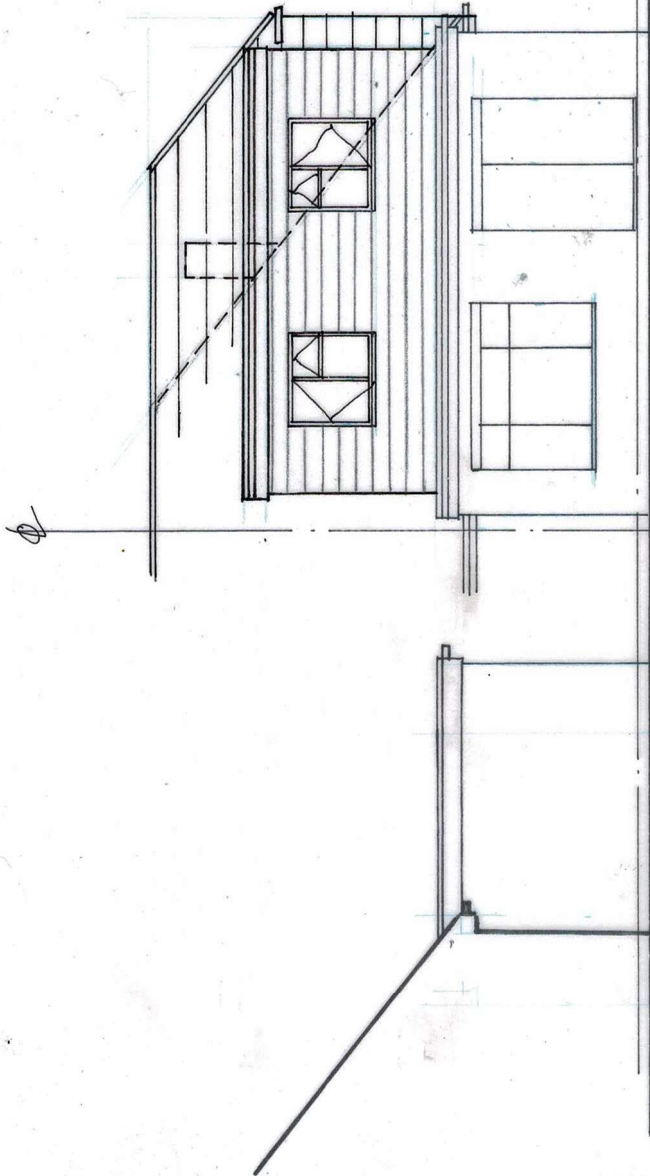


SIDE



REAR

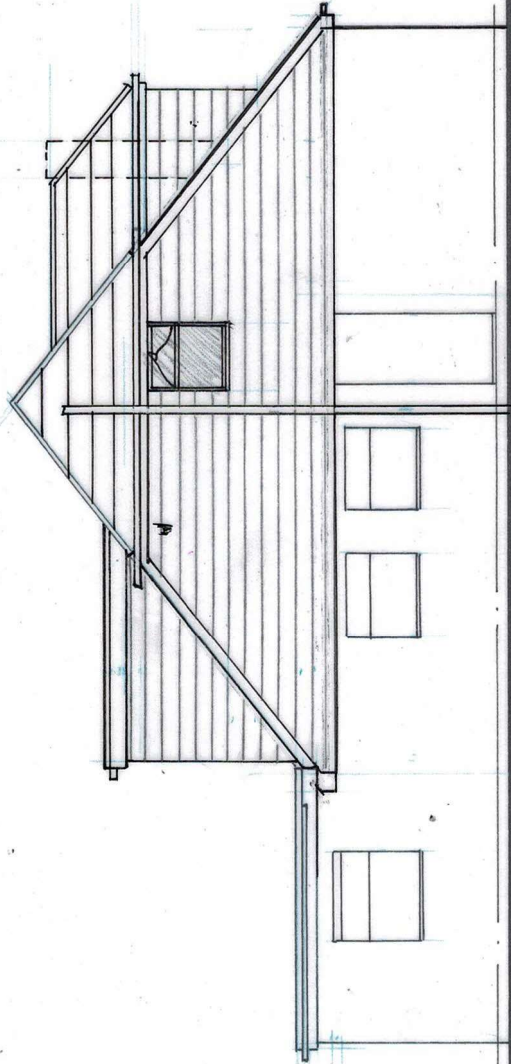


SIDE

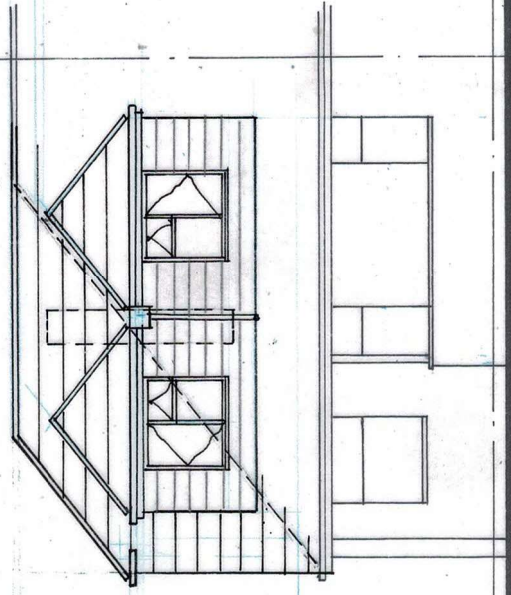

FRONT

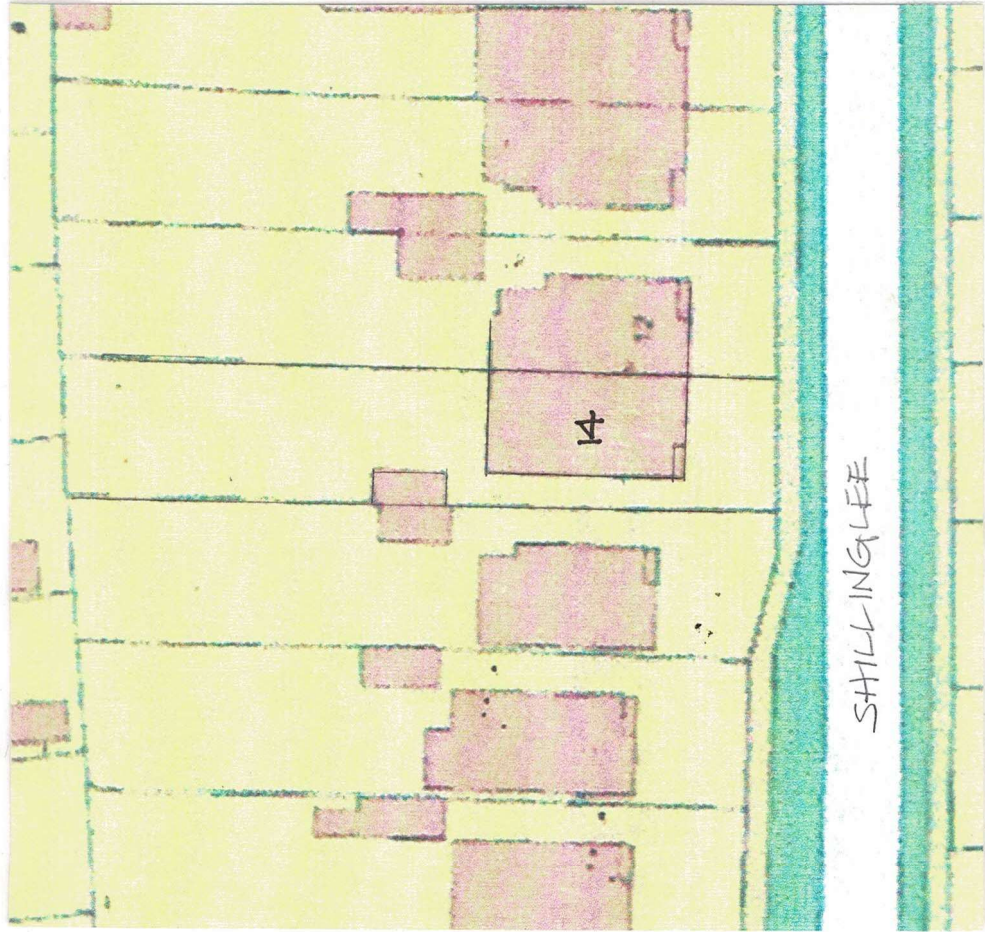 

SITE PLAN
Scale 1:500

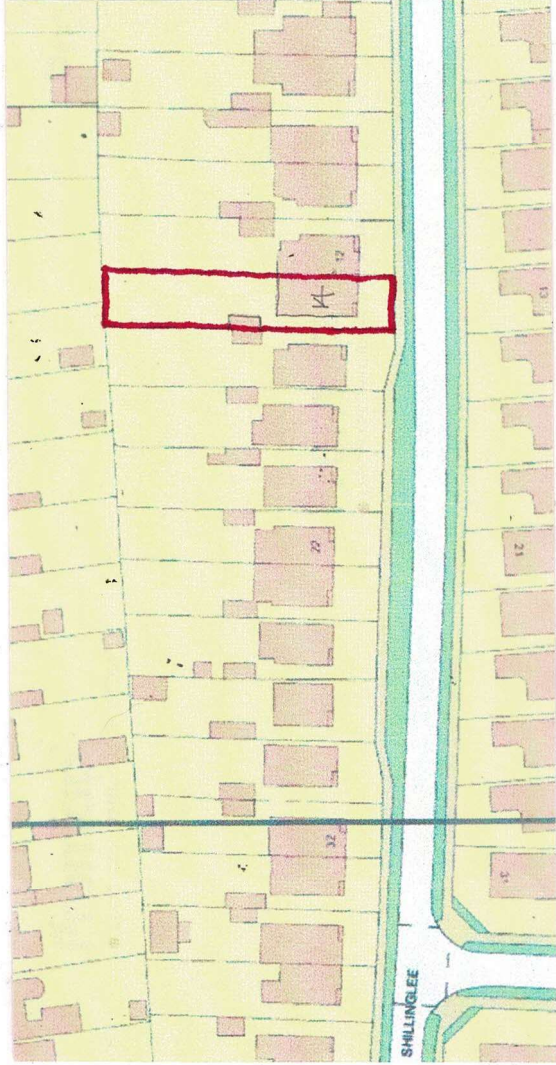

LOCATION PLAN

Scale 1:1250

OS W 100006326



DEREK TREAGUS ASSOCIATES ARCHITECTURAL SERVICES Tel: 07956 624094 Email: derek.treagus@gmail.com					
Project	LOFT CONVERSION AT 14 SHILLINGLEE, WATERLOOVILLE, HAMPSHIRE.				
Client	Mrs K Daughtrey				
Subject	Planning Drawing Proposed Elevations & Location Plan				
Date:	Mar 2022	Scale: 1: 100,1:1250 @ A3			
Rev:		Drg. No. 22/225/03			
• Copyright reserved. • All dimensions are to be site confirmed and should not be scaled unless for Planning purposes. • Verify all queries with the office.					