



Proposed schedule of materials:


- 1 UpVC windows to match existing
- 2 Roof light (Velux or similar product)
- 3 Bricks to match existing
- 4 Single ply flat roof
- 5 Aluminum bi-fold doors
- 6 Render (K-rend or similar) colour - off white

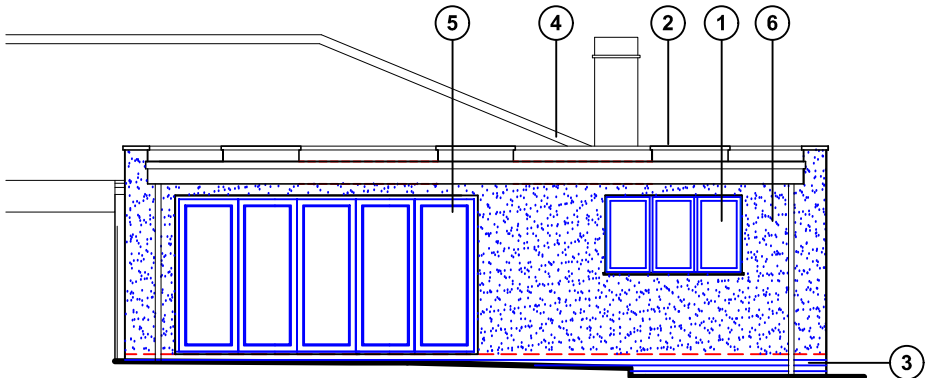

East (rear) elevation

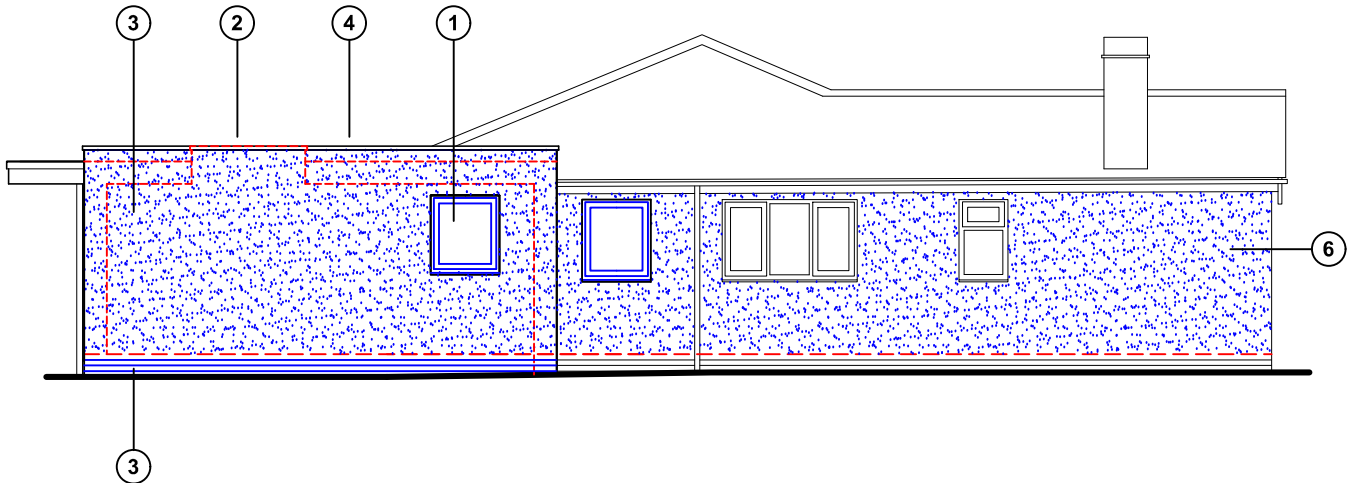


North (side) elevation

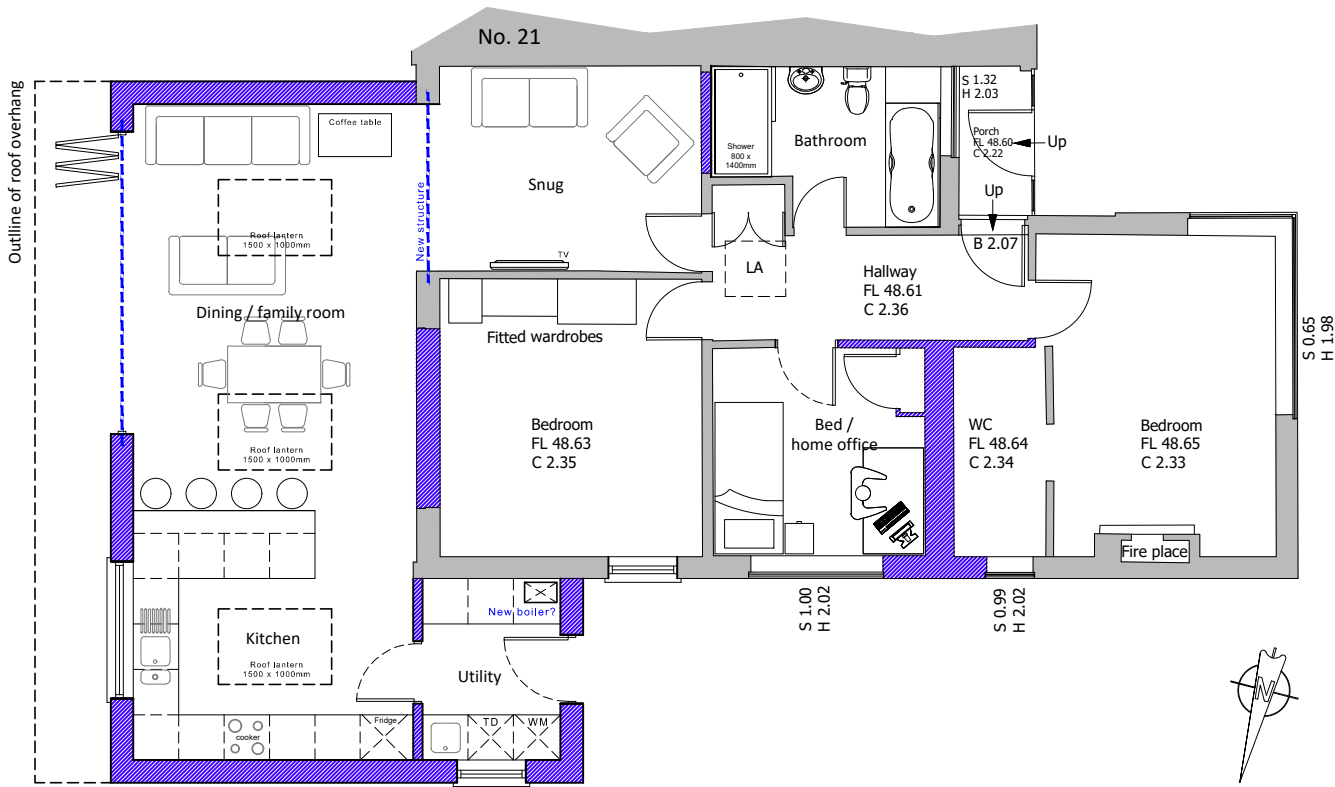

Existing walls Proposed walls Proposed structure

Proposed ground floor plan

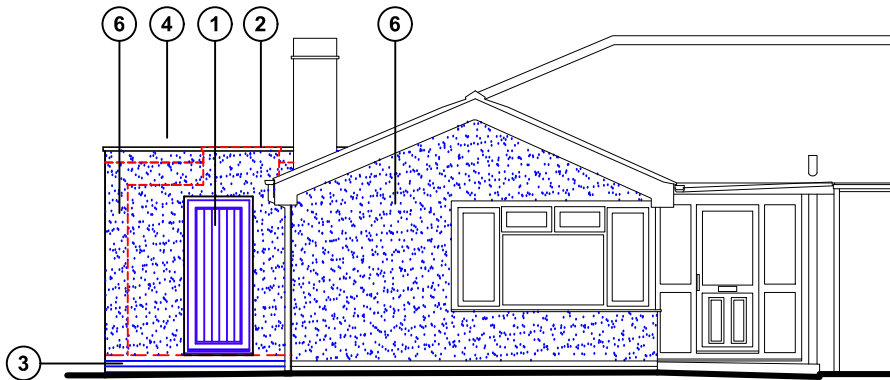

West (front) elevation

Proposed floor plan & elevations
scale 1:100



For MR & MRS MORGAN	Title PROPOSED FLOOR PLANS AND ELEVATIONS	Office Tel: 01243 933732
Project PROPOSED EXTENSION AT 19 INHURST AVENUE, WATERLOOVILLE, PO7 7QS	Date MARCH 2022	Email: admin@jb-architecturedesign.com
	Drawn JB	Web: www.jb-architecturedesign.com
	Scale 1:100 @ A3	
	Checked -	
	Job Number PL580.22	Revision A
	Drawing Number -02	

