




THE WINKLESHED, EMSWORTH
EXISTING

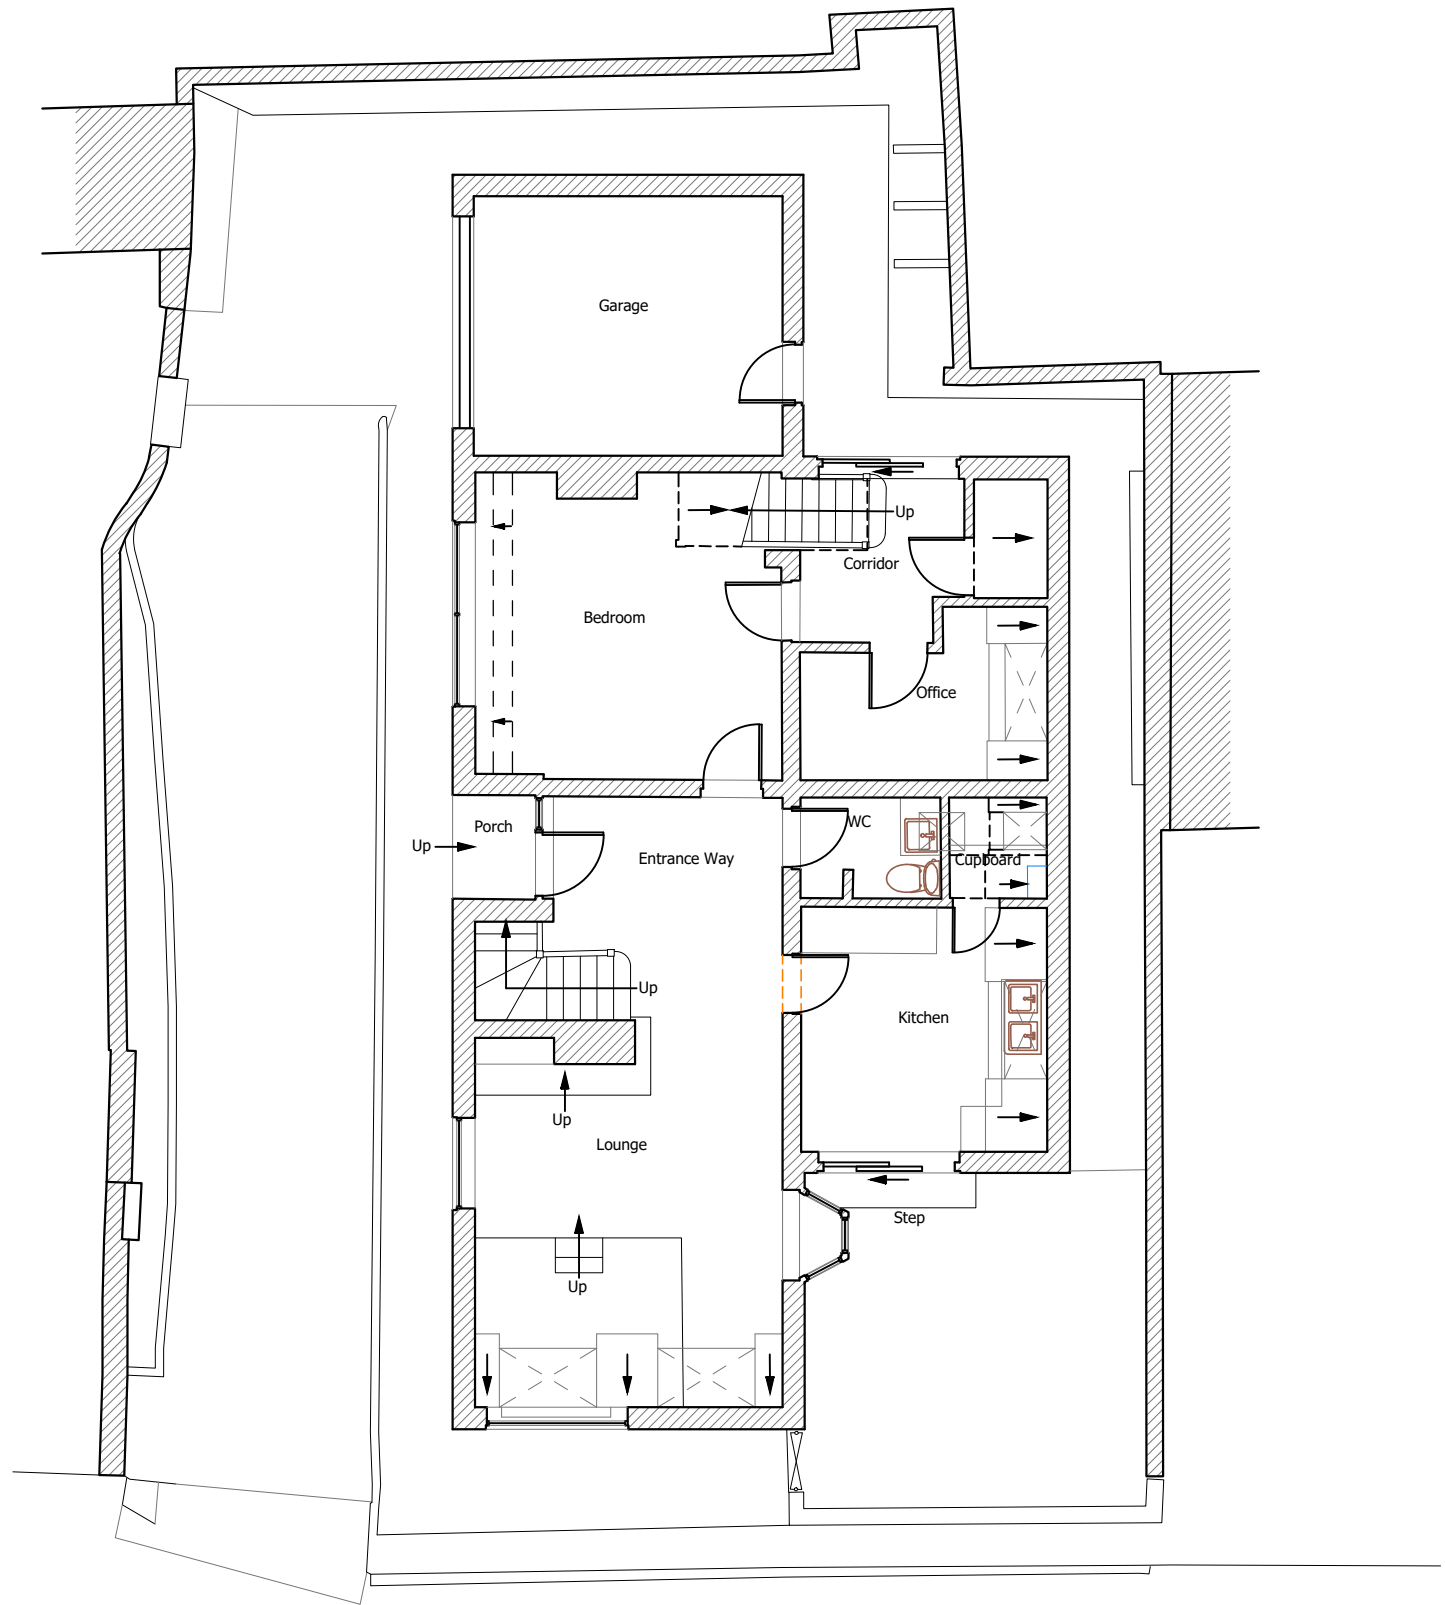


GROUND FLOOR
1:100

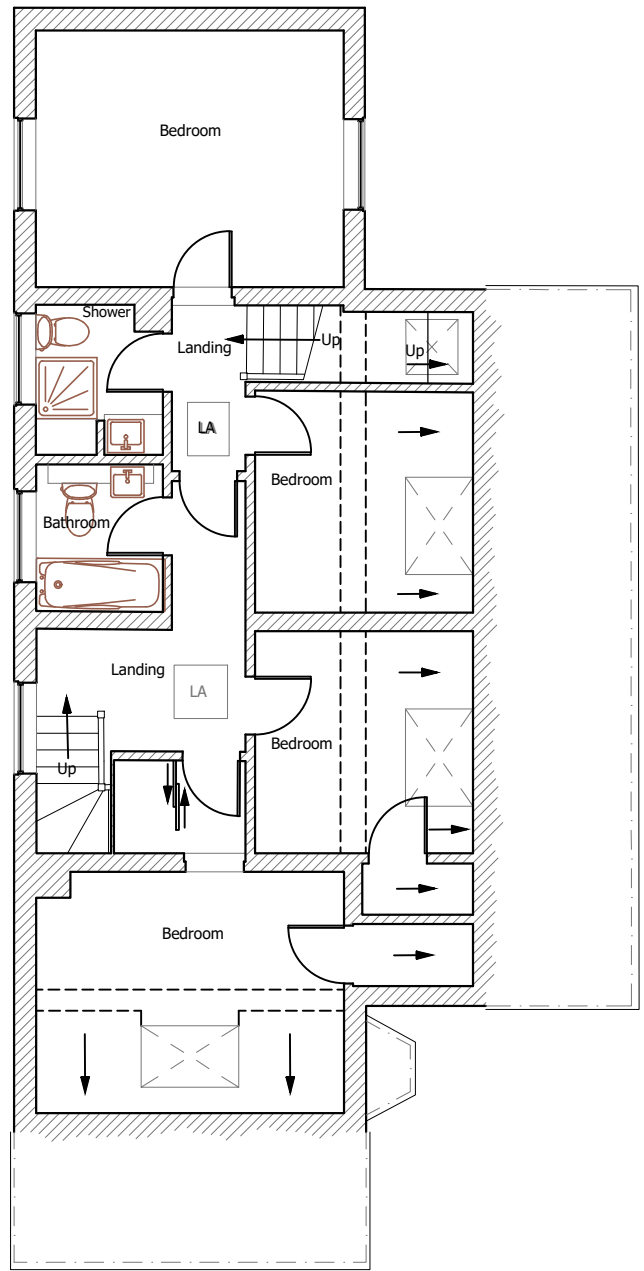


FIRST FLOOR
1:100

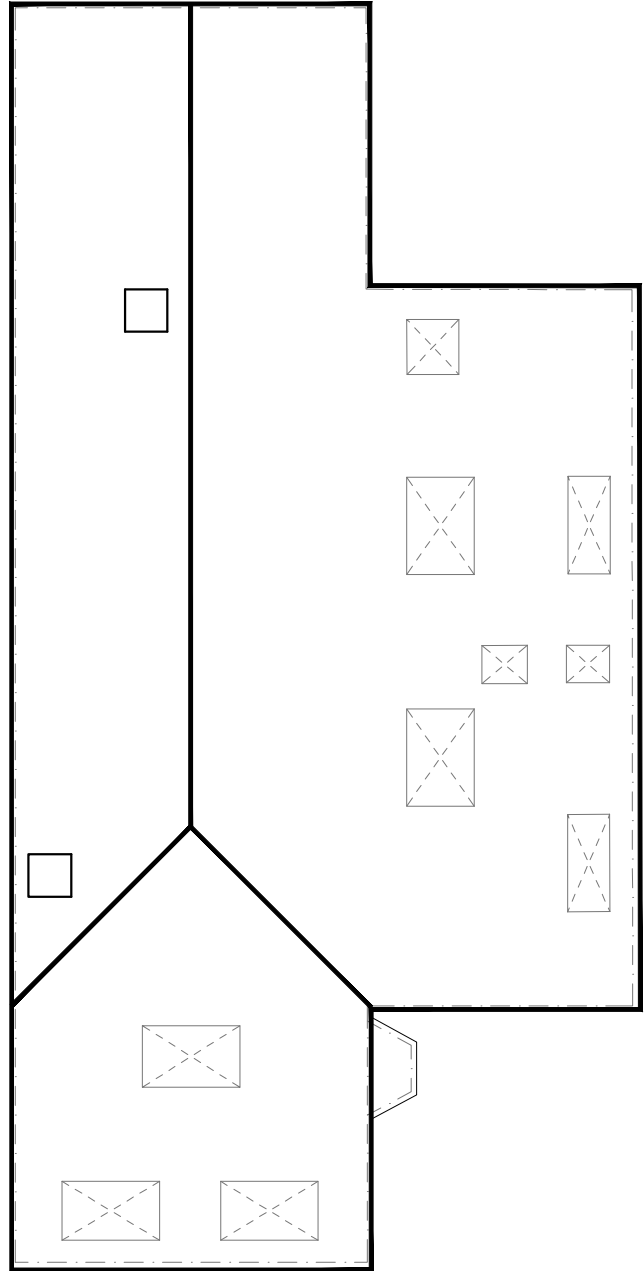

ROOF PLAN
1:100

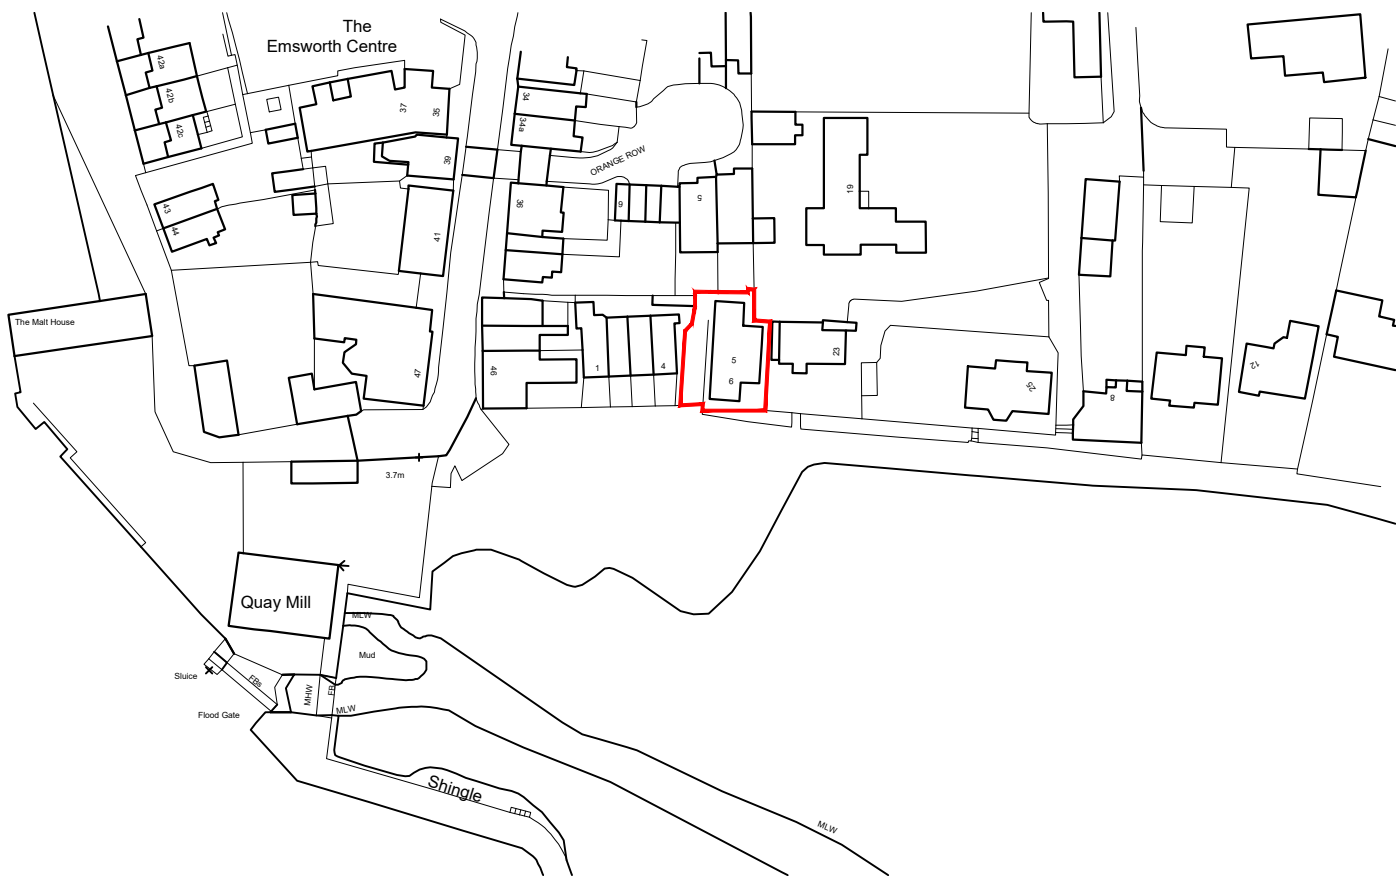


SITE LOCATION PLAN
1:1250
Ordnance Survey (c) Crown Copyright 2021. All rights reserved. Licence number 100022432

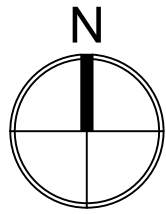


NOTES:
Dimensions to be checked on site before commencing work.
Any discrepancies shall be reported to the architect immediately.
Do not scale from these drawings except for planning purposes.
Use figured dimensions only.
Where applicable this drawing is to be read in conjunction with other consultants' drawings.
All drawings to be read in conjunction with specification and all other drawings including structural engineer and mechanical and electrical drawings / specification



FRONT ELEVATION
[south] 1:100

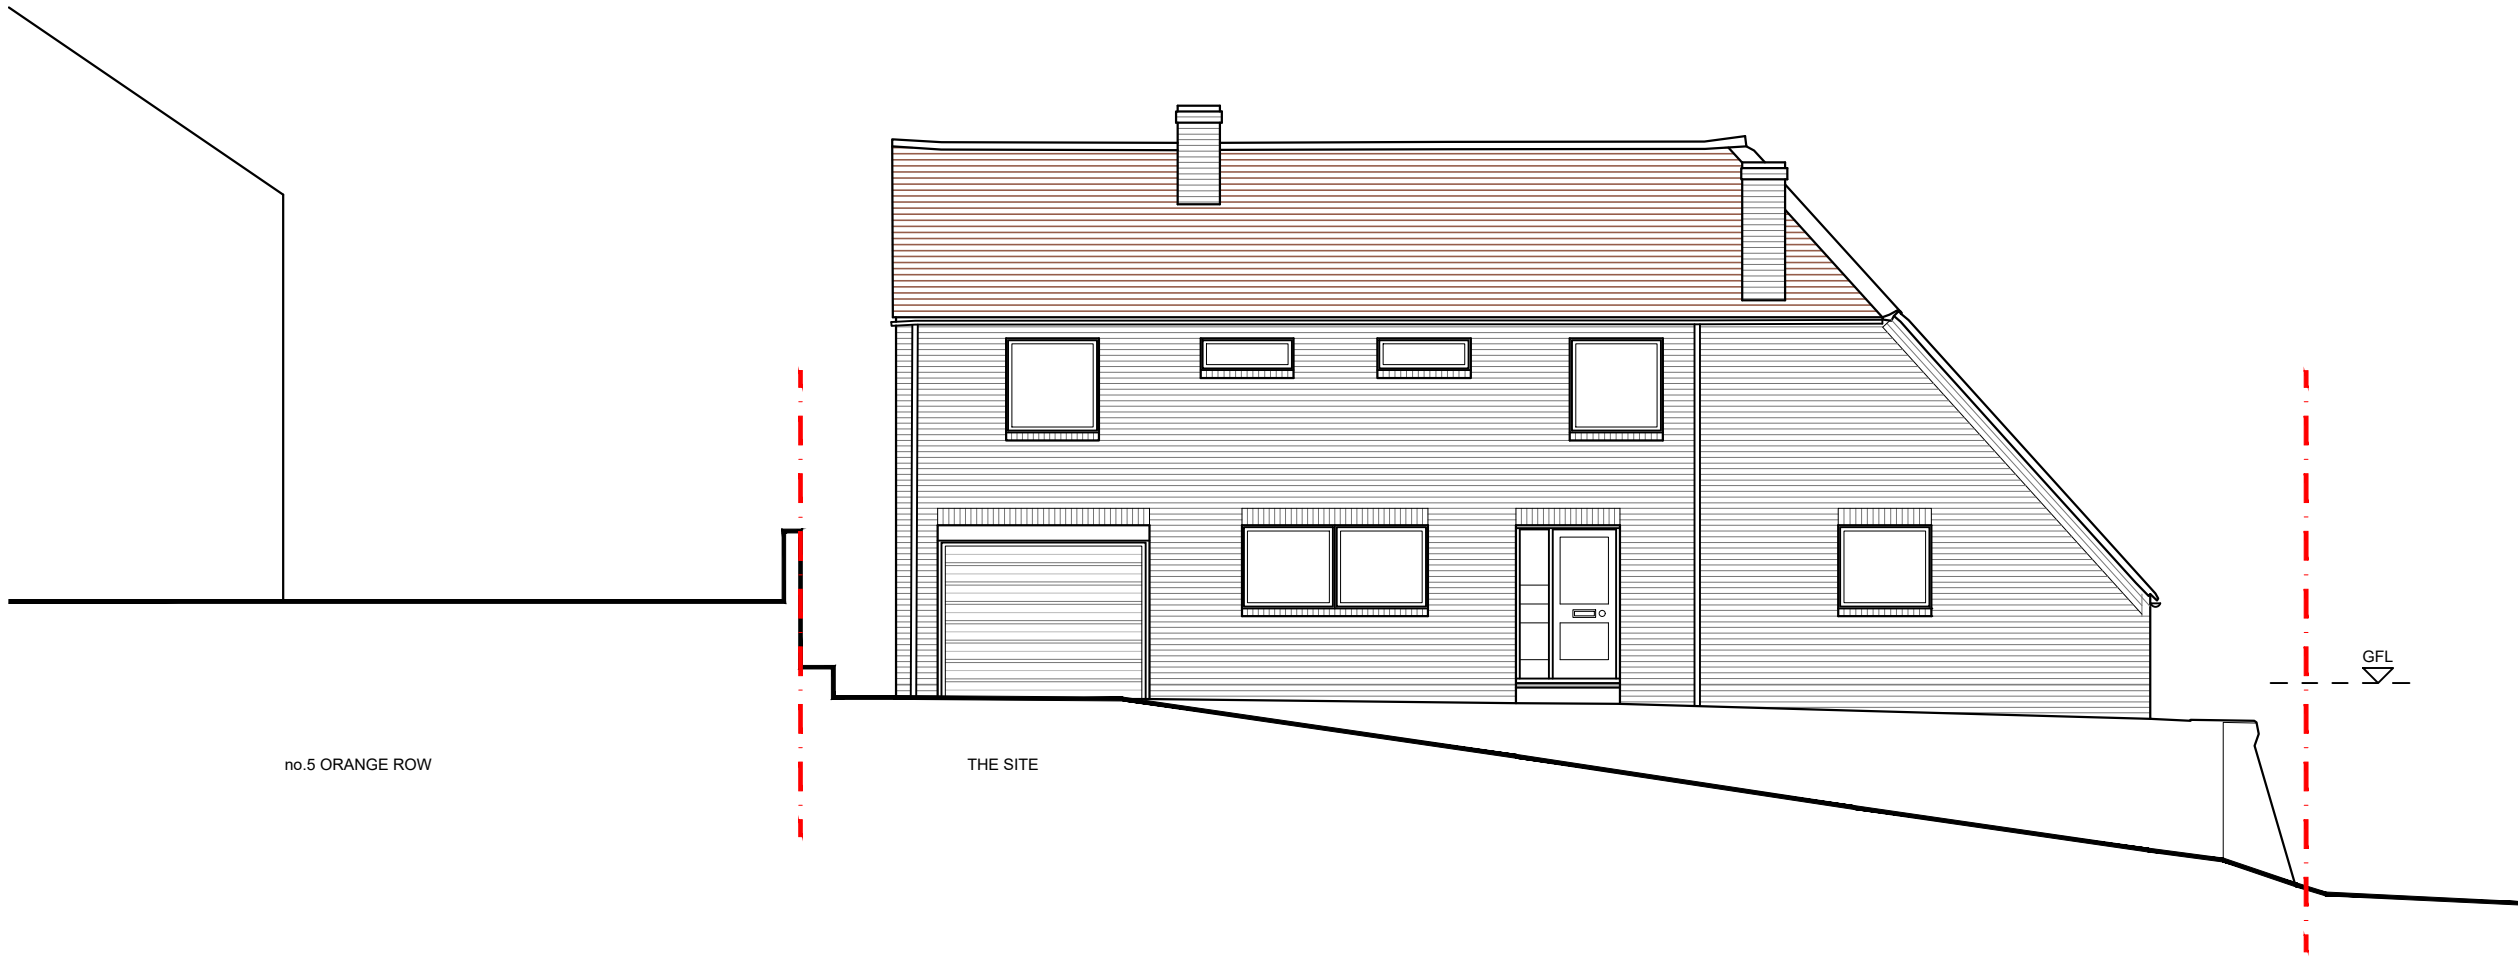


SIDE ELEVATION
[west] 1:100

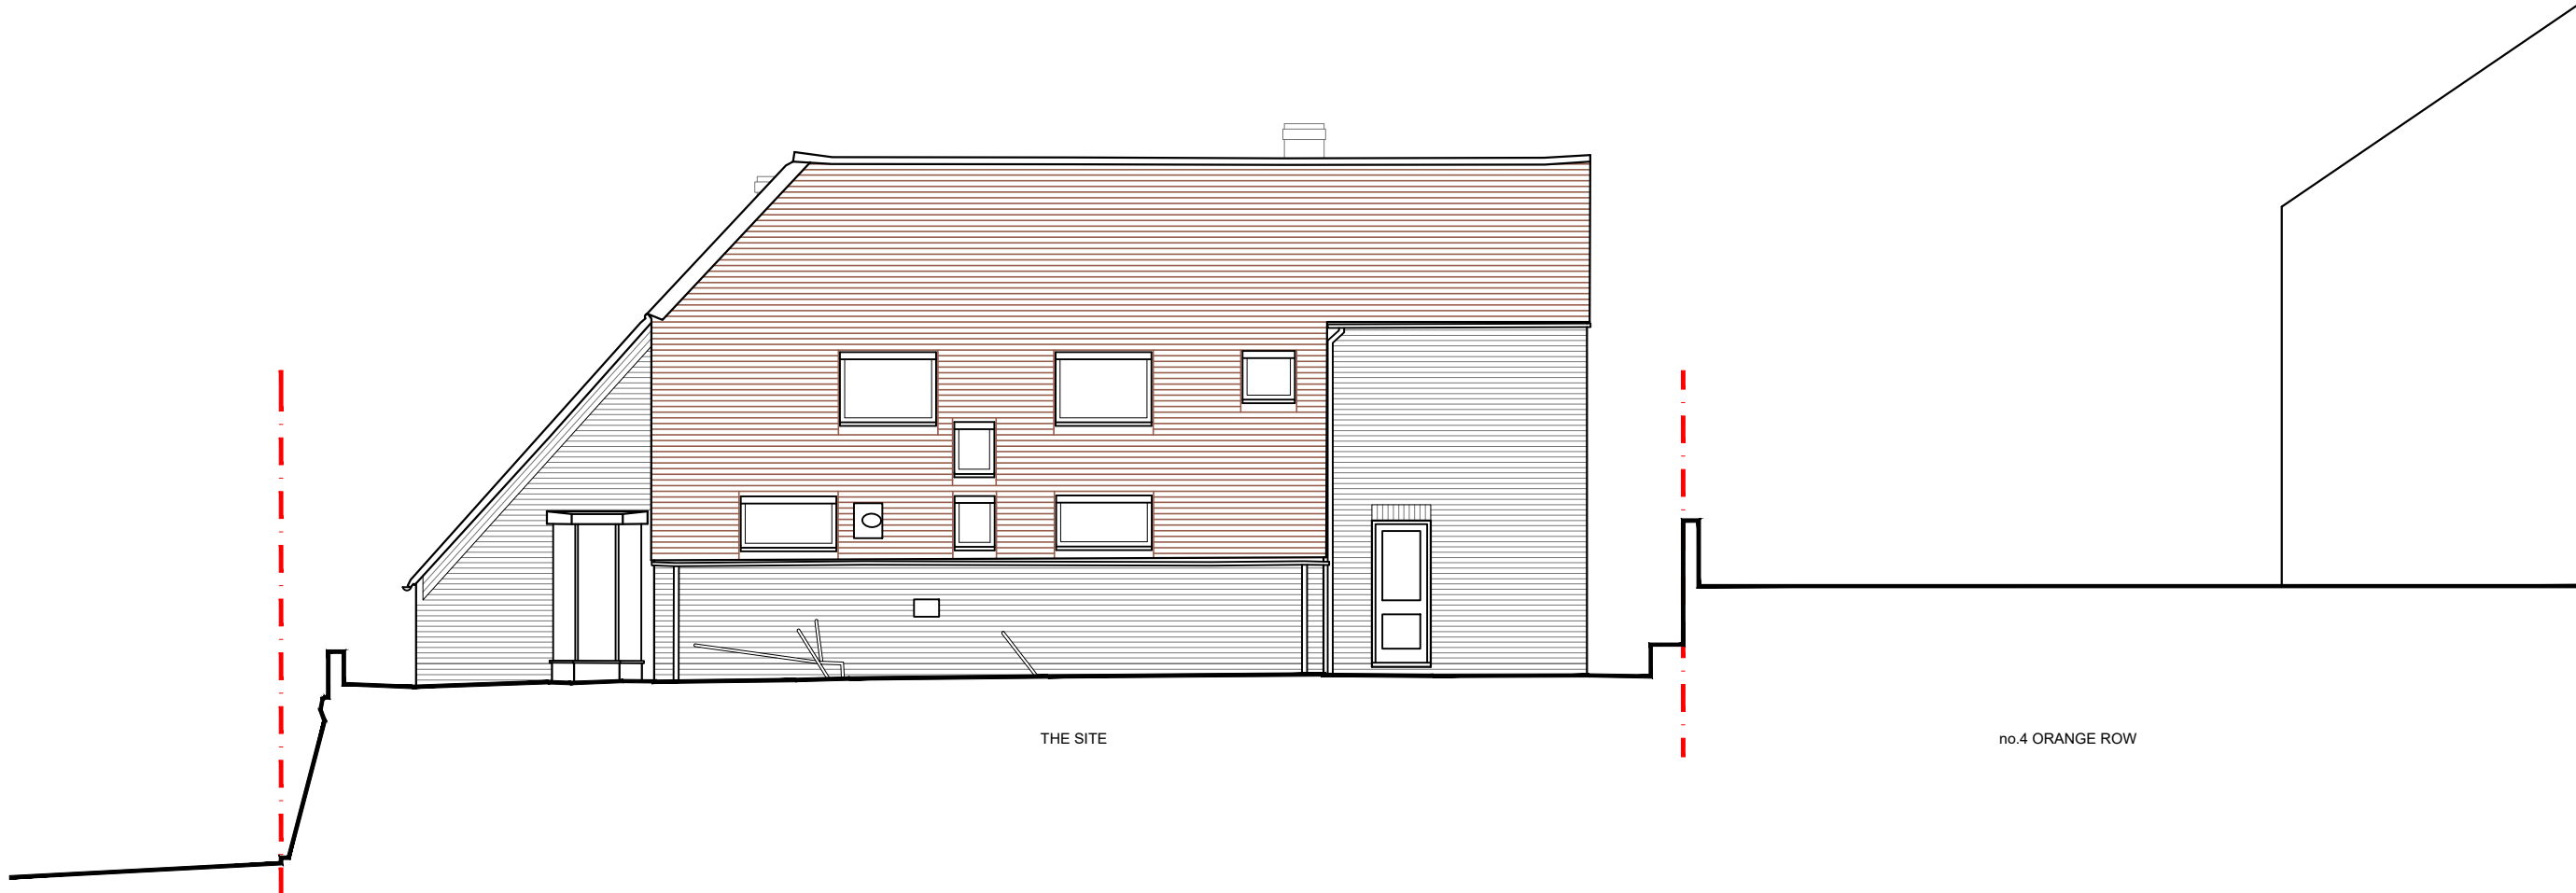

SIDE ELEVATION
[east] 1:100



REAR ELEVATION
[north] 1:100

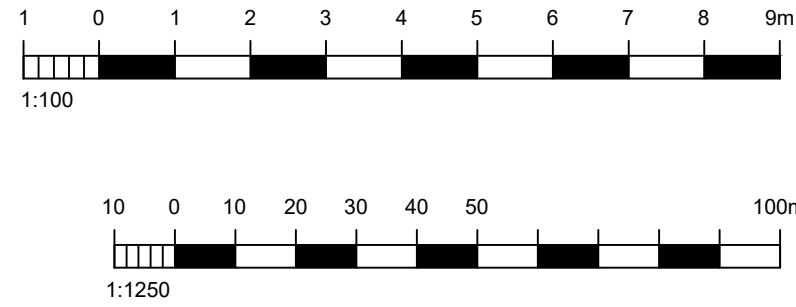

REV	DATE	AMENDMENT	DRAWN

hd
architects
Helyer Davies Architects Ltd
1 The Old Flour Mill,
Emsworth, PO10 7BT
01243 370 715
www.hdarchitects.co.uk mail@hdarchitects.co.uk

PROJECT
The Winkleshed
5-6 Sea View Terrace
Emsworth,
PO10 7EN

DRAWING
Site Location Plan
Existing:
Plans
Elevation

SCALE
as noted @ A1

DATE	DEC 2021	DRAWN	TW
DRAWING NUMBER	20101-01	REVISION	*