
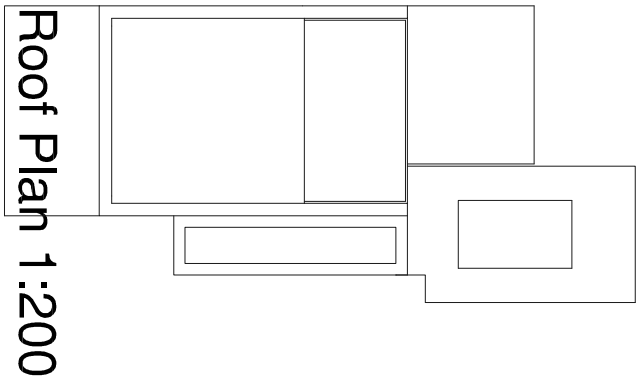


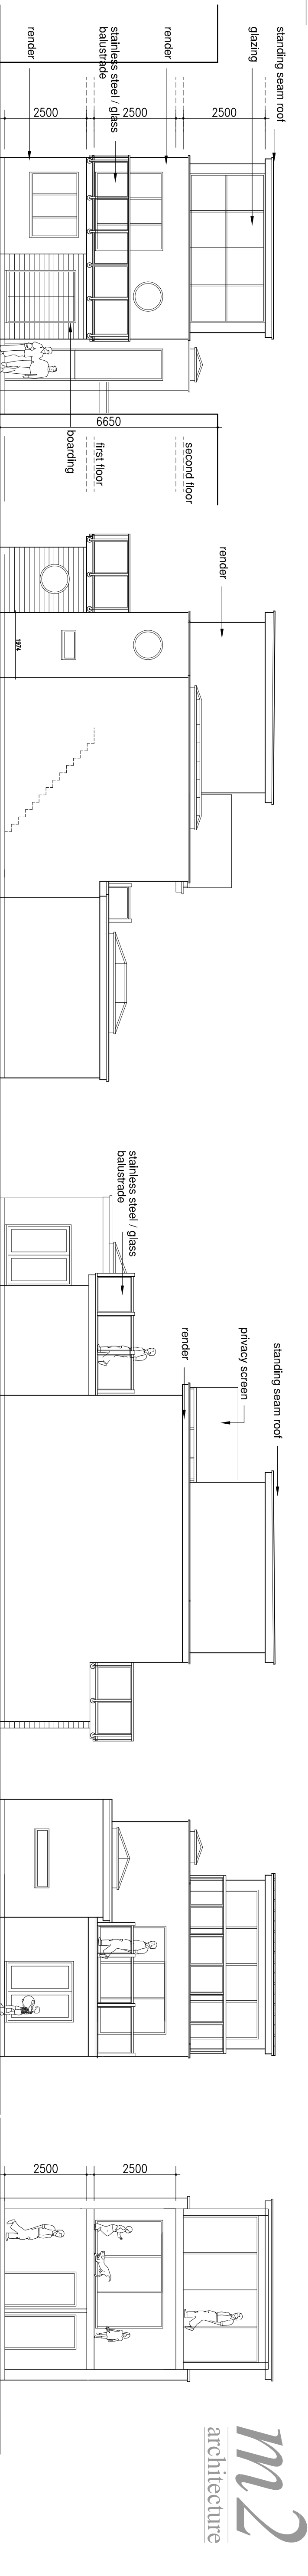

Roof Plan 1:200

R	Minor change	mmw 23.01.15	
Q	Addition to side elevation	mmw 22.01.15	
P	Drainage revised	mmw 26.10.14	
N	Drainage revised	mmw 06.10.14	
M	Drainage revised	mmw 19.09.14	
L	Drainage added	mmw 31.07.14	
K	Top floor external walk revised	mmw 24.07.14	
J	Minor revisions	mmw 02.04.14	
H	Kitchen roof height raised, bed 1 extended, internal alterations	mmw 07.11.13	
G	Roof height / pitch revised	mmw 18.09.13	
F	Roof height reduced	mmw 29.07.13	
E	Second floor parapet revised	mmw 02.05.13	
D	Minor amendments	mmw 26.04.13	
C	Parapet wall height revised to front	mmw 15.04.13	
B	Parapet walls revised to front & rear. Additional dims added	mmw 15.04.13	Chk./Date
A	Dimensions added	mmw 15.04.13	Chk./Date
-	Original Issue		
Rev		Dwn/ Date	Chk./ Date

This drawing is copyright and must not be disclosed to third parties without permission
Scaled dimensions are not to be used for construction

4 Queensgate
Queens Road
Fareham
Hampshire
PO16 0NW



Tel: 01329 288911
Fax: 01329 221913
E-mail: admin@m2architecture.com

PROJECT
Proposed Alterations to
20 Sandy Beach Estate
Hayling Island

CLIENT
Mr J McMahon

DRAWING TITLE
Plans, Elevations

PROJECT NO. 11021
DRAWING NO. 107
REV. R
SCALE 1:50 1:100